IREDELL COUNTY HEALTH DEPARTMENT *ENVIRONMENTAL HEALTH DIVISION*:

SITE PLAN WORKSHEET

SEE THE "SAMPLE SITE PLAN" BELOW. ***INCOMPLETE SITE PLANS WILL BE RETURNED TO YOU FOR COMPLETION AND MAY RESULT IN A DELAY IN THE ISSUANCE OF YOUR SEPTIC SYSTEM PERMIT!!!***

Place an (X) beside each item as you complete the site plan:

_____ Property Line measurements are clearly identified... **_____ All proposed structures are indicated...**

SHOW: proposed house or business footprint, wells, water lines, patios, pools and decks, and any other item that will occupy space on the site


_____ Front and side setbacks from property line... **_____ Preferred driveway location and configuration, preferred well location...**

_____ Area you prefer your septic system to be placed... **_____ North arrow, or other sufficient indicator of direction...**

Circle N/A on the following if appropriate:

_____ Location of septic systems and wells within 100' of your property... N/A

_____ Location of easements and rights of ways on your property... N/A **_____ Location of any designated wetlands on the property... N/A**

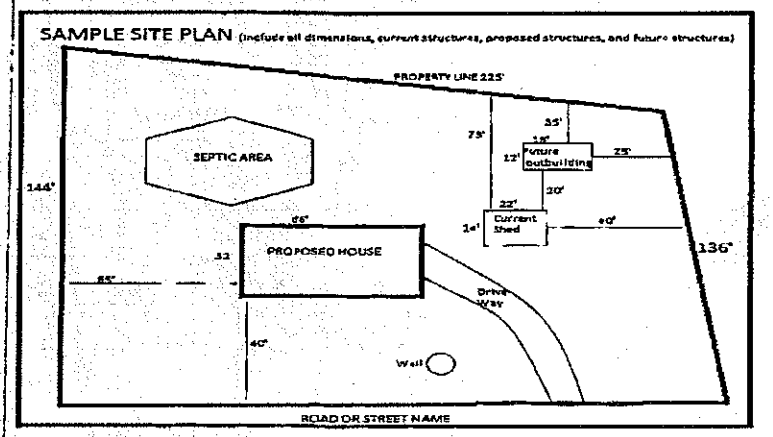


USE THIS SPACE TO DRAW YOUR SITE PLAN

SEE ATTACHED

Signature: _____ 10/21/15

REQUIRED property owner or owner's legal representative signature. **DATE**

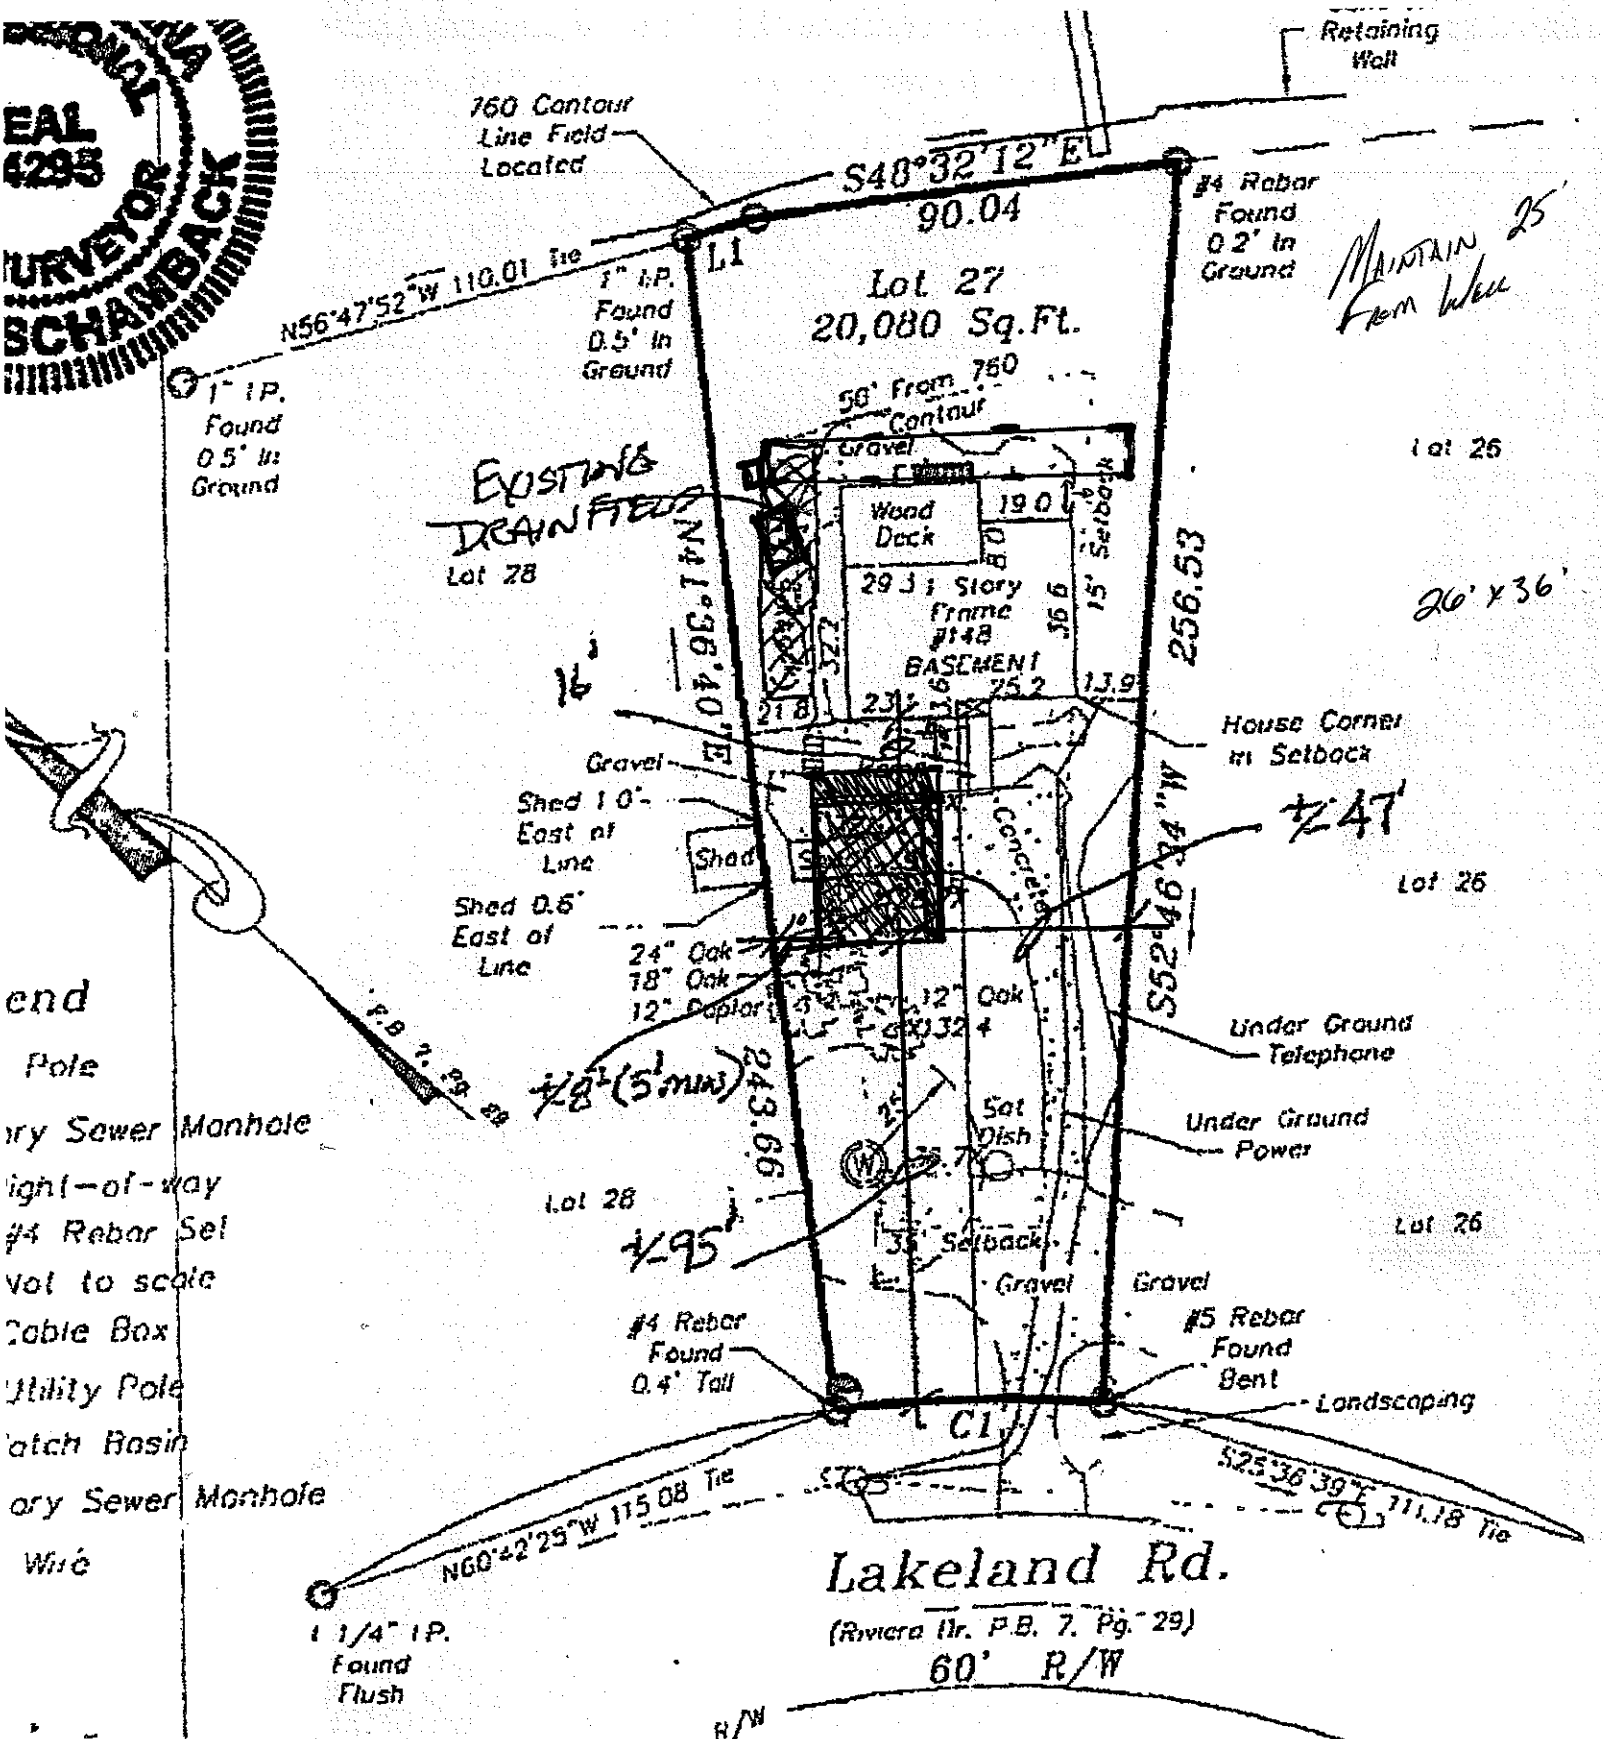

end

Pole

ıry Sewer Manhole

ight-of-way

#4 Rebar Set

Not to scale

Cable Box

Utility Pole

Catch Basin

ory Sewer Manhole

Wire

perty may be subject to any Easements,
-way, and/or Restrictive Covenants.
y information based on Plat Book: 7 at
as recorded in the Iredell County Register

-vey is of an existing
parcels of land

1" = 40'

LINE	LENGTH
L1	15.7

GRAPHIC