
COPYRIGHT HOUSE PLAN SERVICE 2009

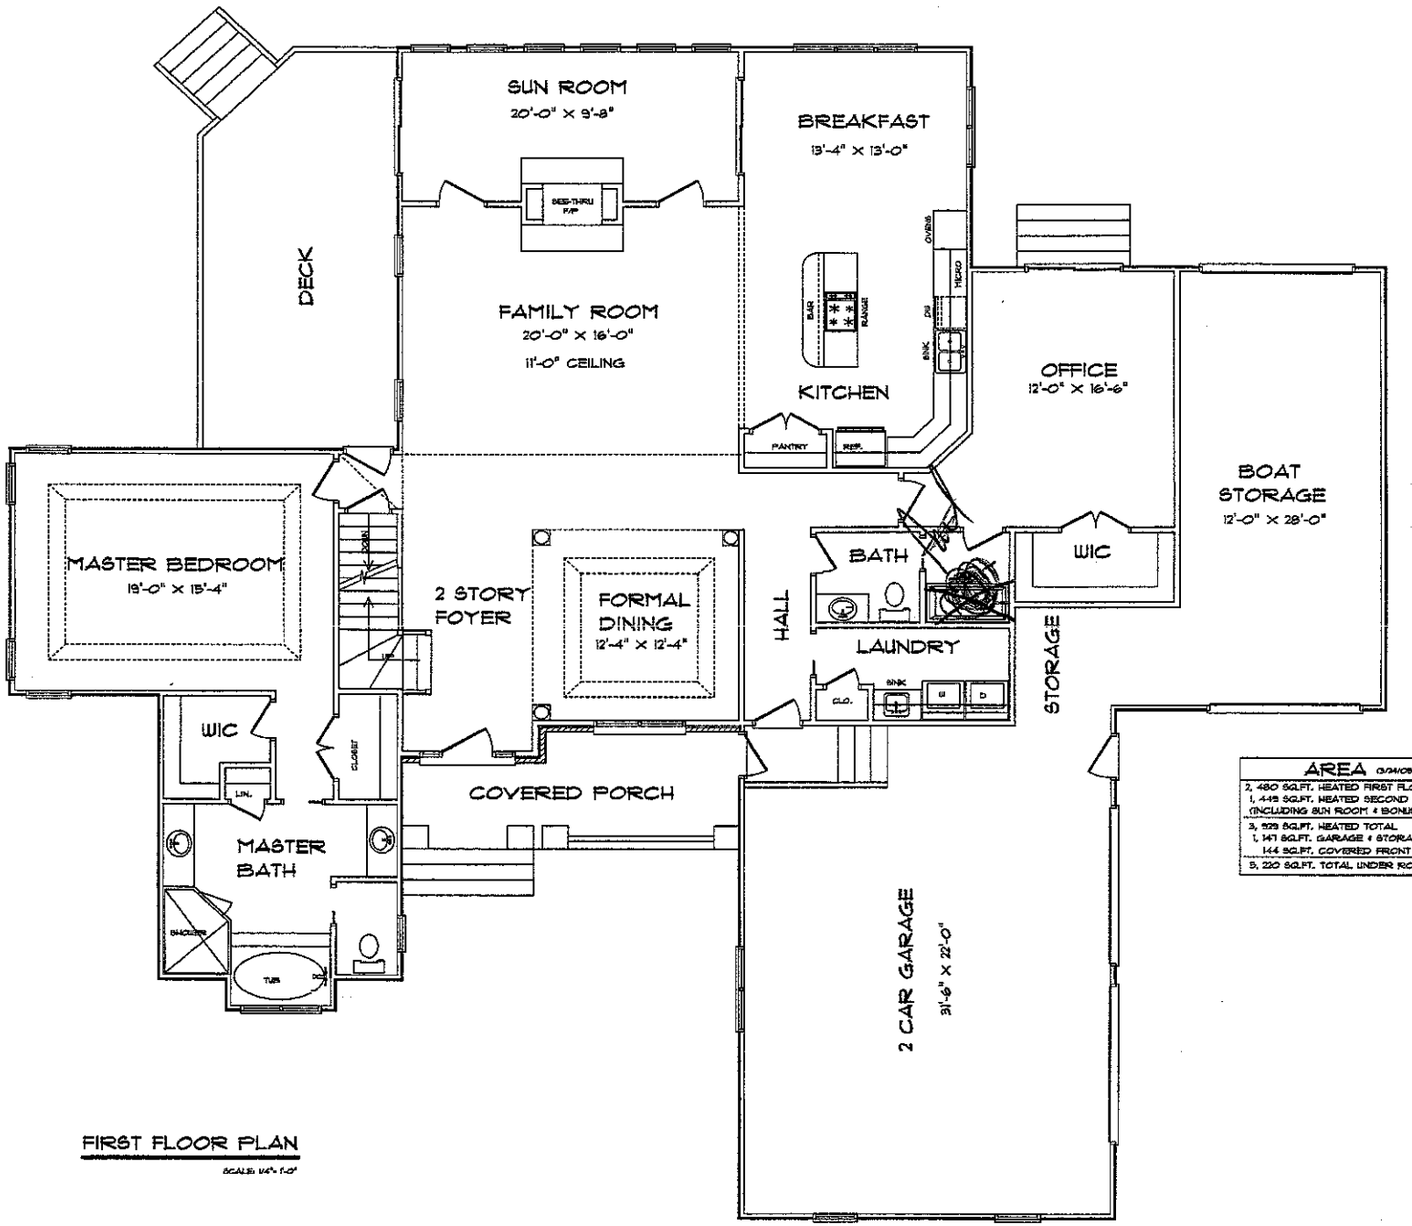

FIRST FLOOR PLAN

SCALE: 1/4"= 1'-0"

AREA 03/31/09
2, 480 SQ.FT. HEATED FIRST FLOOR
1, 449 SQ.FT. HEATED SECOND FLOOR (INCLUDING SUN ROOM + BONUS ROOM)
3, 929 SQ.FT. HEATED TOTAL
1, 141 SQ.FT. GARAGE + STORAGE
144 SQ.FT. COVERED FRONT PORCH
5, 220 SQ.FT. TOTAL UNDER ROOF

3-27-09

3-27-09

DO NOT SCALE DRAWING !!!
THIS SET OF DOCUMENTS HAS BEEN PROFESSIONALLY PREPARED AND ALL CARE TAKEN TO AVOID ANY MISTAKES, ERRORS, AND/OR OMISSIONS TO THE EXTENT PERMITTED WITHIN THE ORIGINAL CLIENT AGREEMENT. THIS PREPARER CANNOT ASSUME LIABILITY OR GUARANTEE AGAINST TECHNICIAN ERRORS, BUILDING CODE CHANGES, OR JOB SITE CONDITIONS THAT MAY REQUIRE ALTERATION AND/OR DEVIATION FROM THESE PLANS. THEREFORE, THE CONTRACTOR/ BUILDER SHALL CONFIRM AND VERIFY ALL DIMENSIONS, DETAILS, AND SPECIFICATIONS PRIOR TO CONSTRUCTION AND SHALL BE RESPONSIBLE FOR SAME. THE OWNER SHALL NOTIFY THE DESIGNER OF RECORD OF ANY VARIATIONS DIMENSIONS AND/OR JOB SITE CONDITIONS DIFFERENT THAN THOSE SHOWN HEREIN.

THIS DRAWING IS THE PROPERTY OF THE DESIGNER. REPRODUCTION OR REUSE IN PART OR WHOLE, WITHOUT WRITTEN PERMISSION IS FORBIDDEN.
© COPYRIGHT HOUSE PLAN SERVICE 2009

A|I|B|D member of American Institute of Building Design

PROPOSED RESIDENCE FOR
MR. & MRS. CHARLES MILLER
LOT 214 RAGSDALE TRAIL- THE FARMS


Lake Norman Signature Homes

ESTABLISHED 1994
HOUSE PLAN SERVICE
www.houseplanservice.com
A RESIDENTIAL DESIGN FIRM
MICHAEL GUTWOOD, DESIGNER
OFFICE PHONE: (704) 948-9400
6830 NEWBERRY COURT
CHARLOTTE, N. CAROLINA 28269

DATE: MARCH 6, 2009
DRAWN BY: MG
JOB NAME: MILLER
SHEET NO. 4 OF 6 SHEETS

HOUSE PLAN SERVICE 2009

COPYRIGHT HOUSE PLAN SERVICE 2009

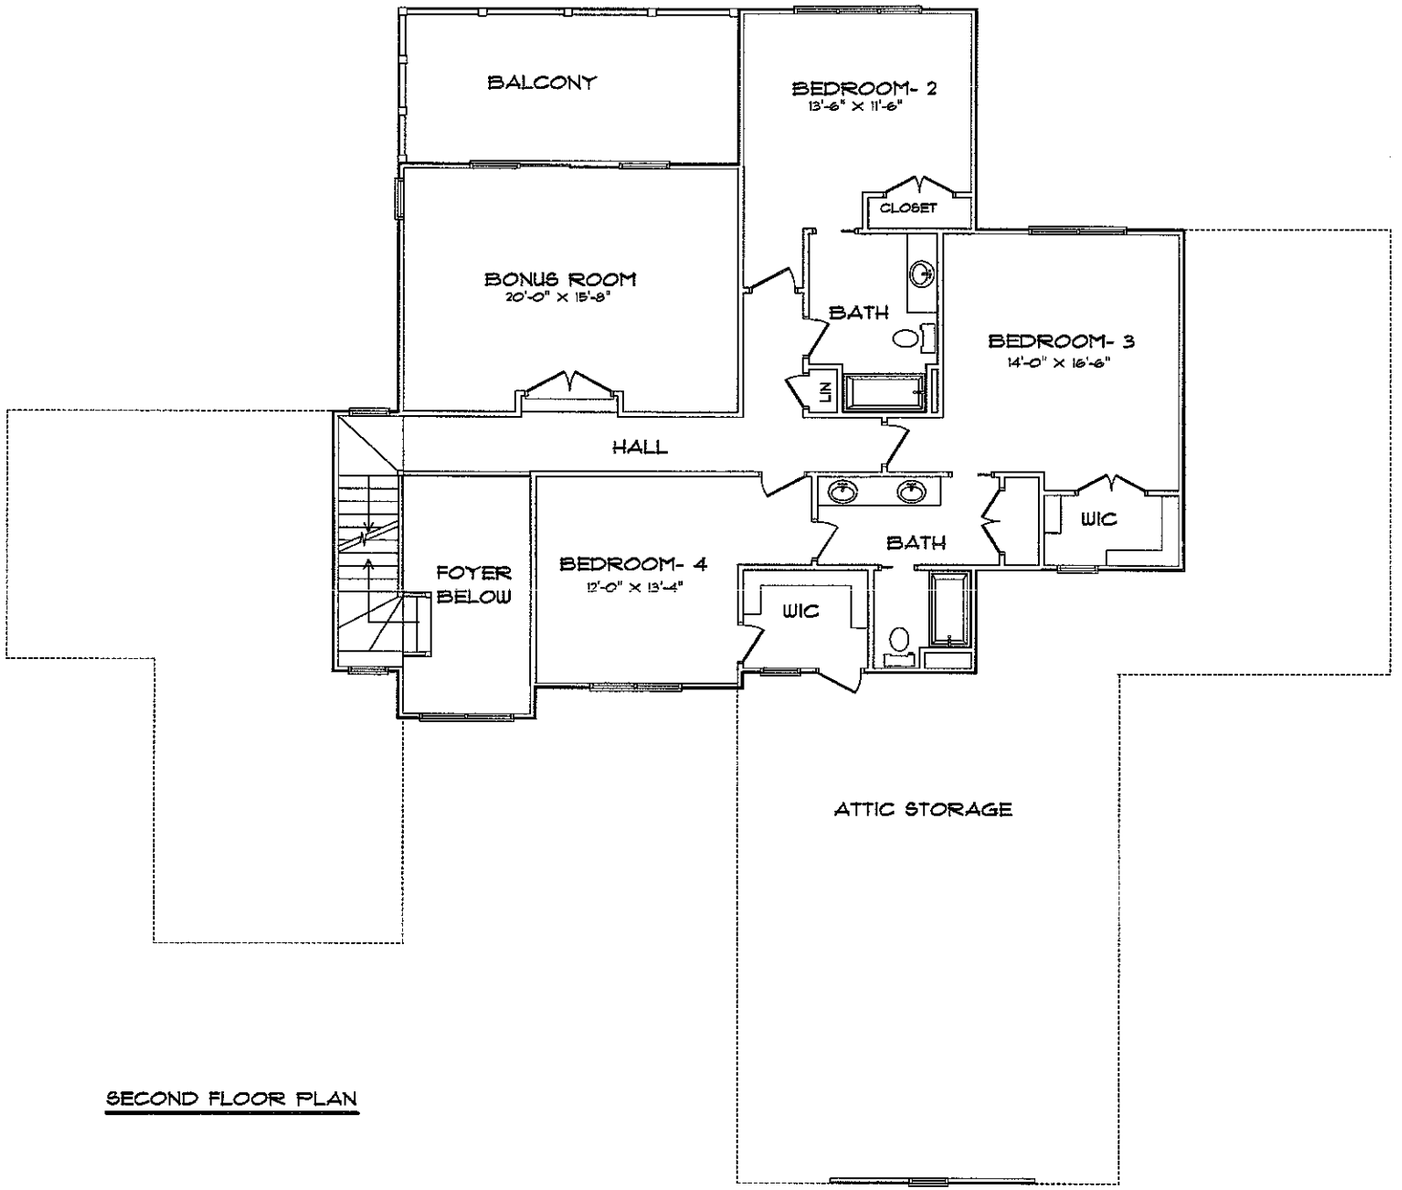

SECOND FLOOR PLAN

3-25-05

3-25-05

DO NOT SCALE DRAWING !!!
THIS SET OF DOCUMENTS HAS BEEN PROFESSIONALLY PREPARED AND ALL CARE TAKEN TO AVOID ANY MISTAKES, ERRORS, AND/OR OMISSIONS TO THE EXTENT PERMITTED WITHIN THE ORIGINAL CLIENT AGREEMENT, THE PREPARER CANNOT ASSUME LIABILITY OR GUARANTEE AGAINST TECHNICIAN ERRORS, BUILDING CODE CHANGES, OR JOB SITE CONDITIONS THAT MAY REQUIRE ALTERATION AND/OR DEVIATION FROM THESE PLANS. THEREFORE, THE CONTRACTOR/BUILDER SHALL CONFIRM AND VERIFY ALL DIMENSIONS, DETAILS, AND SPECIFICATIONS PRIOR TO CONSTRUCTION AND SHALL BE RESPONSIBLE FOR SAME. THE OWNER SHALL NOTIFY THE DESIGNER OF RECORD OF ANY VARIATIONS DIMENSIONS AND/OR JOB SITE CONDITIONS DIFFERENT THAN THOSE SHOWN HEREIN.
THIS DRAWING IS THE PROPERTY OF THE DESIGNER. REPRODUCTION OR REUSE IN PART OR WHOLE, WITHOUT WRITTEN PERMISSION IS FORBIDDEN.
© COPYRIGHT HOUSE PLAN SERVICE 2005

AIBD member of American Institute of Building Design

PROPOSED RESIDENCE FOR
MR. & MRS. CHARLES MILLER
LOT 214 RAGSDALE TRAIL- THE FARMS

Lake Norman Signature Homes

ESTABLISHED 1986
HOUSE PLAN SERVICE
— A RESIDENTIAL DESIGN FIRM —
8529 HAVERSMITH COURT
CHARLOTTE, N. CAROLINA 28262
MICHAEL CHITWOOD, DESIGNER
OFFICE PHONE: (704) 846-1040
www.houseplanservice.com

DATE: NOV. 2004
DRAWN BY: MC
JOB NAME: LIONSH
SHEET NO. 5
OF 8 SHEETS

HOUSE PLAN SERVICE 2009