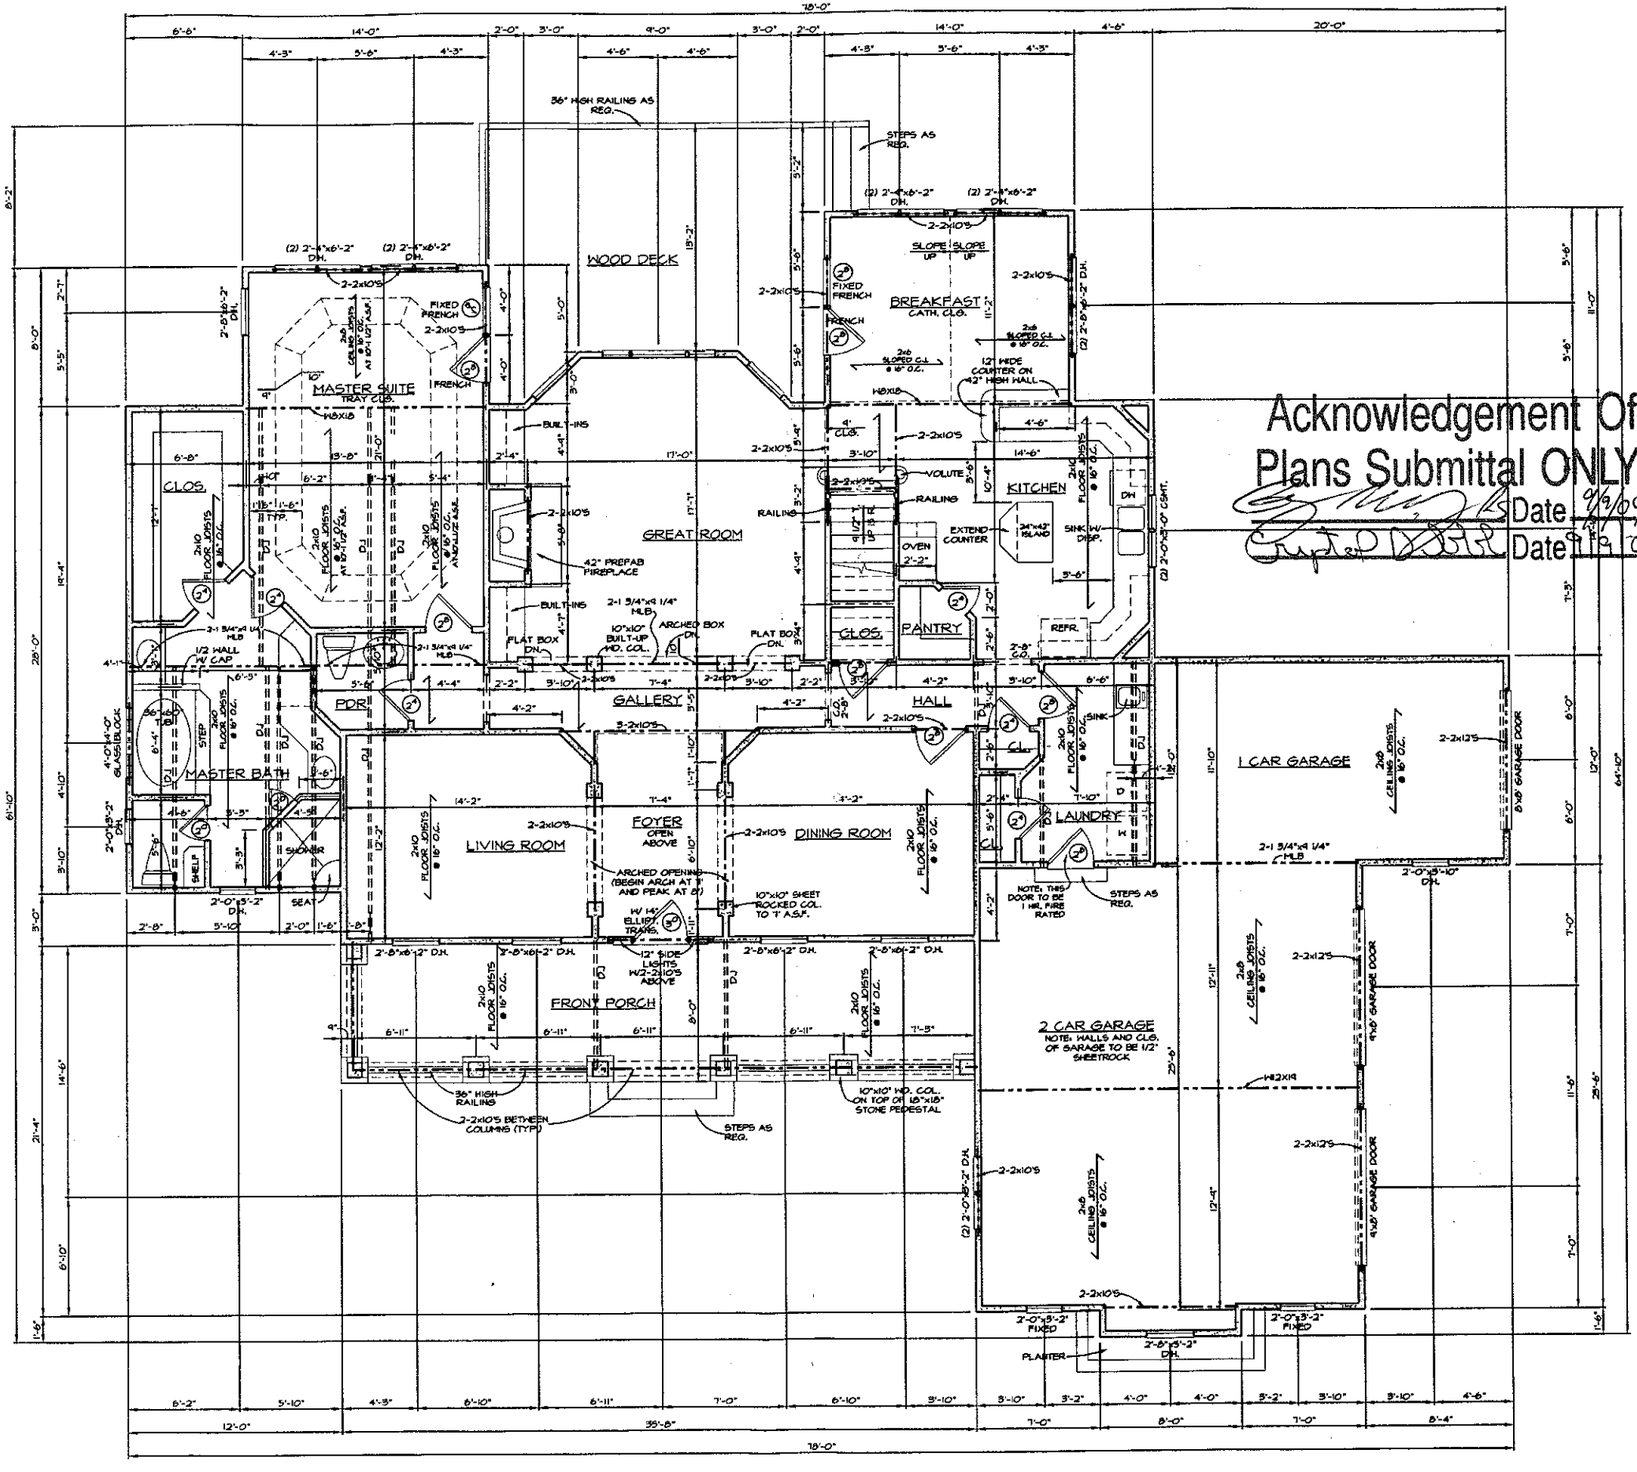


Acknowledgement Of
Plans Submittal ONLY!
Date 9/9/04
Date 9/9/04

David Dibble
Custom Homes, Inc.

LOT 217
THE FARMS


AREA

MAIN FLOOR HEATED	2022 S.F.
UPPER FLOOR HEATED	1550 S.F.
TOTAL HEATED	3572 S.F.
GARAGE	812 S.F.
FRONT PORCH	289 S.F.
TOTAL UNDER ROOF	4441 S.F.

MAIN FLOOR PLAN
SCALE: 1/4" = 1'-0"

David Dibble
Custom Homes, Inc.

LOT 217
THE FARMS

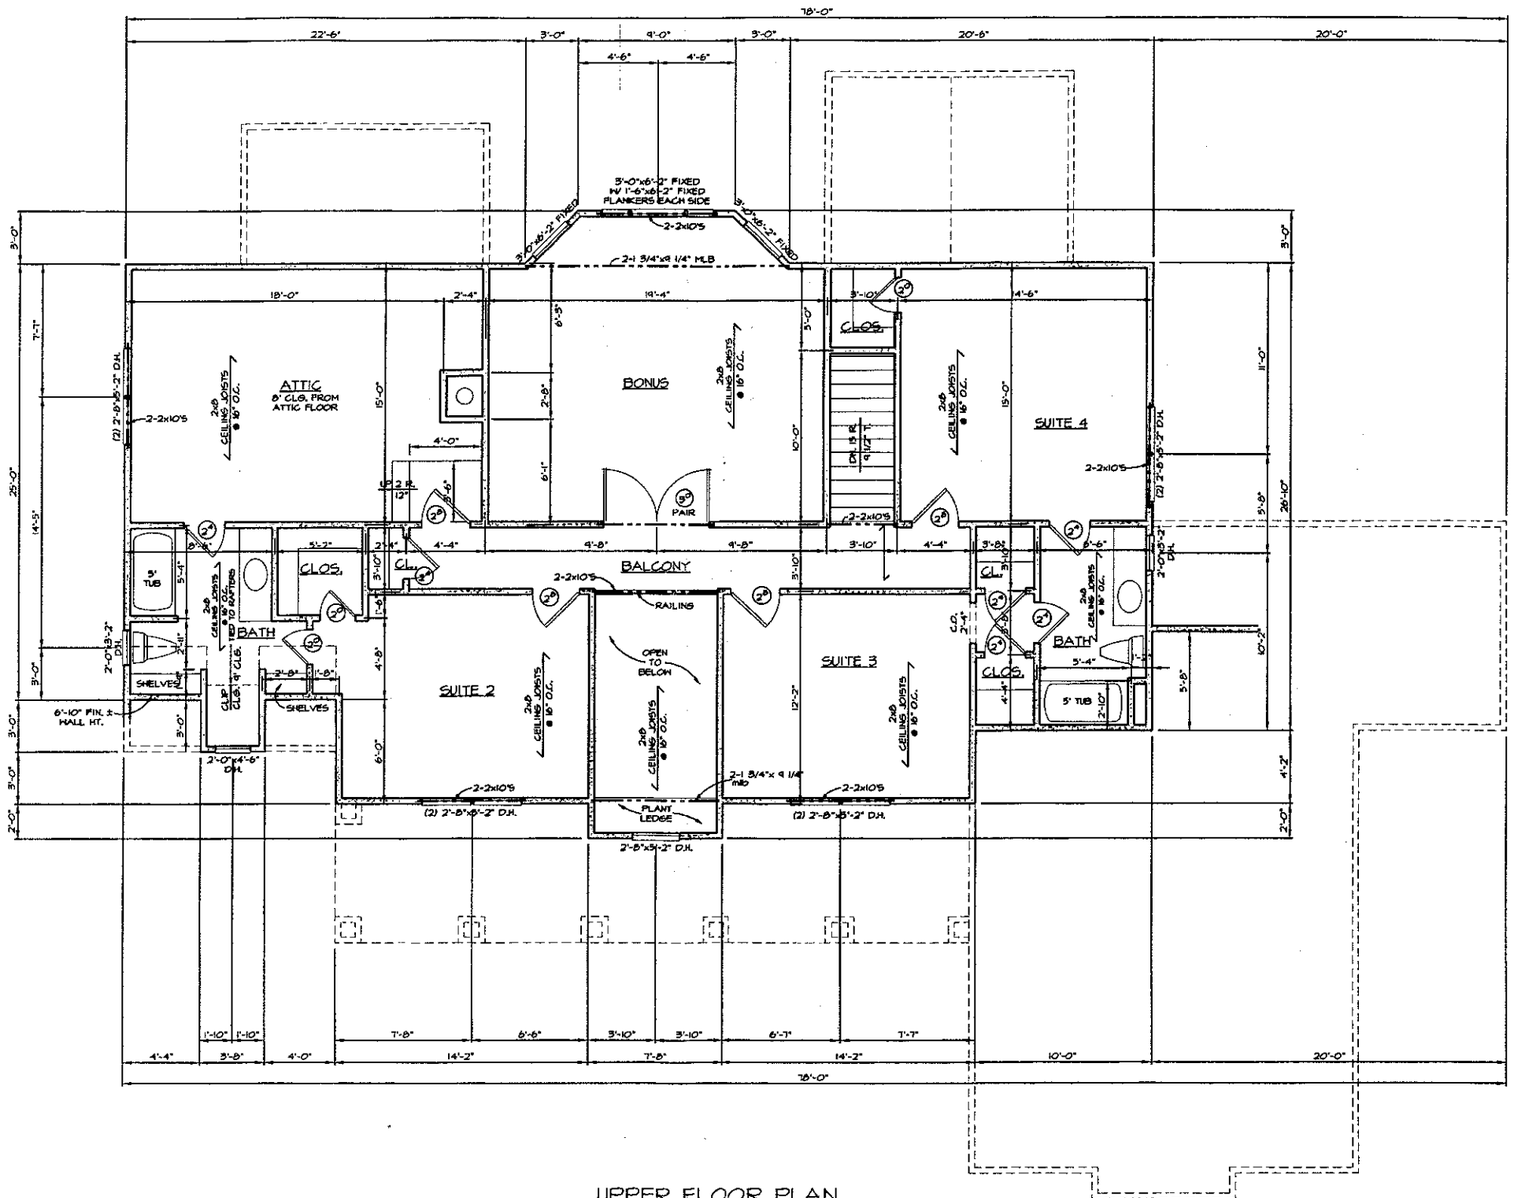

UPPER FLOOR PLAN
SCALE: 1/4" = 1'-0"