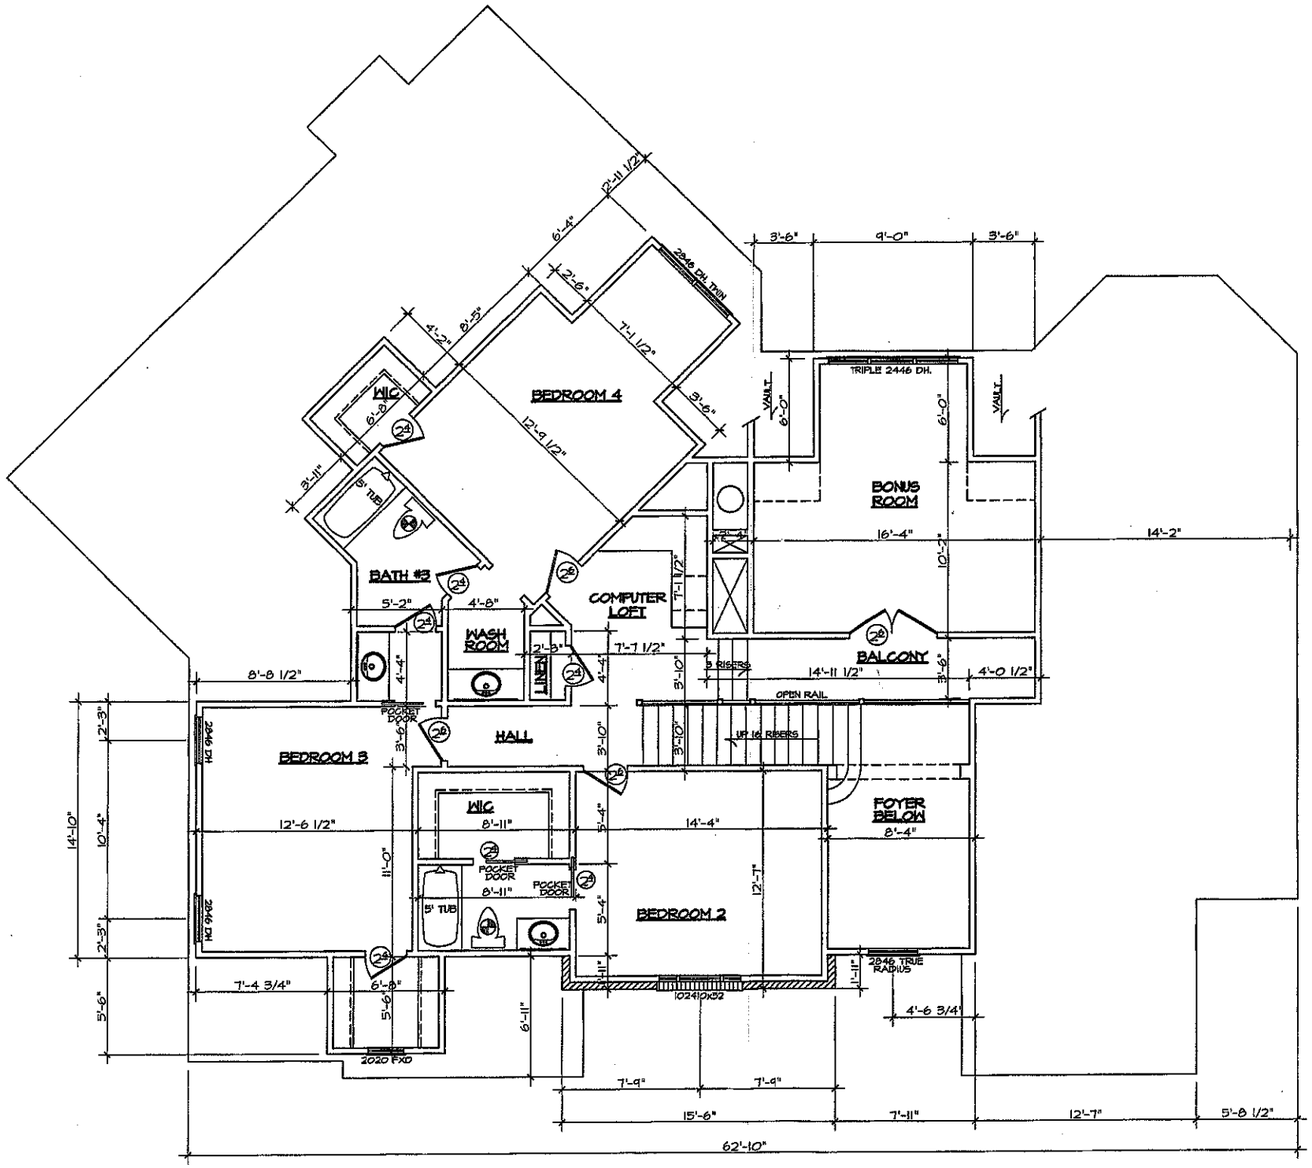


SECOND FLOOR PLAN


SCALE: 1/4" = 1'-0"

WHITLEY & CO.
PHONE: 704-567-1700
HARRISBURG N.C. 28075

VPA DESIGN

PLAN NUMBER :
HARBOUR_VIEW
SECOND_FLOOR_PLAN

Date:	5/21/04
Scale:	1/4"=1'
Drawn:	VPA
Checked:	***
Sheet:	3

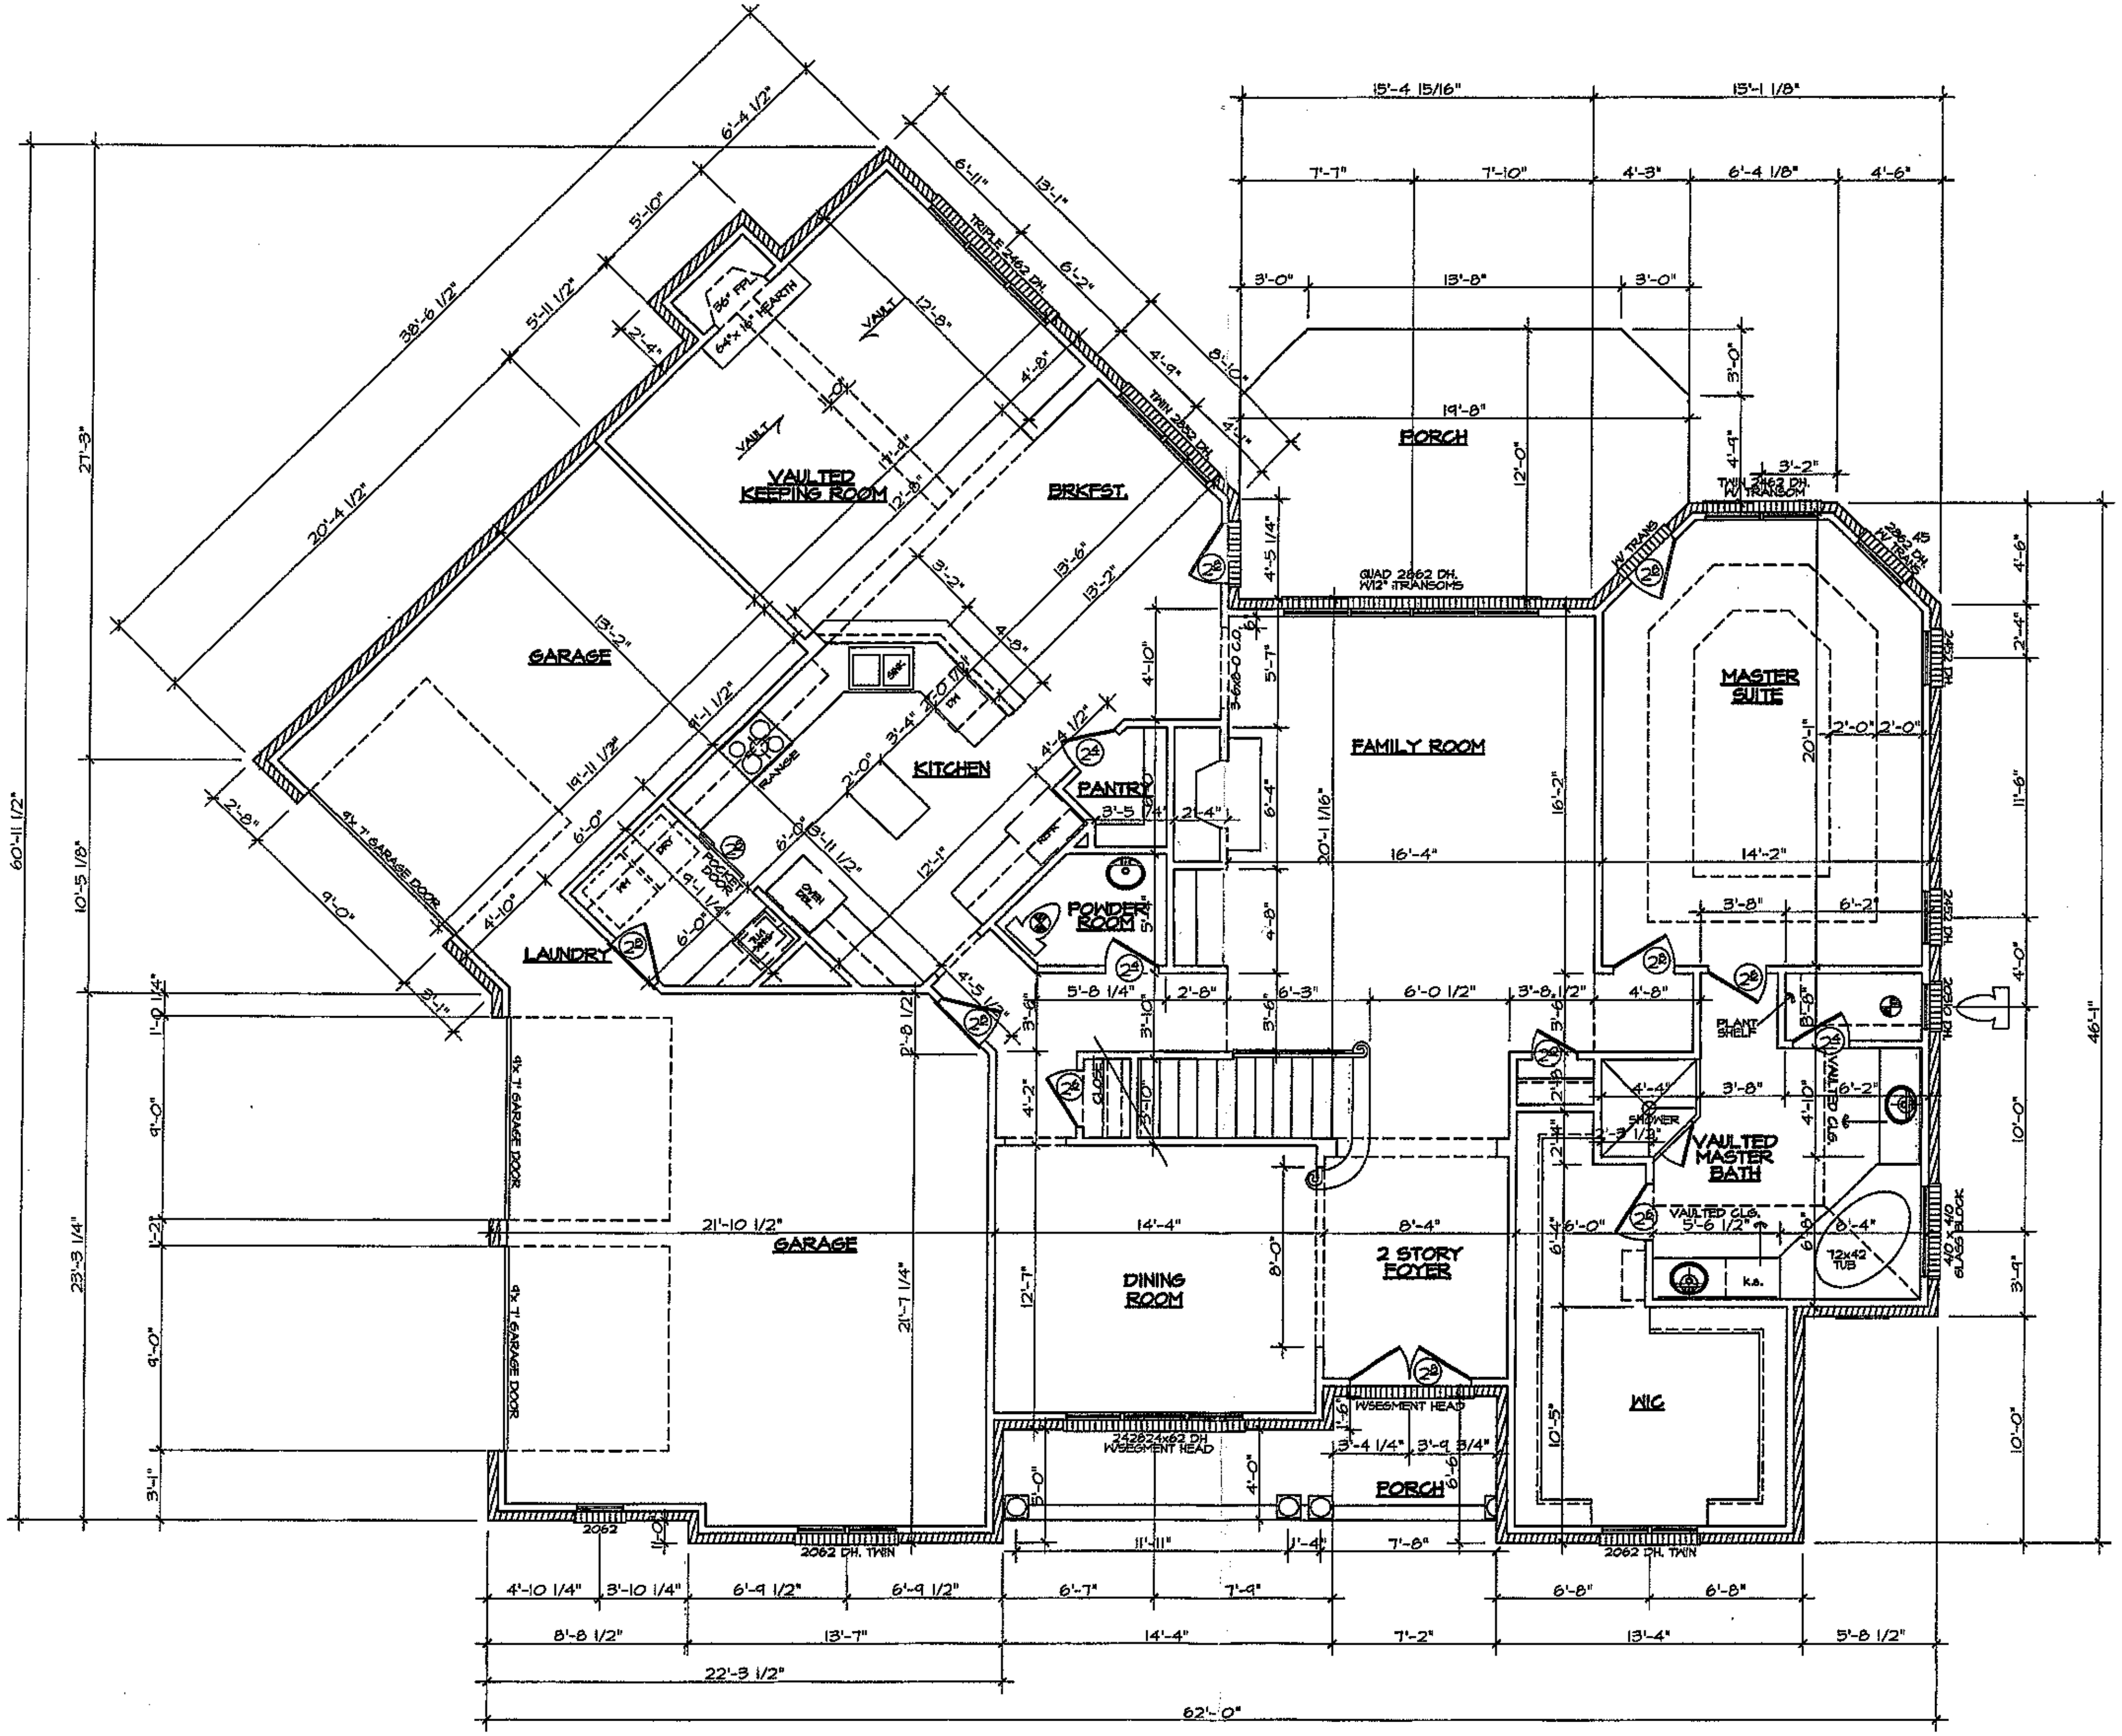

FIRST FLOOR PLAN

SCALE: 1/4" = 1'-0"

CHECKED BY: VPA	AREA:
DATE: 5/21/04	
1ST. FLOOR HEATED	2189
2ND. FLOOR HEATED	1327
**TOTAL HEATED AREA	3516
GARAGE	811
***TOTAL AREA	4327
OPTIONS: BASEMENT	XXX
BOX BAY	XXX
3 SIDED ANGLED BAY	XXX
SUNROOM	XXX
OPEN AREA	147

WHITLEY & CO.
PHONE: 704-567-1700
HARRISBURG N.C. 28075

VPA DESIGN

PLAN NUMBER : HARBOUR_VIEW FIRST_FLOOR_PLAN

Acknowledgement Of Plans Submittal ONLY!
Date 6/30/04
Date 6/30/4

Date:	5/21/04
Scale:	1/4"=1'
Drawn:	VPA
Checked:	***
Sheet:	2