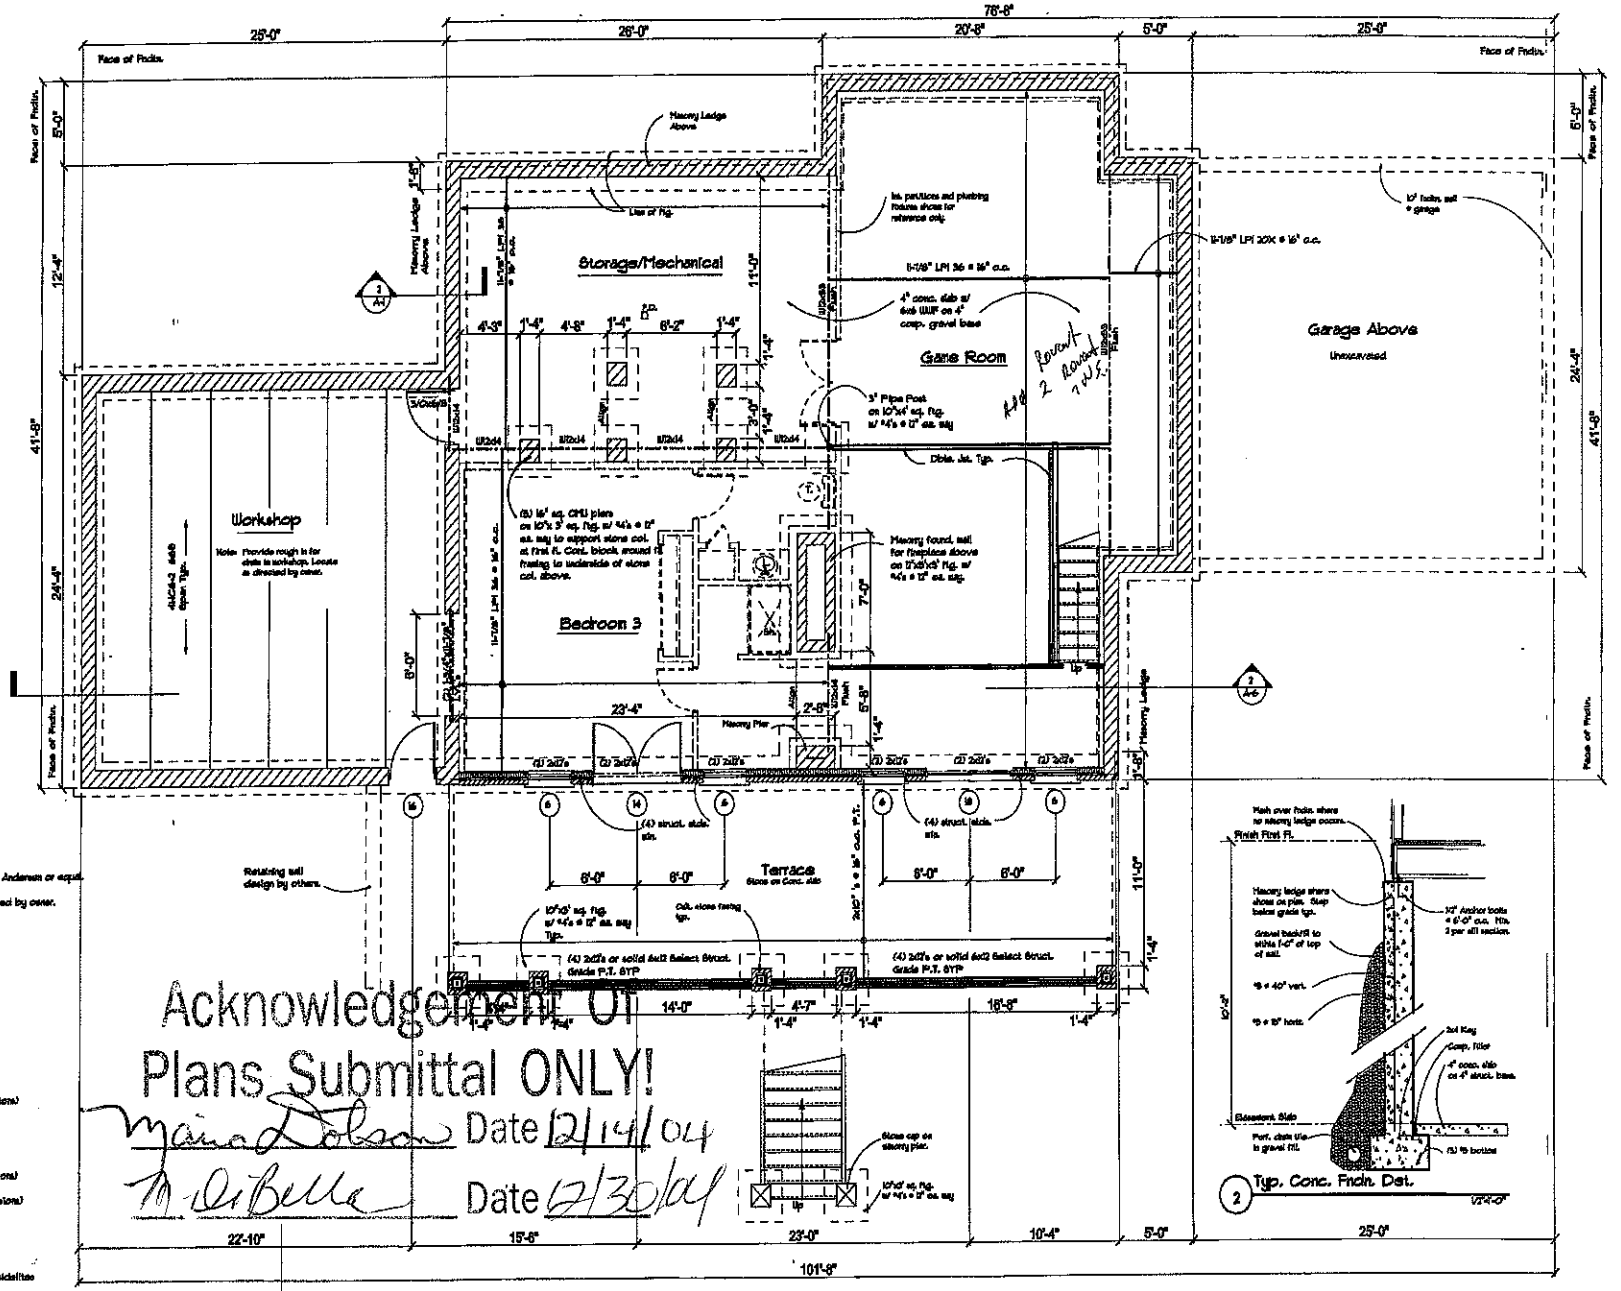


Window & Door Schedule

NOTE: All windows, French & Sliding doors are Andersen or equal, Series 400 Clad Casement
All interior and ext. sgl. doors as selected by owner.

1. FWD3616
2. P6050 w/ Springline 88602 over
3. P5840 w/ Springline 88541 over
4. CW8
5. C28
6. CW18
7. AW28
8. Fixed Triangular Unit (See elev. for dimensions)
9. P4040
10. AP48V
11. Fixed Triangular Unit (See elev. for dimensions)
12. Fixed Pentagonal Unit (See elev. for dimensions)
13. FWD6068TPALR
14. AI-26R
15. 3'-6"x7'-0" Insulated Steel w/ (2) 1'-0"x7'-0" sidelites
16. 3'-0"x7'-0" Insulated Steel
17. 16'-0"x8'-0" Over Head Steel Garage Door w/ opener
18. FWD6068TPALR

ISSUED FOR:
Owner Review 9.30.04
Owner Revisions 10.26.04
Owner Revisions Pricing


DATE: 9.30.04, 10.26.04, 12.01.04
DATE: April 05, 2004
SCALE:
DRAWN BY: LS
APPROVED: RLS

RLS Associates
Architects
403 Heights Drive, Sharon, PA 16146 412.980.5769 RLSassoc@aol.com

The Hanley Residence
3333 Agnew Road
Mooresville, North Carolina

Basement Plan

A-1
A-1.a

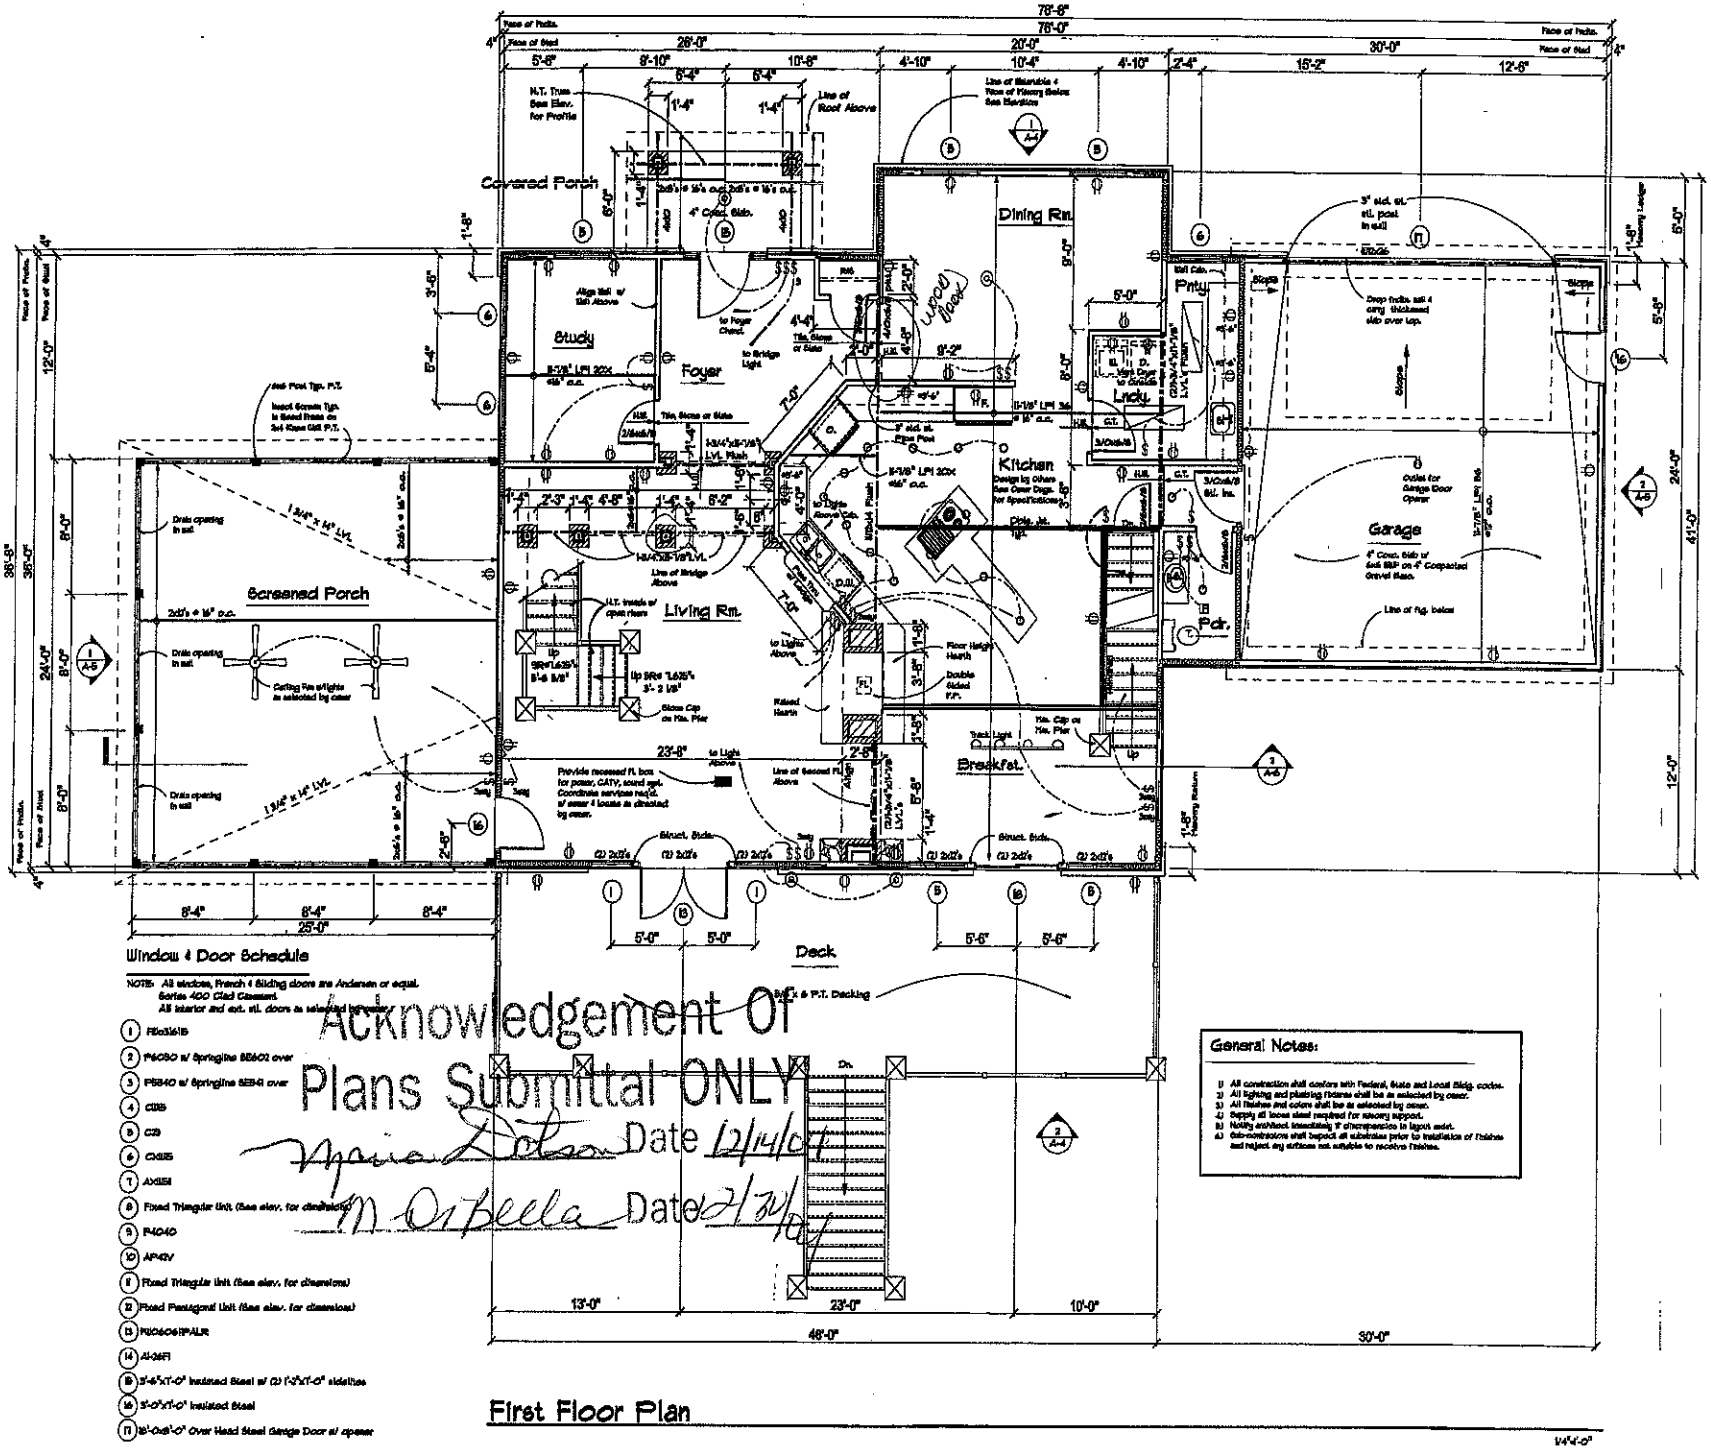

RSHP Review
Owner Revisions
Revised Cover
Pricing
2/5/04
3.22.04
4.26.04


DATE Apr 26, 2004
SCALE
DRAWN BY JS
APPROVED RLS

RLS Associates
Architects
403 Heights Drive
Gibsonia, PA. 15044
412.860.5789
RLSAssoc@aol.com

The Hanley Residence
333 Agnew Road
Mooresville, North Carolina

First Floor Plan


A-2

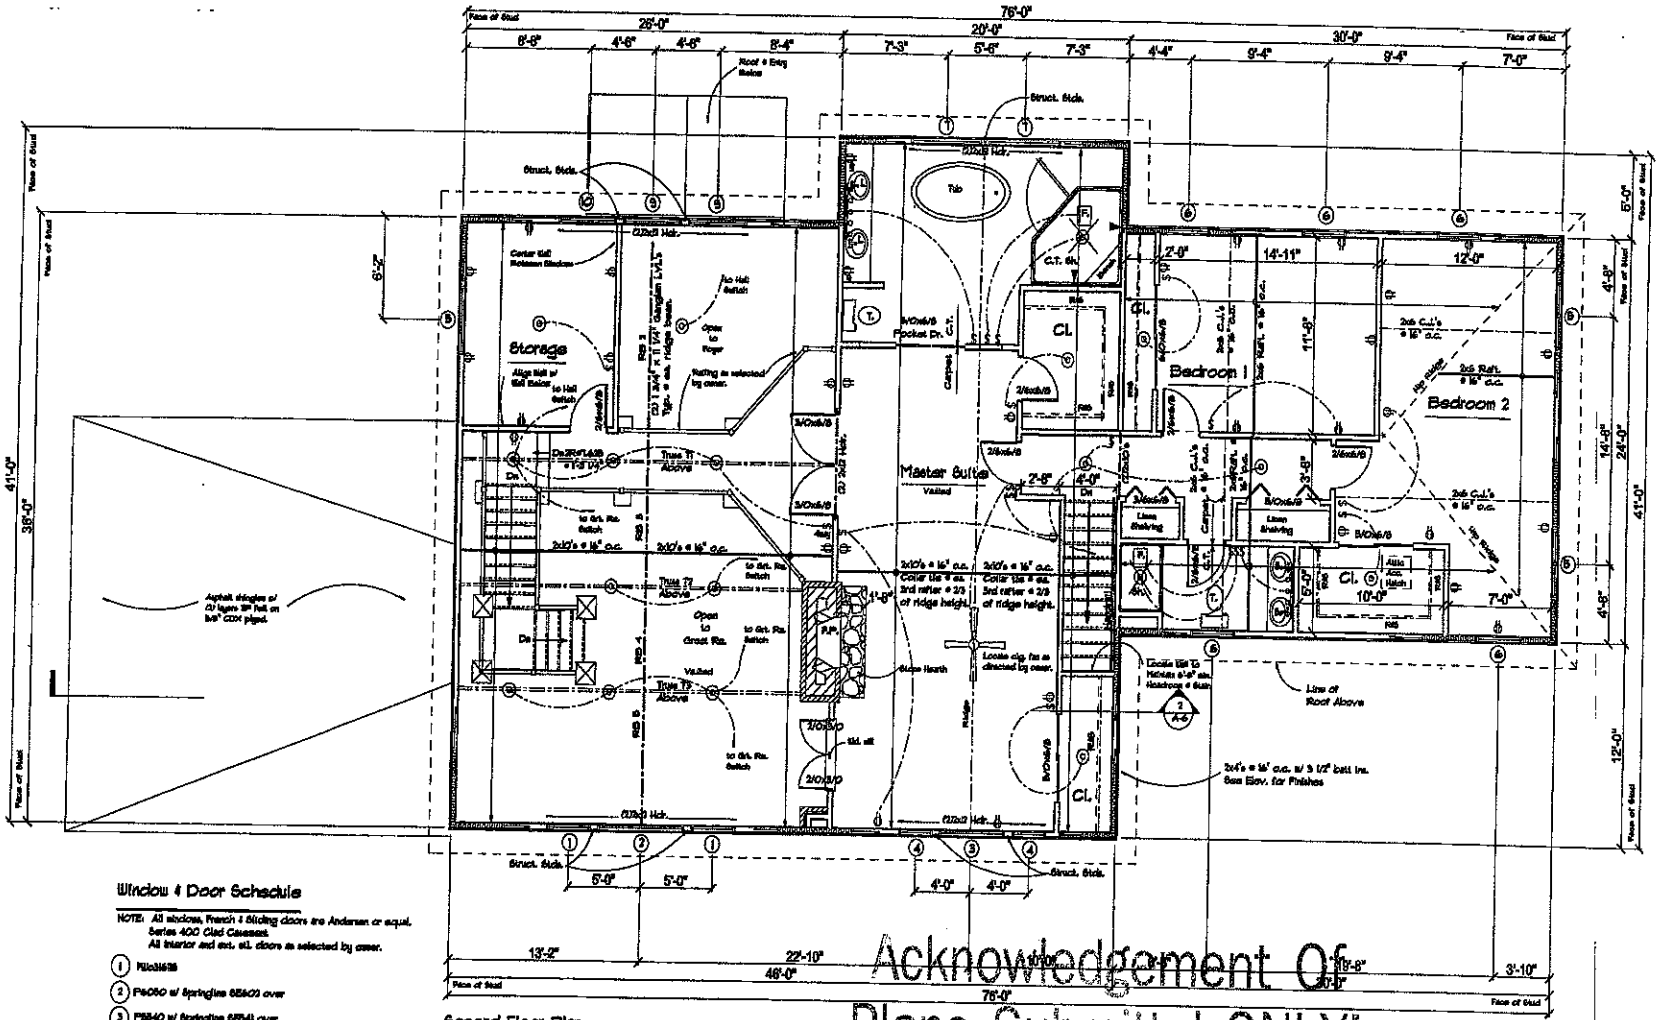

Window & Door Schedule

NOTE: All windows, French & Sliding doors are Andersen or equal, Series 400 Clad Casement.
All interior and ext. sl. doors as selected by owner.

1. R363638
2. PW650 w/ 6springline 68503 over
3. PW540 w/ 6springline 68541 over
4. CW8
5. C26
6. CW28
7. A348I
8. Fixed Triangular Unit (See elev. for dimensions)
9. P4040
10. AP42V
11. Fixed Triangular Unit (See elev. for dimensions)
12. Fixed Pentagonal Unit (See elev. for dimensions)
13. R3050461PALR
14. AI-36R
15. 3'-6"x7'-0" Insulated Steel w/ (2) 1'-0"x7'-0" sidelites
16. 3'-0"x7'-0" Insulated Steel
17. 16'-0"x8'-0" Over Head Steel Garage Door w/ opener

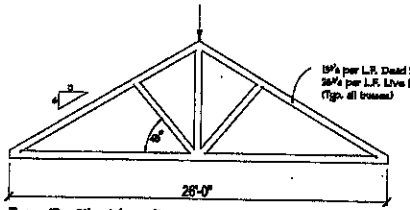

Truss Profile & Loading (Not including dead loading of truss)

	T1	T2	T3
Dead	15 k/p	10 k/p	10 k/p
Live	30 k/p	20 k/p	20 k/p

15#'s per L.F. Dead Load
30#'s per L.F. Live Load
(Typ. all trusses)

Acknowledgement Of
Plans Submittal ONLY!

Marie Dolan Date 12/14/04

M. DeBella Date 12/30/04

1/4"=1'-0"

ISSUED FOR:
Owner Review
Owner Revisions
Issued to Owner
Pricing

DATE 3.26.04 3.26.04 3.31.04 4.06.04

DATE April 06, 2004
SCALE
DRAWN BY LB
APPROVED RLS

RLS Associates Architects
400 Heights Drive Gibsonia, PA. 15044
412.650.8788
RLSAssoc@aol.com

The Hanley Residence
333 Agnew Road
Mooresville, North Carolina

Second Floor Plan

A-3