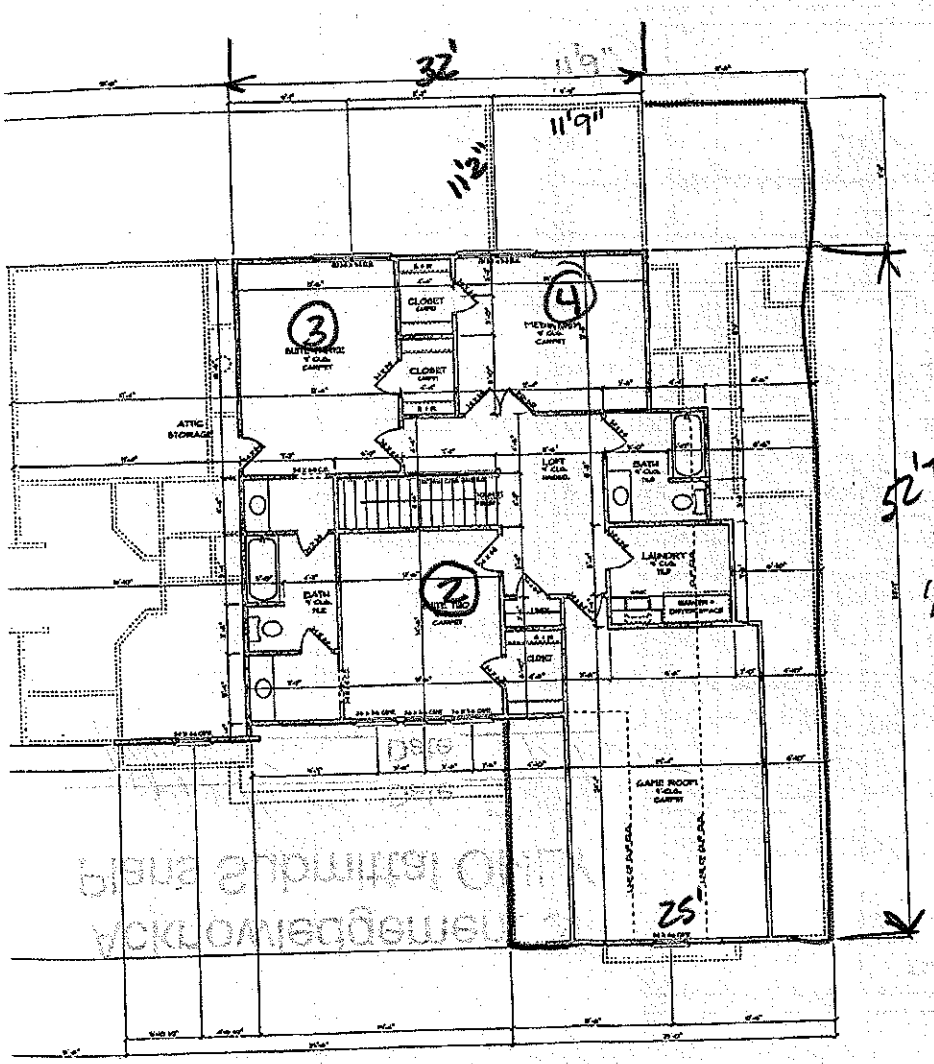


SECOND FLOOR NOTES

- ALL EXPOSED WALLS ARE 2X6 DRESSED OR 10 DRESSED 4A/3BA NOTED OTHERWISE
- ALL INTERIOR DOORS ARE 6'-8" FROM FINISH FLOOR UNLESS DIMENSIONED OTHERWISE
- PROVIDE ATTIC ACCESS TO ALL ATTIC SPACES ACCORDING TO CODE
- SEE SECOND FLOOR CEILING PLAN FOR ALL SECOND FLOOR / SECOND FLOOR HEADER SIZES
- ALL DOORS WITH GLASS SHALL BE TEMPERED / WINDOWS WITHIN 24" OF DOORS SHALL BE TEMPERED PER MEAN CODE

SECOND FLOOR PLAN

SCALE: 1/4" = 1'-0"

DRAWN BY:

ENGINEERED BY:

ELITE DESIGN GROUP
custom residential designs

P.O. Box 691288
MINT HILL, NC 28227
tel: 704-545-2928
fax: 704-545-0600

DESIGNED BY:
J.J. BARJA

PROJECT:
©COPYRIGHT 2012
ABBYVILLE

DATE:
APRIL 22, 2012

REVISIONS:
REV:
REV:

SHEET
7

Acknowledgement of Plans Submittal ONLY!

Date 5/1/15


Date 5/15/15


Date
1/8/2015
Plans Submitted ONLY
Acknowledged

Acknowledgement of
Plans Submittal ONLY!


Date 5/1/15

Date 5/15/2015

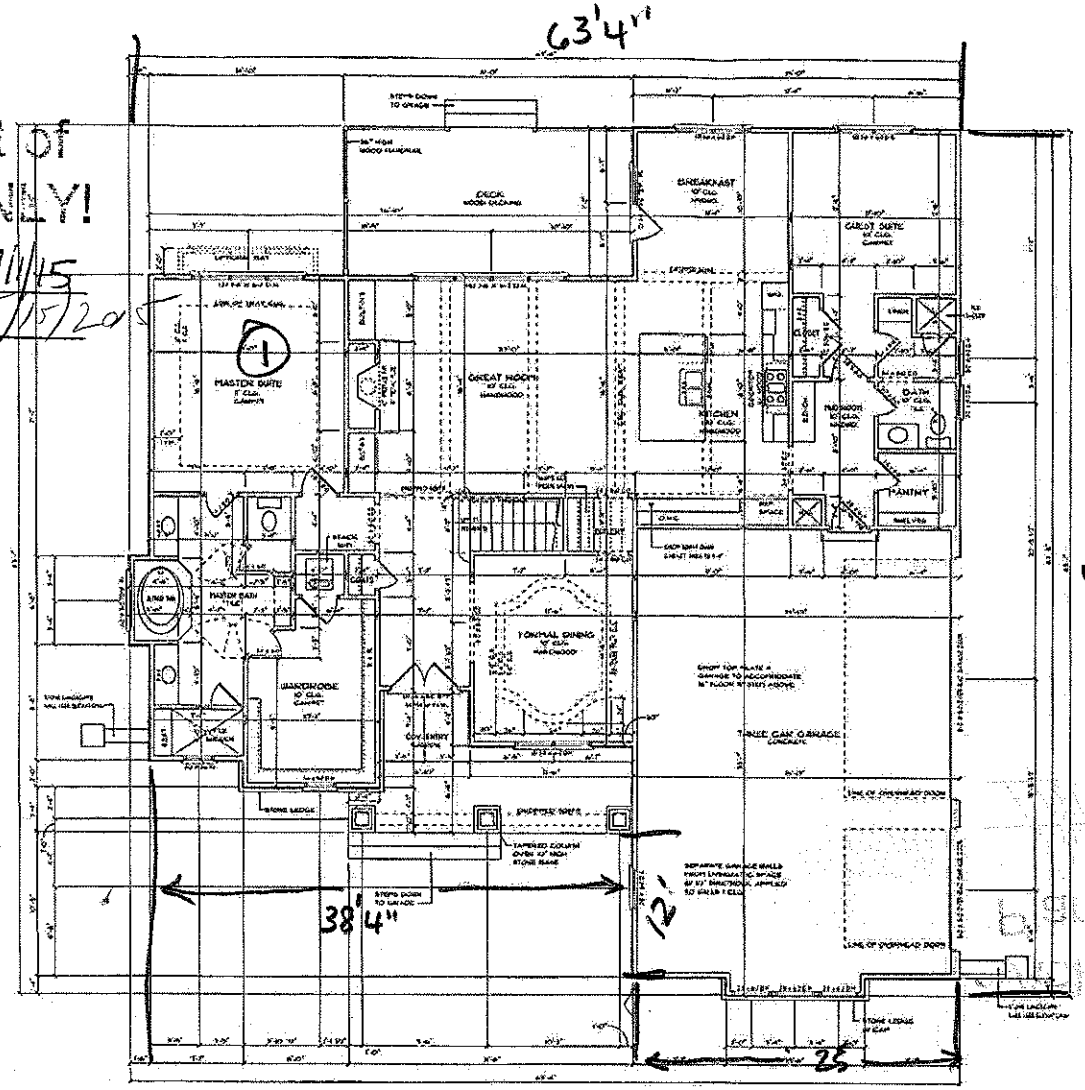

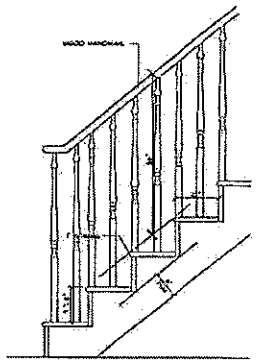

STAIR SECTION

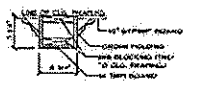

BEAMS & CEILING DETAIL

Acknowledgement
Plans Submittal ONLY!
Date 5/18/201

Date

SQUARE FOOTAGE	
FIRST FLOOR HEATED	3264
SECOND FLOOR HEATED	1908
TOTAL HEATED AREA	5172
GARAGE ENTRY	NO
THREE CAR GARAGE	1020
TOTAL UNDER ROOF	6192

FIRST FLOOR NOTES

- ALL ANGLED WALLS ARE 45 DEGREES (OR 90 DEGREES FROM EACH NOTED OTHERWISE)
- ALL INTERIOR DOORS ARE 6" FROM WALL (UNLESS OTHERWISE NOTED)
- SEE SECOND FLOOR FRAMING PLAN FOR ALL SECOND FLOOR BEAMS & FIRST FLOOR HEADER SIZES
- ALL DOORS WITH GLASS SHOULD BE TEMPERED & GARAGE SHOULD BE TEMPERED PER CODE.

FIRST FLOOR PLAN