
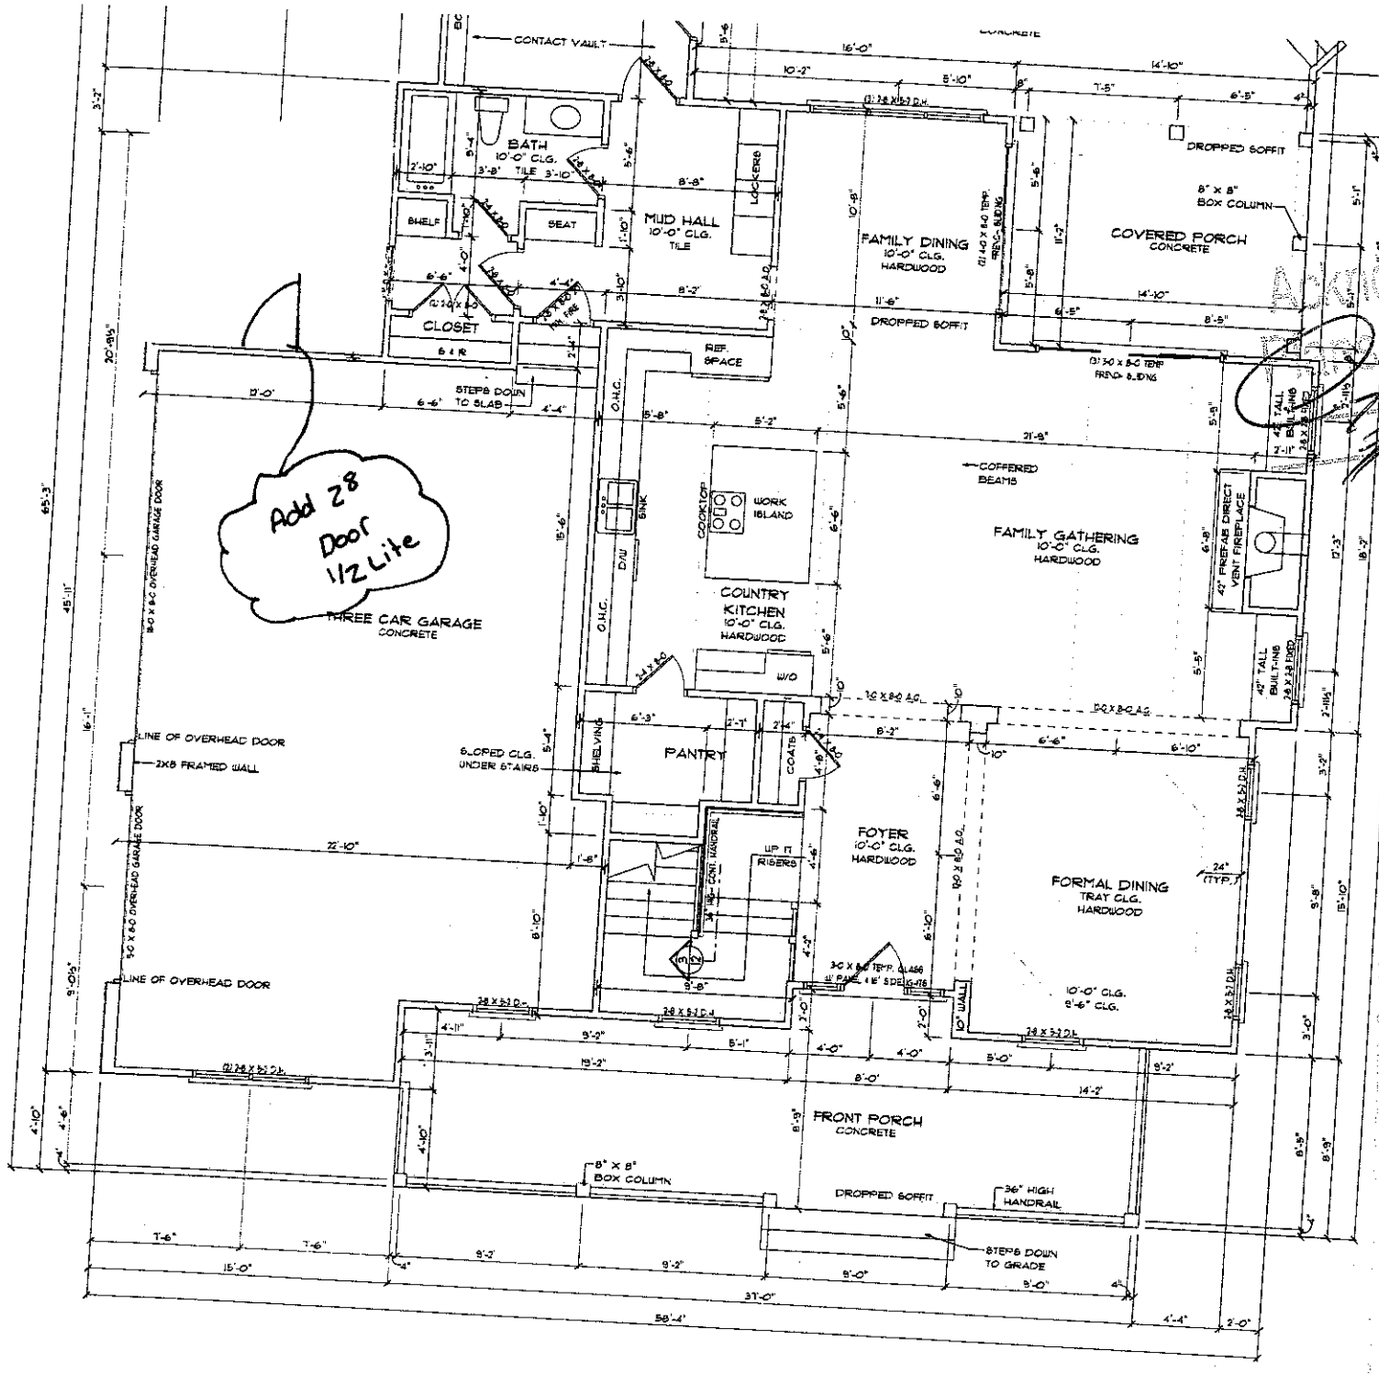


Acknowledgement Of Submittal ONLY!

Date 8-1-08

Date 8-1-08

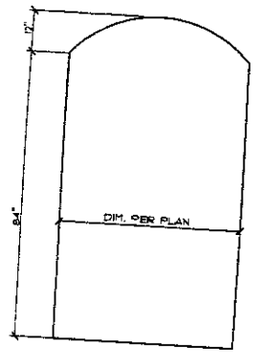

TYPICAL ARCHED OPENING DETAIL

@ FIRST FLOOR

SCALE 1/2" = 1'-0"

SQUARE FOOTAGE


FIRST FLOOR HEATED	1,794
SECOND FLOOR HEATED	2,113
HEATED TOTAL	3,907
THREE CAR GARAGE	801
FRONT PORCH	336
COVERED PORCH	164
TOTAL UNDER ROOF	5,208

FIRST FLOOR NOTES

- ALL ANGLED WALLS ARE 45 DEGREES OR 90 DEGREES (UNLESS NOTED OTHERWISE)
- ALL INTERIOR DOORS ARE 6" FROM WALL (UNLESS DIMENSIONED OTHERWISE)
- SEE SECOND FLOOR FRAMING PLAN FOR ALL SECOND FLOOR BEAM & FIRST FLOOR HEADER SIZES.
- ALL DOORS W/ GLASS SHOULD BE TEMPERED & WINDOWS SHOULD BE TEMPERED PER STATE CODE.

FIRST FLOOR PLAN

SCALE: 1/4" = 1'-0"

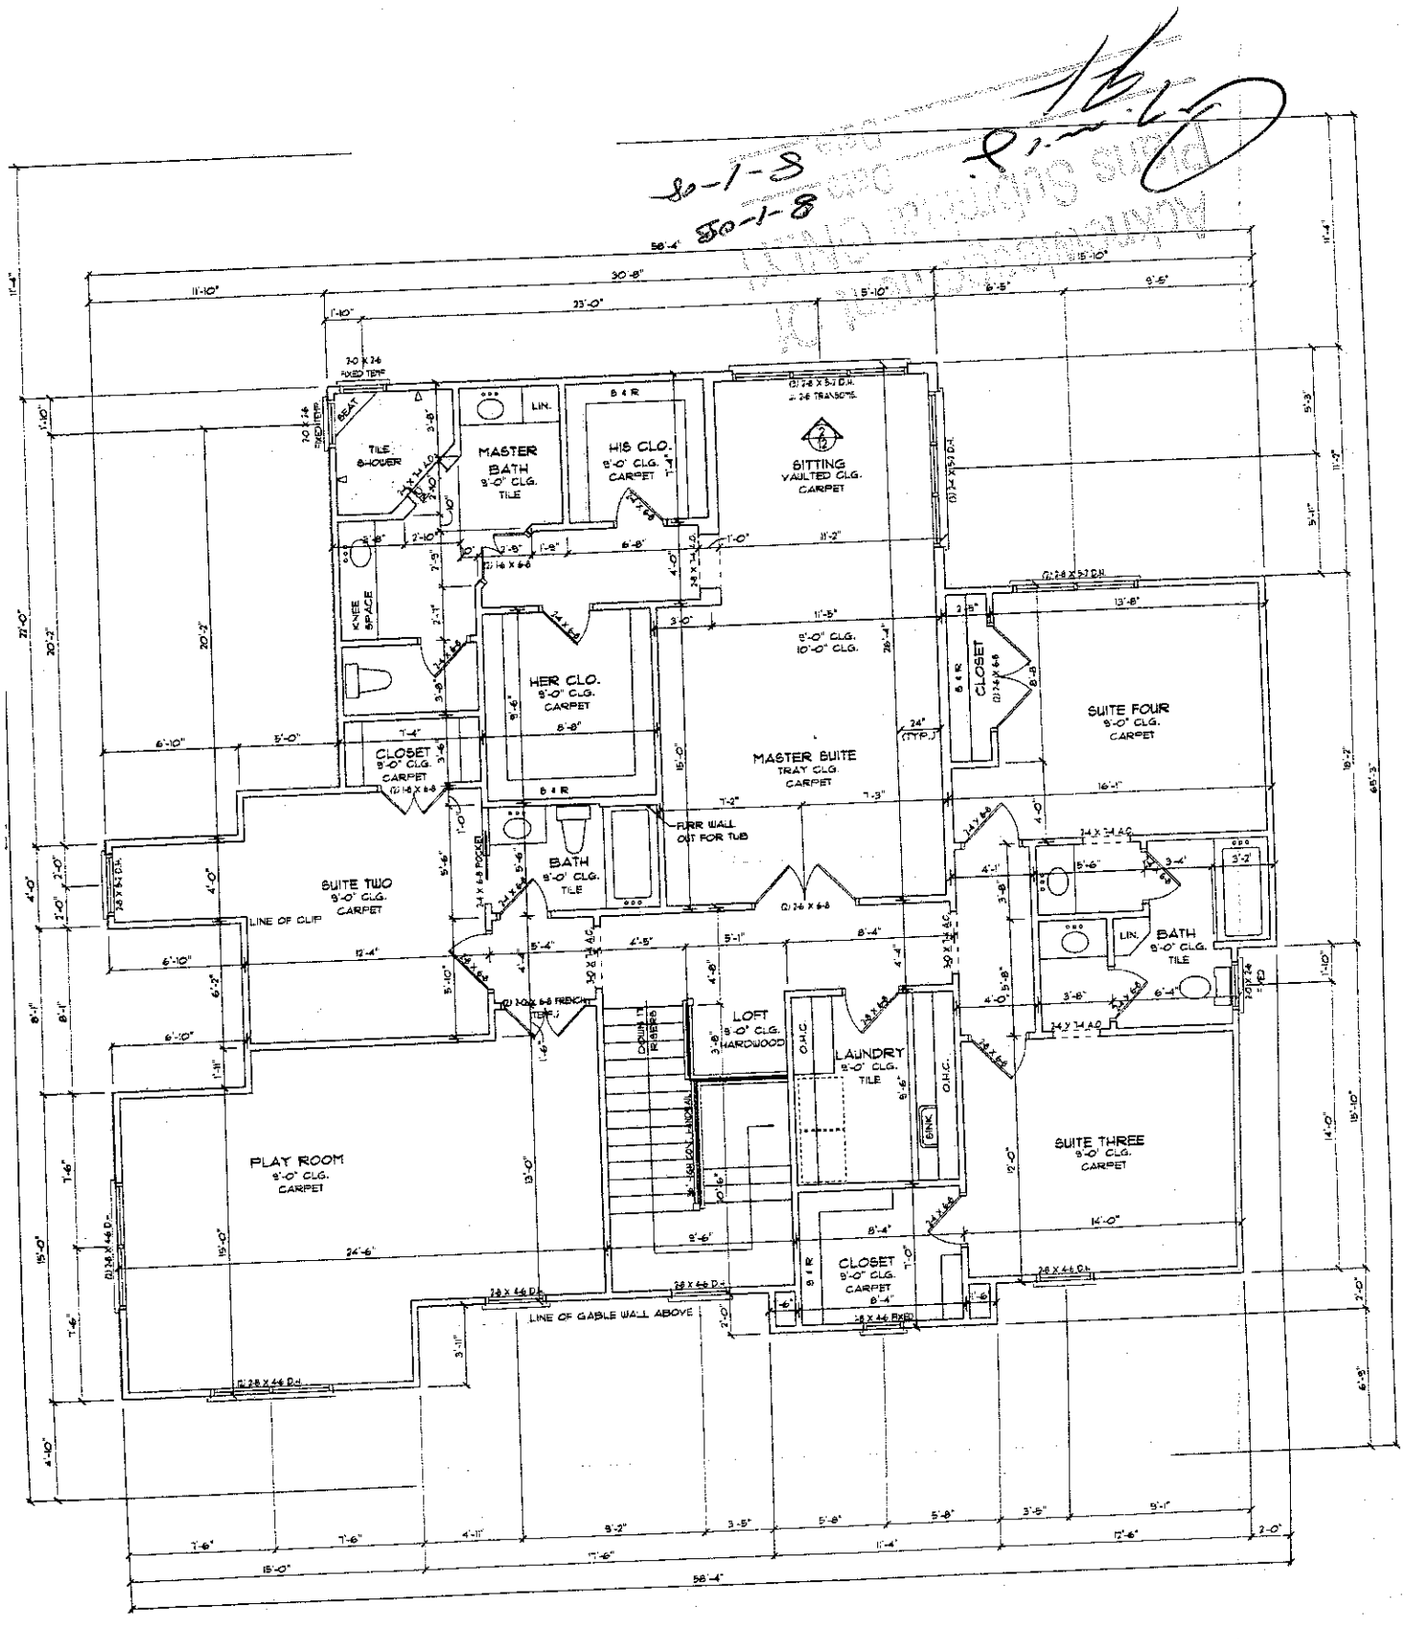
MASTER BATH
9'-0" CLG.
TILE
TILE SHOWER
HIS CLO.
9'-0" CLG.
CARPET
SITTING
VAULTED CLG.
CARPET
LIN.
KNEE SPACE
HER CLO.
9'-0" CLG.
CARPET
CLOSET
9'-0" CLG.
CARPET
MASTER SUITE
TRAY CLG.
CARPET
FURR WALL OUT FOR TUB
BATH
9'-0" CLG.
TILE
SUITE TWO
9'-0" CLG.
CARPET
LINE OF CLIP
PLAY ROOM
9'-0" CLG.
CARPET
LOFT
9'-0" CLG.
HARDWOOD
OPEN TO RISERS
O.H.C.
LAUNDRY
9'-0" CLG.
TILE
SINK
CLOSET
9'-0" CLG.
CARPET
LINE OF GABLE WALL ABOVE
CLOSET
SUITE FOUR
9'-0" CLG.
CARPET
BATH
9'-0" CLG.
TILE
SUITE THREE
9'-0" CLG.
CARPET

TYI
⊕ FIR

SE