
210118
10 T Bantam

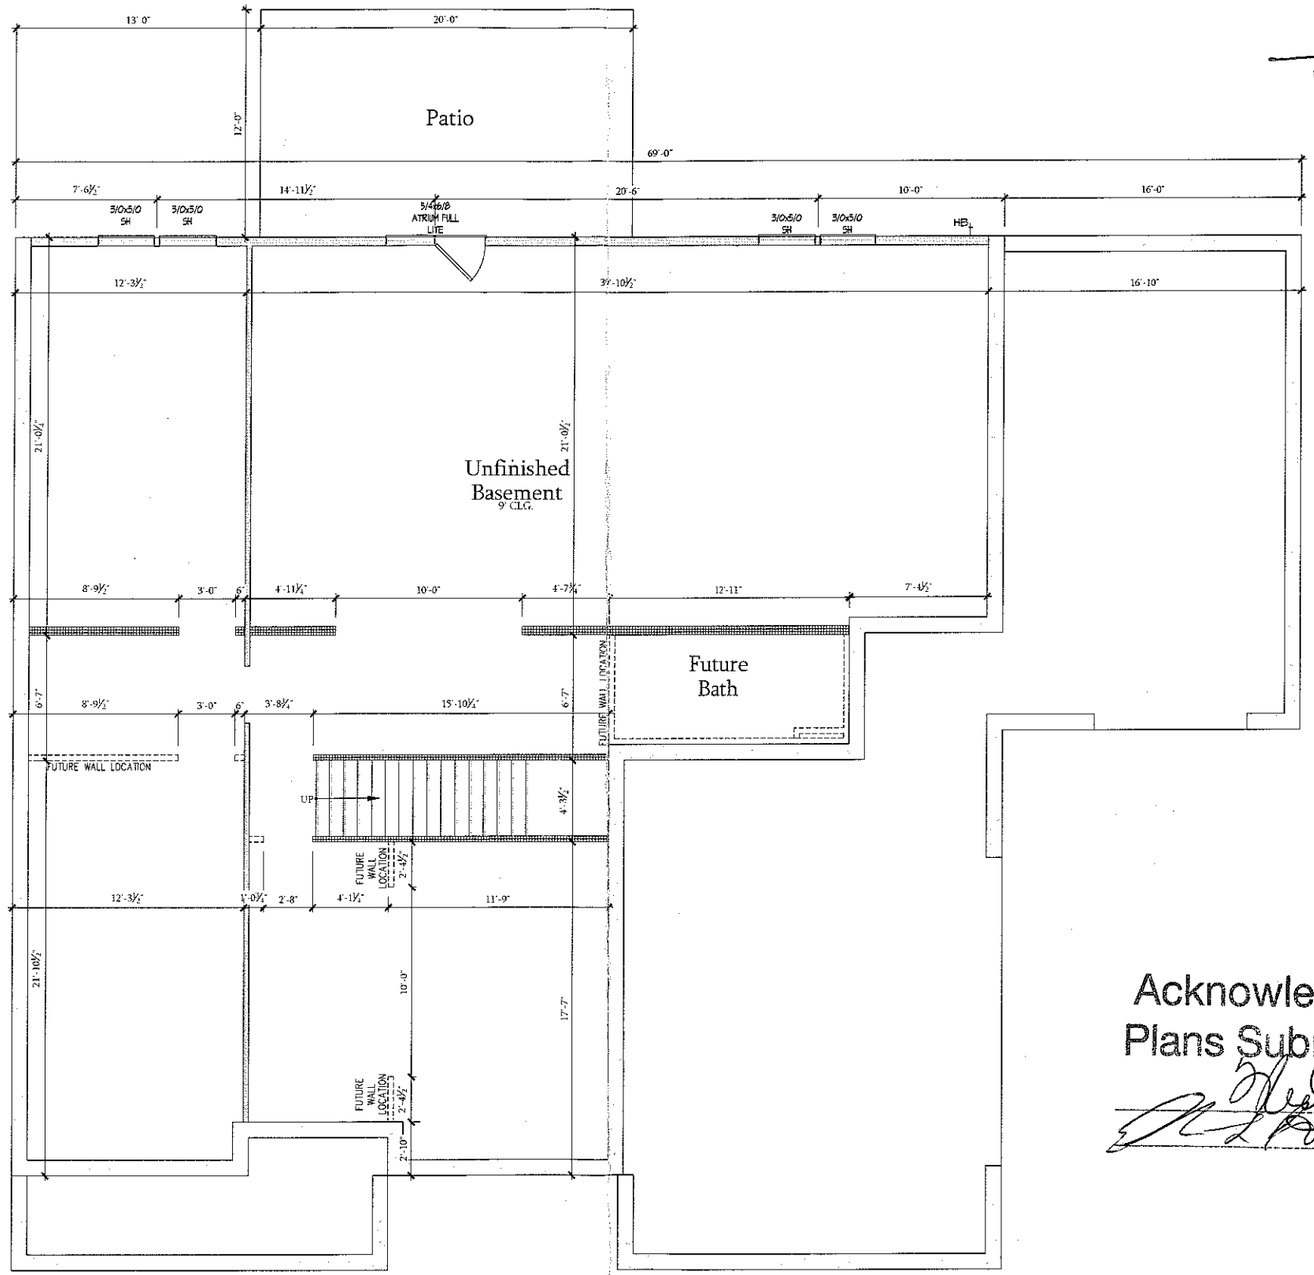

BASEMENT PLAN
SCALE: 1/4"=1'-0"(24X36)

Acknowledgement of Plans Submittal ONLY!

Date 02/18/16

Date 2-17-16

CORNERSTONE BUILDERS GROUP
www.CornerstoneCarolina.com
PO Box 38162
Charlotte, NC. 28278
P 704.761.6434
F 704.761.6442

TrueHomes
WE VALUE WHAT YOU VALUE
TFS-562

BASEMENT PLAN

True Homes
2649 Breckenridge Center Drive Suite 104
Monroe, NC. 28110

Property of True Homes. Not to be reproduced.
Copyright violations will be prosecuted to the fullest extent of Federal law.


DO NOT SCALE DRAWINGS.
For Dimensions not shown contact plan coordinator for clarification

revisions:

date:	drawn by:
-	-

designed by: CBG
drawn by: CBG
date: 2-5-2016

sheet:
A-2

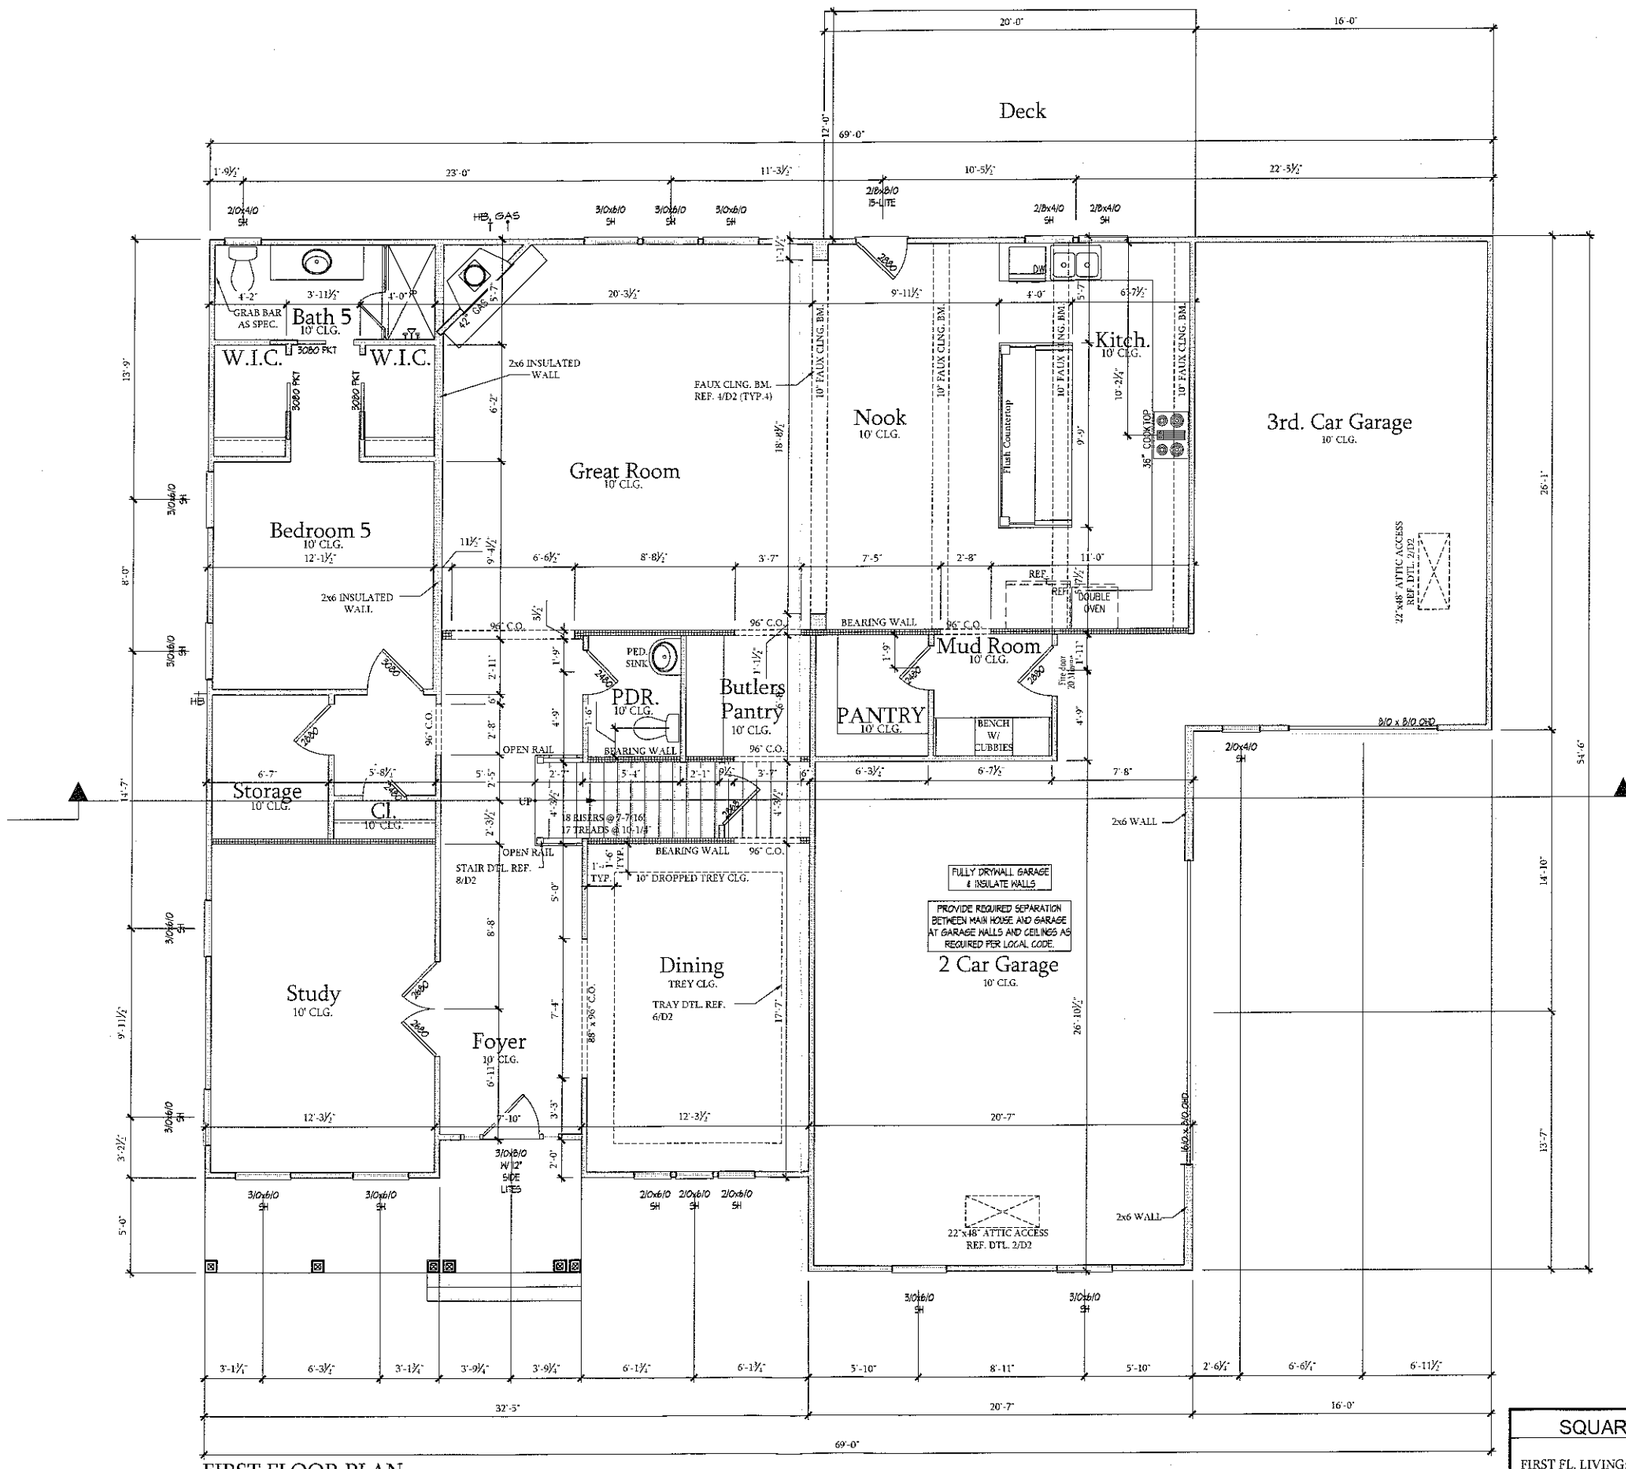

FIRST FLOOR PLAN
SCALE: 1/8"=1'-0"(11X17)

SQUARE FOOTAGE TABLE

FIRST FL. LIVING:	2116 s.f.
SECOND FL. LIVING:	2533 s.f.
TOTAL LIVING:	4649 s.f.
UNFINISHED BASEMENT:	2116 s.f.
GARAGE:	1014 s.f.
FRONT PORCH:	116 s.f.

Acknowledgement of Plans Submittal ONLY!
Date 2/18/16
Date 2-12-16

CORNERSTONE BUILDERS GROUP
www.CornerstoneCarolina.com
PO Box 38162
Charlotte, NC. 28278
P 704.761.6434
F 704.761.6442

TrueHomes
WE VALUE WHAT YOU VALUE

TFS-562

FLOOR PLAN

True Homes
2649 Breckenridge Center Drive Suite 104
Monroe, NC. 28110

Property of True Homes. Not to be reproduced.
Copyright violations will be prosecuted to the fullest extent of federal law.


DO NOT SCALE DRAWINGS
For Dimensions not shown contact plan coordinator for clarification

revisions:

date:	drawn by:
-	-

designed by: CBG
drawn by: CBG
date: 2-5-2016

sheet:
A-3

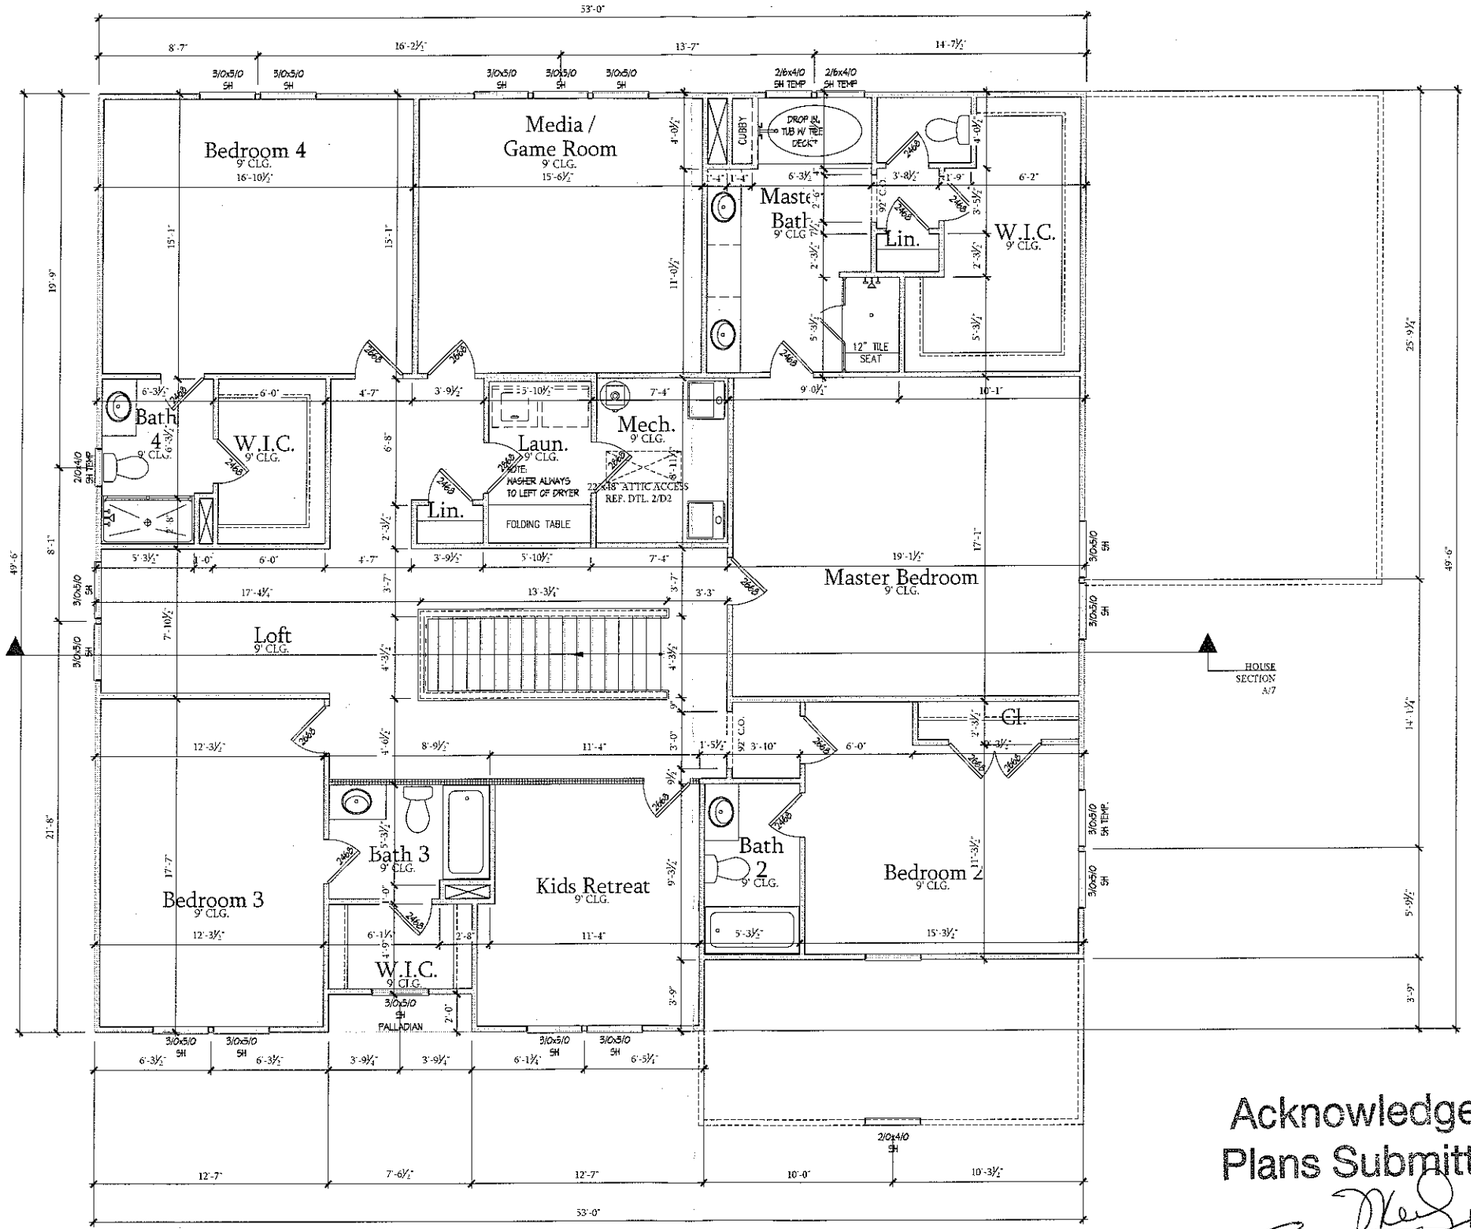

SECOND FLOOR PLAN
SCALE: 1/8"=1'-0"(11X17)

Acknowledgement of Plans Submittal ONLY!

Date 2-18-16

Date 2-17-16

CORNERSTONE BUILDERS GROUP
www.CornerstoneCarolinas.com
PO Box 38162
Charlotte, NC. 28278
P 704.761.6434
F 704.761.6442

TrueHomes
WE VALUE WHAT YOU VALUE

TFS-562

FLOOR PLAN

True Homes
2649 Breckenridge Center Drive Suite 104
Monroe, NC. 28110

Property of True Homes. Not to be reproduced.
Copyright violations will be prosecuted to the fullest extent of federal law.

DO NOT SCALE DRAWINGS
For Dimensions not shown contact plan coordinator for clarification

revisions:

date:	drawn by:
-	-

designed by: CBG
drawn by: CBG
date: 2-5-2016

sheet:

A-4