IREDELL COUNTY HEALTH DEPARTMENT *ENVIRONMENTAL HEALTH DIVISION*:

SITE PLAN WORKSHEET

FILE COPY

SEE THE "SAMPLE SITE PLAN" BELOW. *INCOMPLETE SITE PLANS WILL BE RETURNED TO YOU FOR COMPLETION AND MAY RESULT IN A DELAY IN THE ISSUANCE OF YOUR SEPTIC SYSTEM PERMIT!!!*

Place an (X) beside each item as you complete the site plan:

X Property Line measurements are clearly identified... X All proposed structures are indicated...

SHOW:* *proposed house or business footprint, wells, water lines, patios, pools and decks, and any other item that will occupy space on the site


X Front and side setbacks from property line... X Preferred driveway location and configuration, preferred well location...

X Area you prefer your septic system to be placed... X North arrow, or other sufficient indicator of direction...


Circle N/A on the following if appropriate:

____ Location of septic systems and wells within 100' of your property... (N/A)

____ Location of easements and rights of ways on your property... (N/A) ____ Location of any designated wetlands on the property... (N/A)

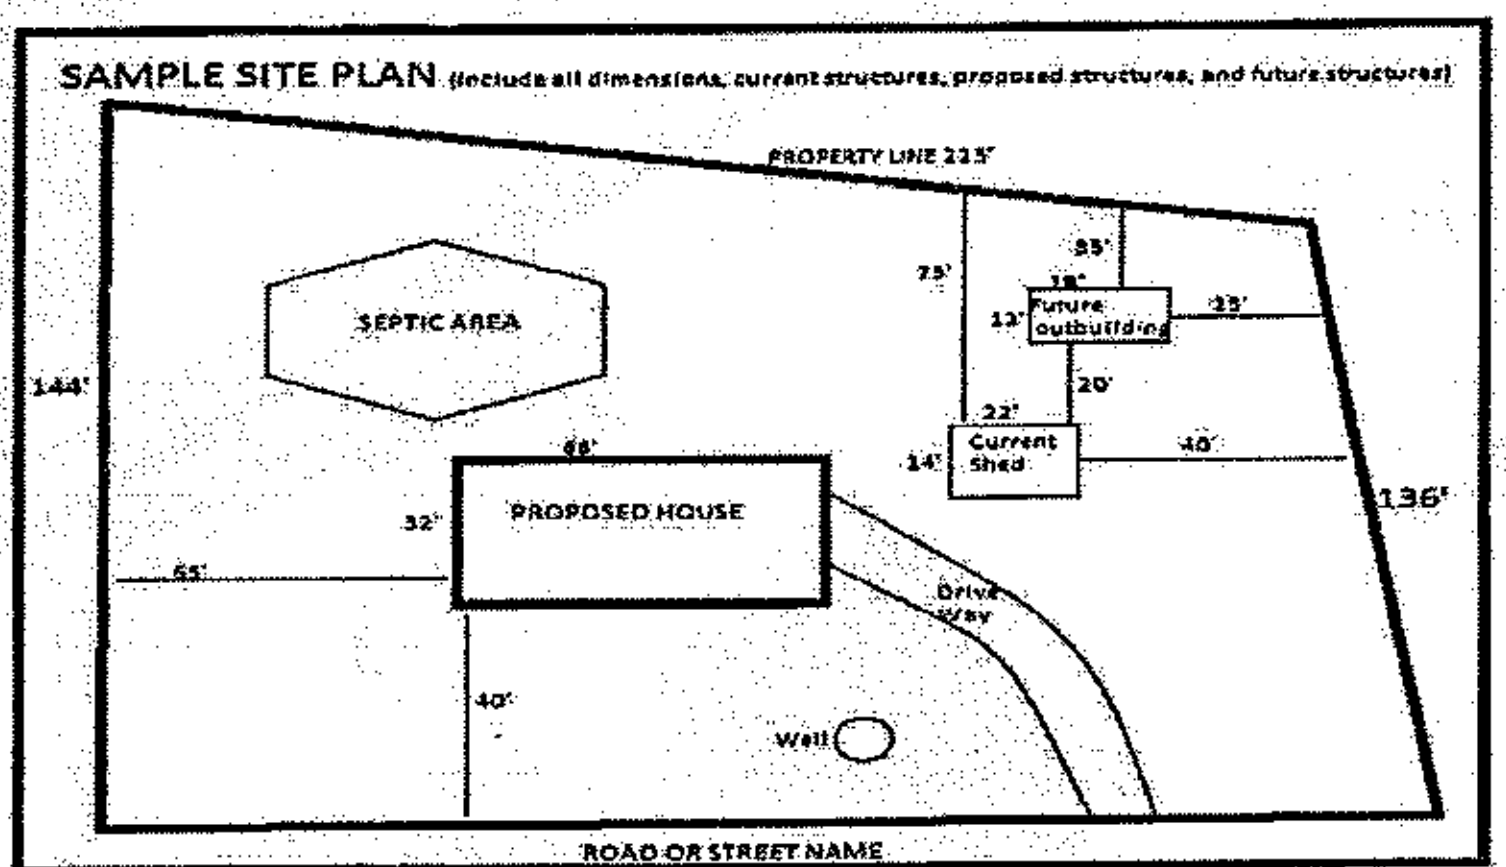


USE THIS SPACE TO DRAW YOUR SITE PLAN

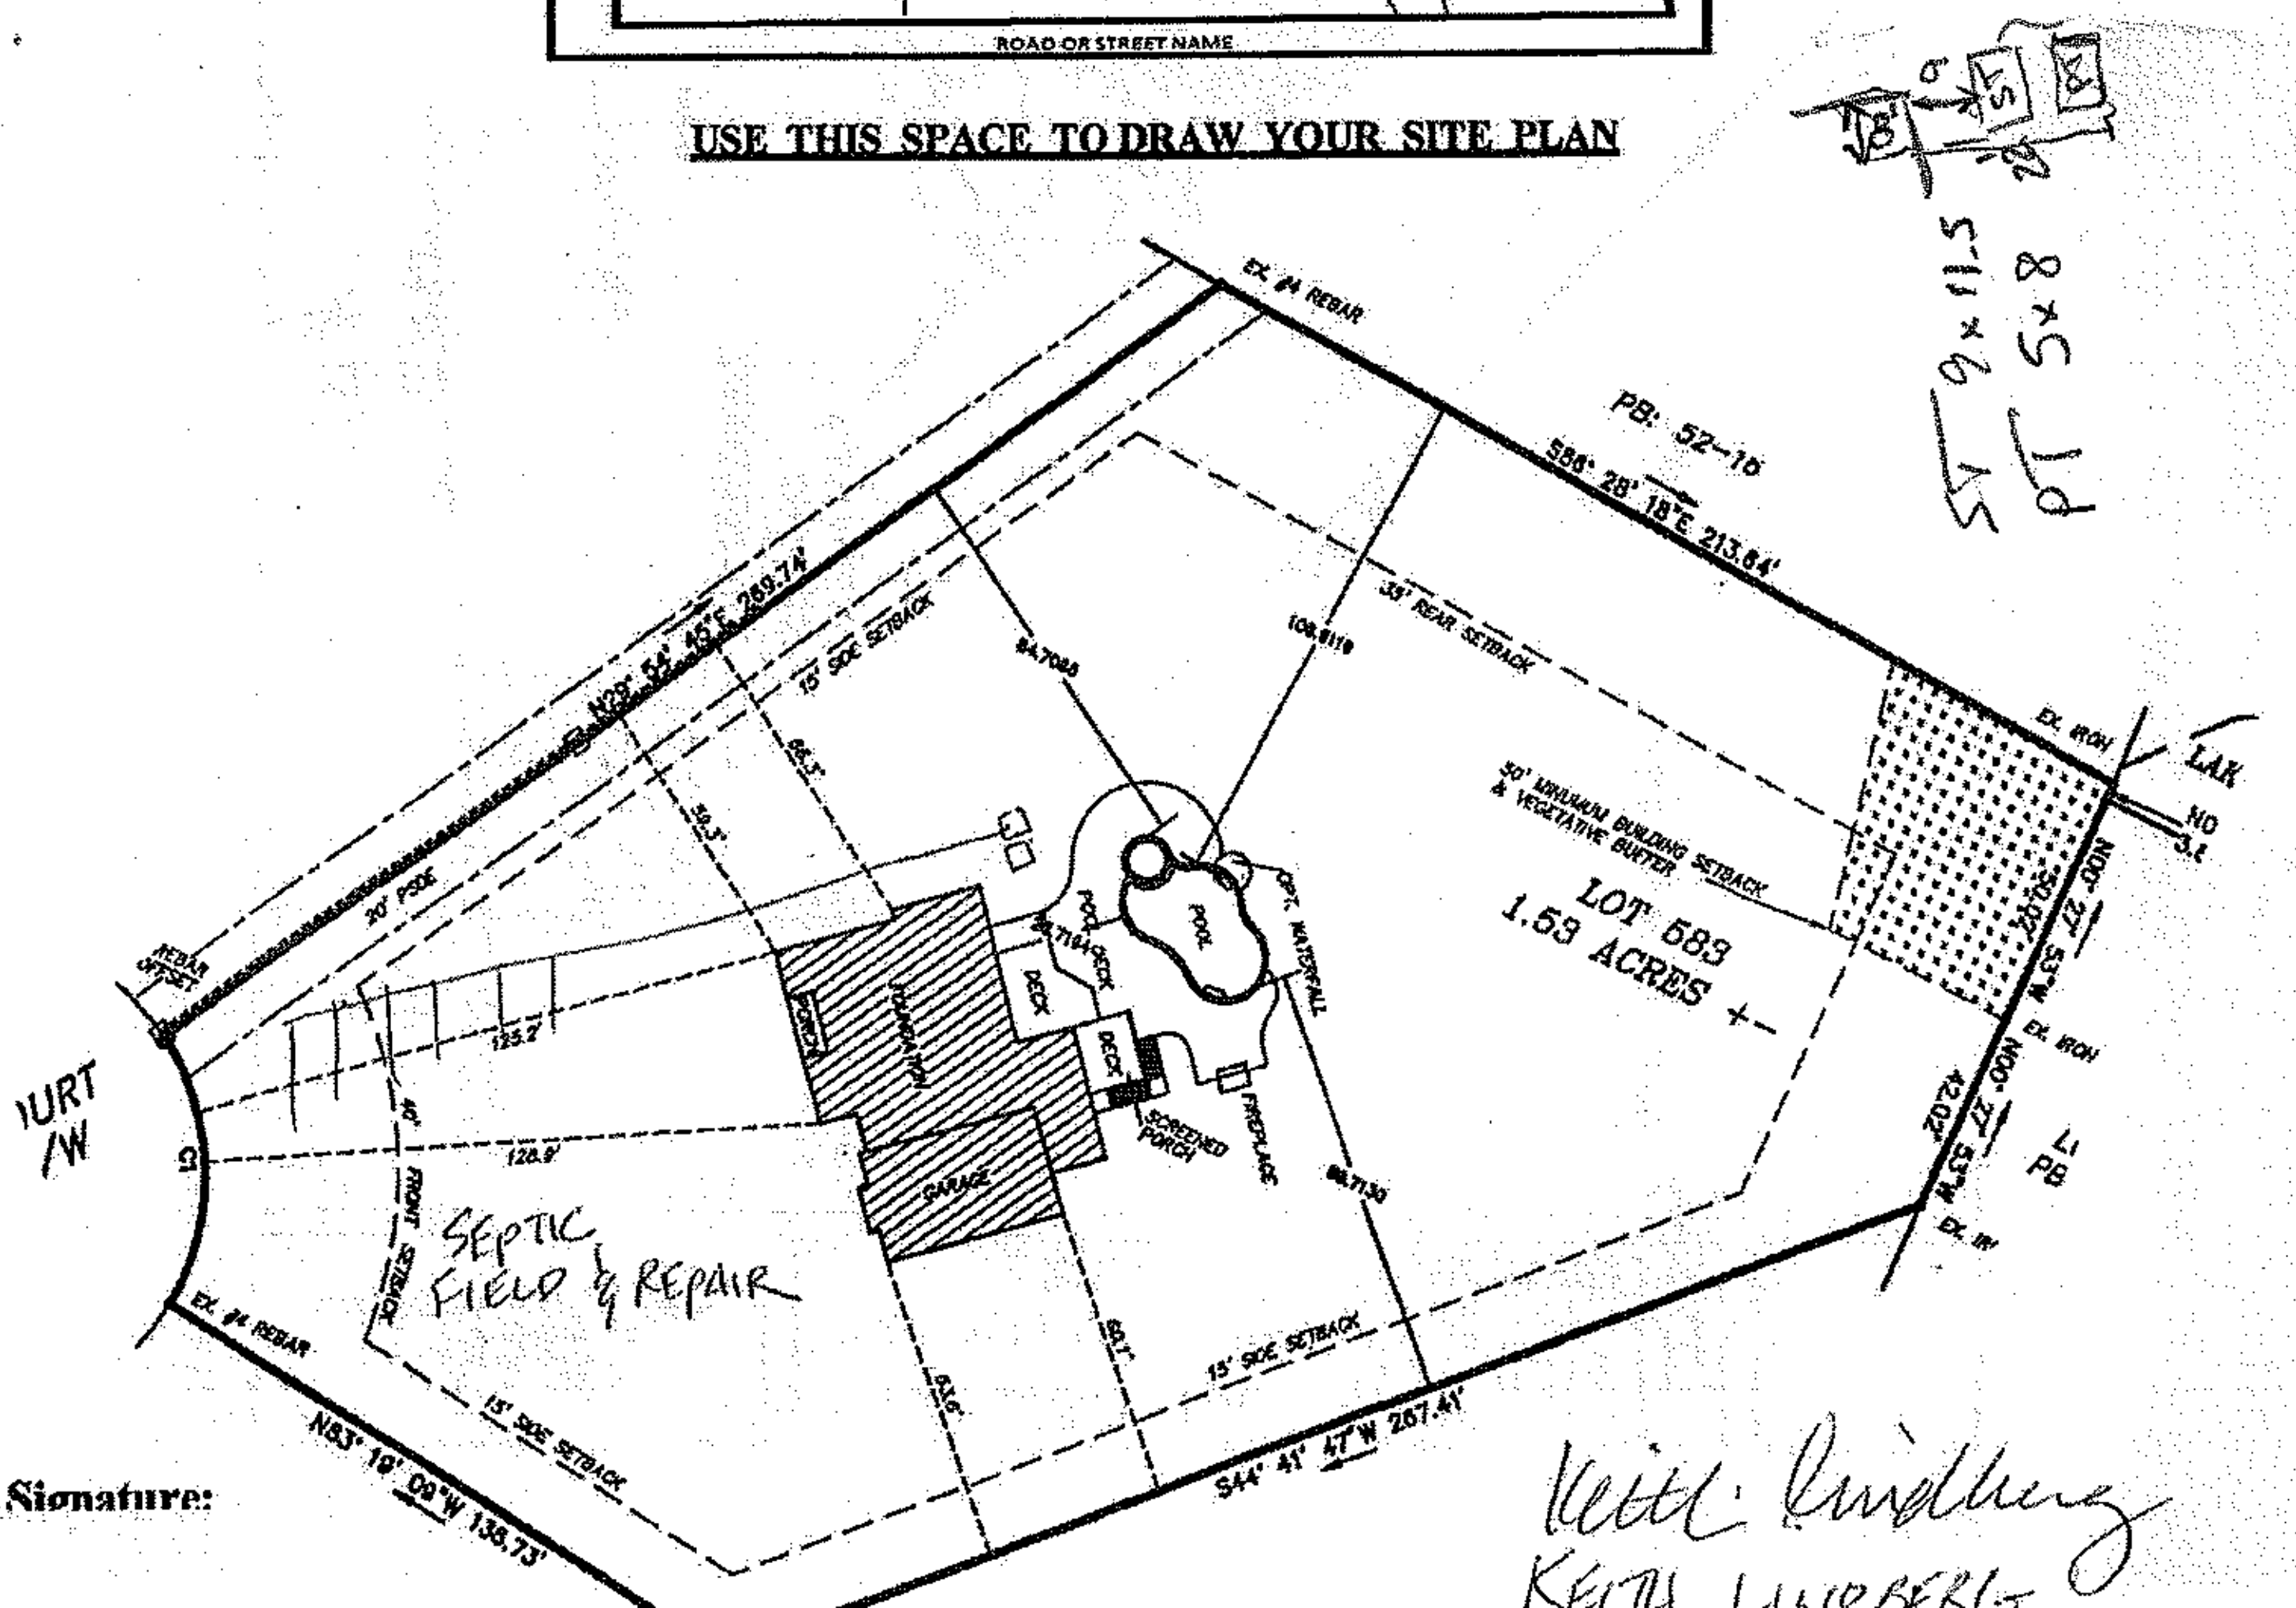

Signature:

Keith Lindberg

COPY

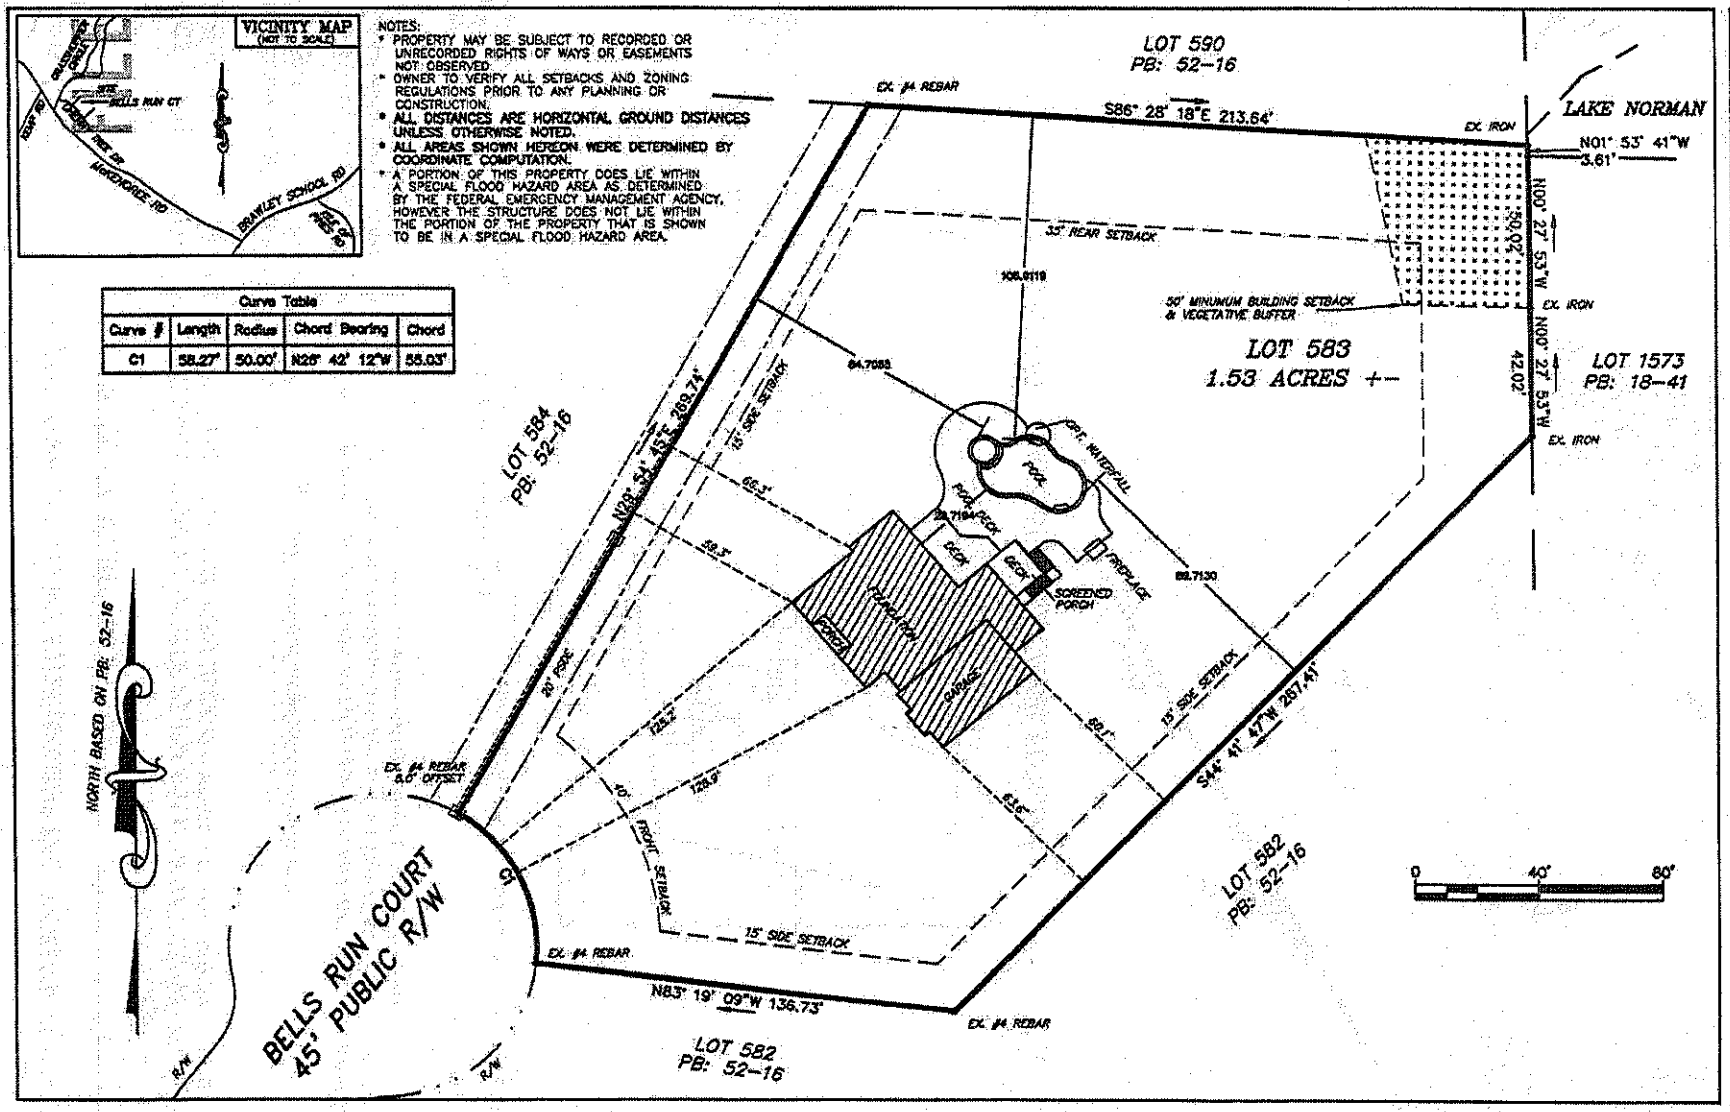

HARRIS LAND SURVEYING, PLLC
FIRM LICENSE # P-1295
4080 DAVIS RD
MALDEN, NC 28650

FOUNDATION SURVEY
FOR
TOM PALMER HOMES, INC
LOT 583 THE FARMS, PHASE 5, MAP 2
DEED: 2157-323, PB: 52-16

DRAWN BY: PAH
DRAWING FILE NAME: 14018.FS83
PROJECT NO: 14018
PROPERTY ADDRESS: 114 BELLS RUN CT MOORESVILLE, NC 28117
DATE: APRIL 7, 2014
SCALE: 1" = 40'
DAVIDSON TOWNSHIP
IREDELL COUNTY, NC

SEAL: