
Acknowledgement Of
Plans Submittal ONLY
Judy Melville Date 7-8-10
Date 7/8/10

WINDOW SCHEDULE			
	FRAME SIZE	DESCRIPTION	RO SIZE
A	3/0 X 4/0	SINGLE	
B	(2) 2/8 X 6/0	TWIN	
C	3/0 X 5/0 W/ 12" TRANSOM OVER	SINGLE	
D	(3) 2/4 X 5/0 W/ 12" TRANSOM OVER	TRIPLE	
E	2/8 X 6/0	SINGLE	
F	2/0 X 4/0	SINGLE	
G	2/8 X 5/0	SINGLE	
H	(2) 3/0 X 5/0	TWIN	
I	(3) 2/8 X 5/0	TRIPLE	
J	(3) 2/8 X 6/0	TRIPLE	
K	(2) 2/4 X 6/0	TWIN	
L	2/0 X 3/0	SINGLE	
M	4/0 X 2/0	FIXED	
N	(2) 2/8 X 5/0 W/ 12" TRANSOM OVER	TWIN	
O	3/0 X 5/0	SINGLE	
P	3/0 X 4/6 W/ 12" SIDE LIGHTS	TRIPLE	
Q	2/8 X 5/0 W/ 12" TRANSOM OVER	SINGLE	
R	(3) 2/8 X 5/0 W/ 12" TRANSOM OVER	TRIPLE	
S	2/4 X 6/0	SINGLE	

DOOR SCHEDULE	
NO.	SIZE
1	3'-0" X 6'-8" W/ 12" SIDE LIGHTS W/ 12" TRANSOM OVER
2	2'-8" X 6'-8" W/ 12" TRANSOM OVER
3	2'-8" X 6'-8" 20 MINUTE RATED
4	2'-8" X 6'-8"
5	2'-6" X 6'-8"
6	2'-4" X 6'-8"
7	2'-0" X 6'-8"
8	1'-6" X 6'-8"
9	2'-2'-0" X 6'-8"
10	2'-8" X 6'-8" 9 LIGHT
11	2'-0" X 4'-0"
12	2-2'-0" X 6'-8" FRENCH DOOR

FIRST FLOOR NOTES:
ALL SECOND FLOOR FRAMING TO BE 11-7/8" T.J.I 230'S @ 19.2" ON CENTER U.N.O. OR EQUIVALENT. (DIRECTION INDICATED ON PLAN)
ALL FIRST FLOOR LOAD BEARING HEADERS TO BE 2-2X10'S U.N.O.
ALL FIRST FLOOR NON LOAD BEARING HEADERS TO BE 2-2X4'S U.N.O.
INSTALL A MINIMUM OF (3) 2X4 STUDS UNDER ALL BEAMS, LVL OR BUILT-UP, AT THE FIRST FLOOR LEVEL U.N.O.
INSTALL EXTRA JOIST UNDER ALL PARALLEL PARTITION WALLS U.N.O.
ALL POINT LOADS FROM THE SECOND FLOOR MUST BE TRANSFERED DOWN THROUGH TO THE FIRST FLOOR WITH THE SAME AMOUNT OF STUDS.

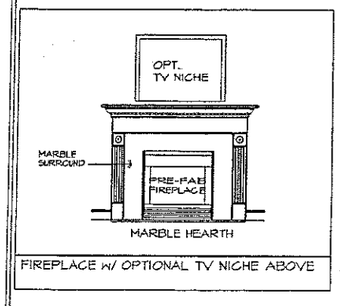

FIREPLACE W/ OPTIONAL TV NICHE ABOVE

NOTE:
GAR. WALLS FRAMED AT 9'-9 3/8"
16" I-JOIST BONUS ROOM FLOOR TO BE FLUSH WITH MAIN HOUSE FLOOR.

FIRST FLOOR PLAN SCALE: 1/4" = 1'-0"


K & L DESIGN LLC
P.O. BOX 63
CLOVER, SC 29710
PH (803) 222-6637

REVISIONS:		
REV. #	DATE	DESCRIPTION
1	XX/XX	XXXX

LOCATION: THE FARMS
LOT NUMBER: 591
BUYER:
PLAN NUMBER: 4088
PLAN NAME: THE HOWARD
ELEVATIONS:
Date: 4-5-10
Scale: 1/4"=1'-0"
Drawn: KH
Checked: LH
Sheet: 2b

SECOND FLOOR NOTES:

ALL SECOND FLOOR LOAD BEARING HEADERS TO BE 2-2X8'S U.N.O.
INSTALL A MINIMUM OF (2) 2X4 STUDS UNDER ALL BEAMS, LVL OR BUILT-UP, AT THE SECOND FLOOR LEVEL U.N.O.

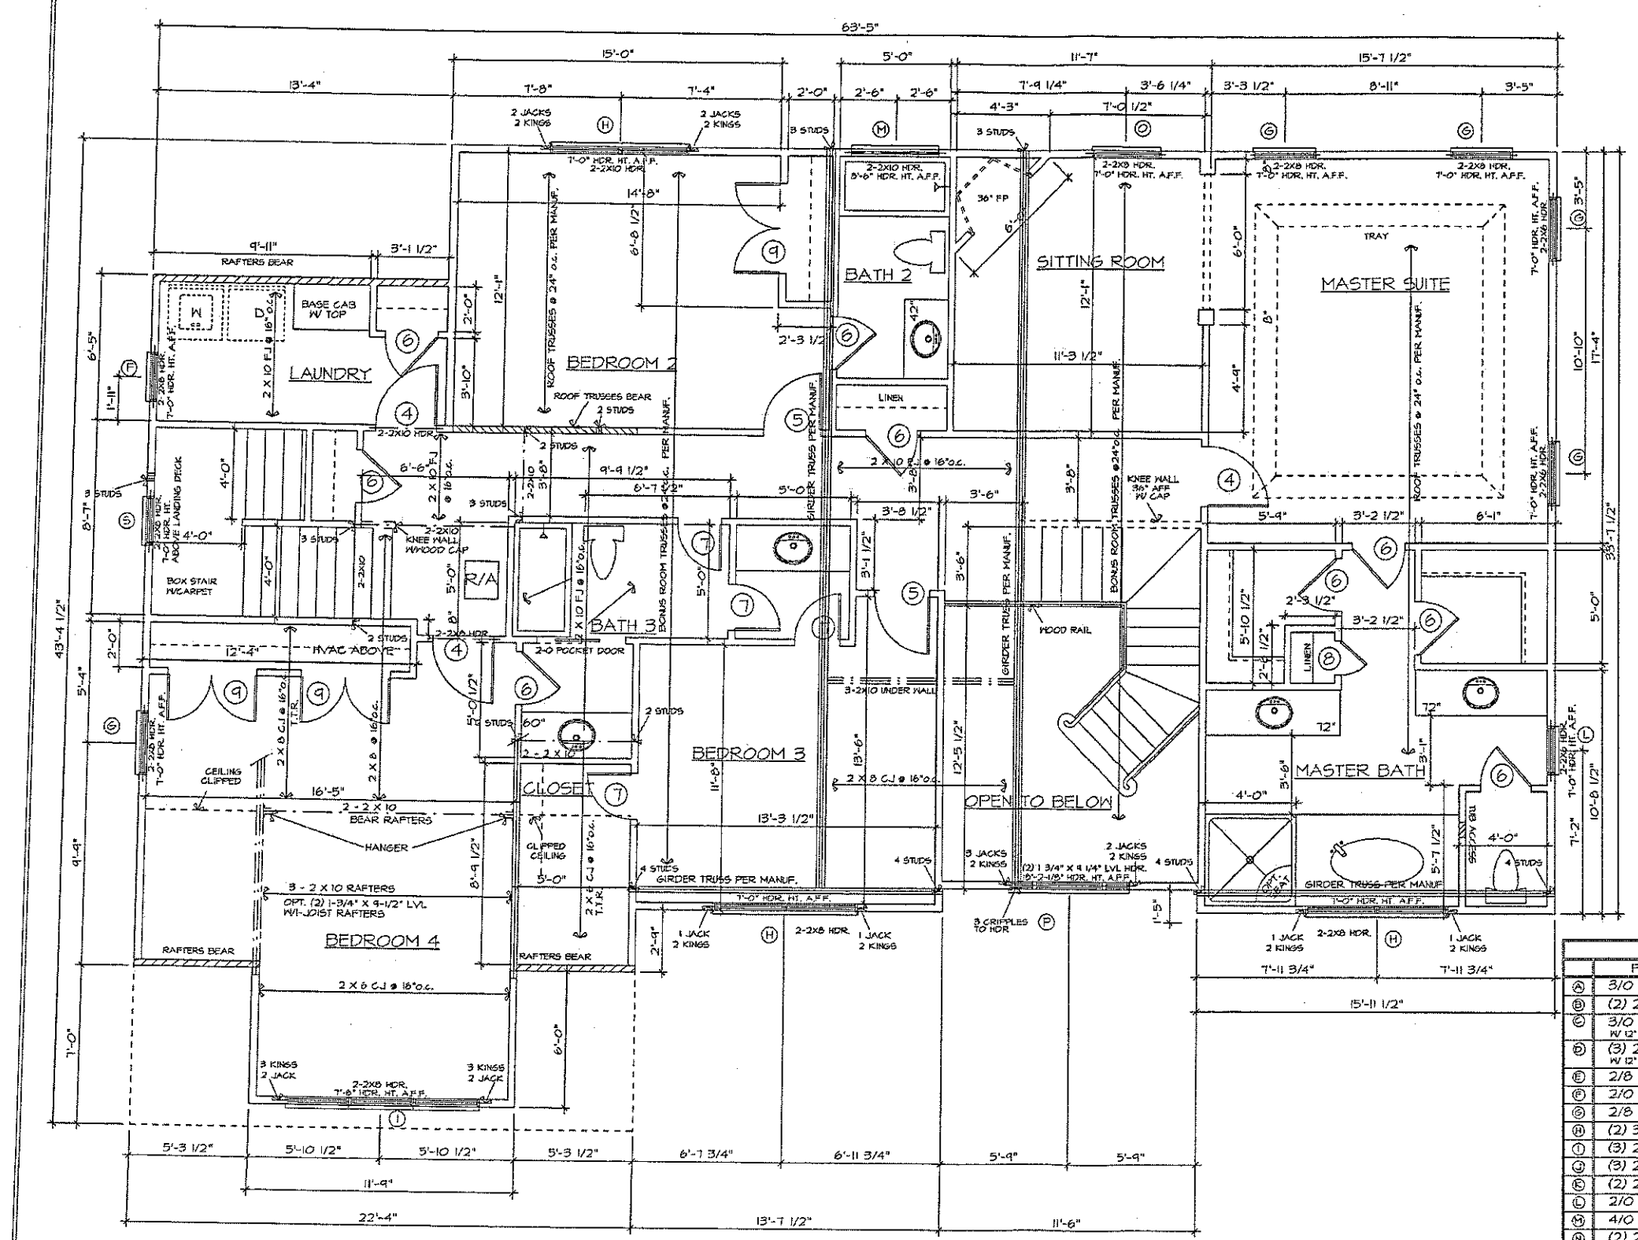

SECOND FLOOR PLAN

SCALE: 1/4" = 1'-0"

DOOR SCHEDULE	
NO.	SIZE
①	3'-0" X 6'-8" W/ 12" SIDE LIGHTS W/ 12" TRANSOM OVER
②	2'-8" X 6'-8" W/ 12" TRANSOM OVER
③	2'-8" X 6'-8" 20 MINUTE RATED
④	2'-8" X 6'-8"
⑤	2'-6" X 6'-8"
⑥	2'-4" X 6'-8"
⑦	2'-0" X 6'-8"
⑧	1'-6" X 6'-8"
⑨	2-2'-0" X 6'-8"
⑩	2'-8" X 6'-8" 4 LIGHT
⑪	2'-0" X 4'-0"
⑫	2-2'-0" X 6'-8" FRENCH DOOR

WINDOW SCHEDULE			
	FRAME SIZE	DESCRIPTION	RO SIZE
Ⓐ	3/0 X 4/0	SINGLE	
Ⓑ	(2) 2/8 X 6/0	TWIN	
Ⓒ	3/0 X 5/0 W/ 12" TRANSOM OVER	SINGLE	
Ⓓ	(3) 2/4 X 5/0 W/ 12" TRANSOM OVER	TRIPLE	
Ⓔ	2/8 X 6/0	SINGLE	
Ⓕ	2/0 X 4/0	SINGLE	
Ⓖ	2/8 X 5/0	SINGLE	
Ⓗ	(2) 3/0 X 5/0	TWIN	
Ⓘ	(3) 2/8 X 5/0	TRIPLE	
Ⓙ	(3) 2/8 X 6/0	TRIPLE	
Ⓚ	(2) 2/4 X 6/0	TWIN	
Ⓛ	2/0 X 3/0	SINGLE	
Ⓜ	4/0 X 2/0	FIXED	
Ⓝ	(2) 2/8 X 5/0 W/ 12" TRANSOM OVER	TWIN	
Ⓞ	3/0 X 5/0	SINGLE	
Ⓟ	3/0 X 4/6 W/ 12" SIDE LIGHTS	TRIPLE	
Ⓠ	2/8 X 5/0 W/ 12" TRANSOM OVER	SINGLE	
Ⓡ	(3) 2/8 X 5/0 W/ 12" TRANSOM OVER	TRIPLE	
Ⓢ	2/4 X 6/0	SINGLE	

JS


K & L DESIGN LLC
P.O. BOX 43
CLOVER, SC 29710
PH: (803) 222-4637

REVISIONS:

REV. #	DATE	DESCRIPTION
1	XX.XX	XXXX

LOCATION: THE FARMS
LOT NUMBER: 591
BUYER:
PLAN NUMBER: 4088
PLAN NAME: THE HOWARD
ELEVATIONS:

Date: 4-5-10
Scale: 1/4"=1'-0"
Drawn: KH
Checked: LH
Sheet: 3A

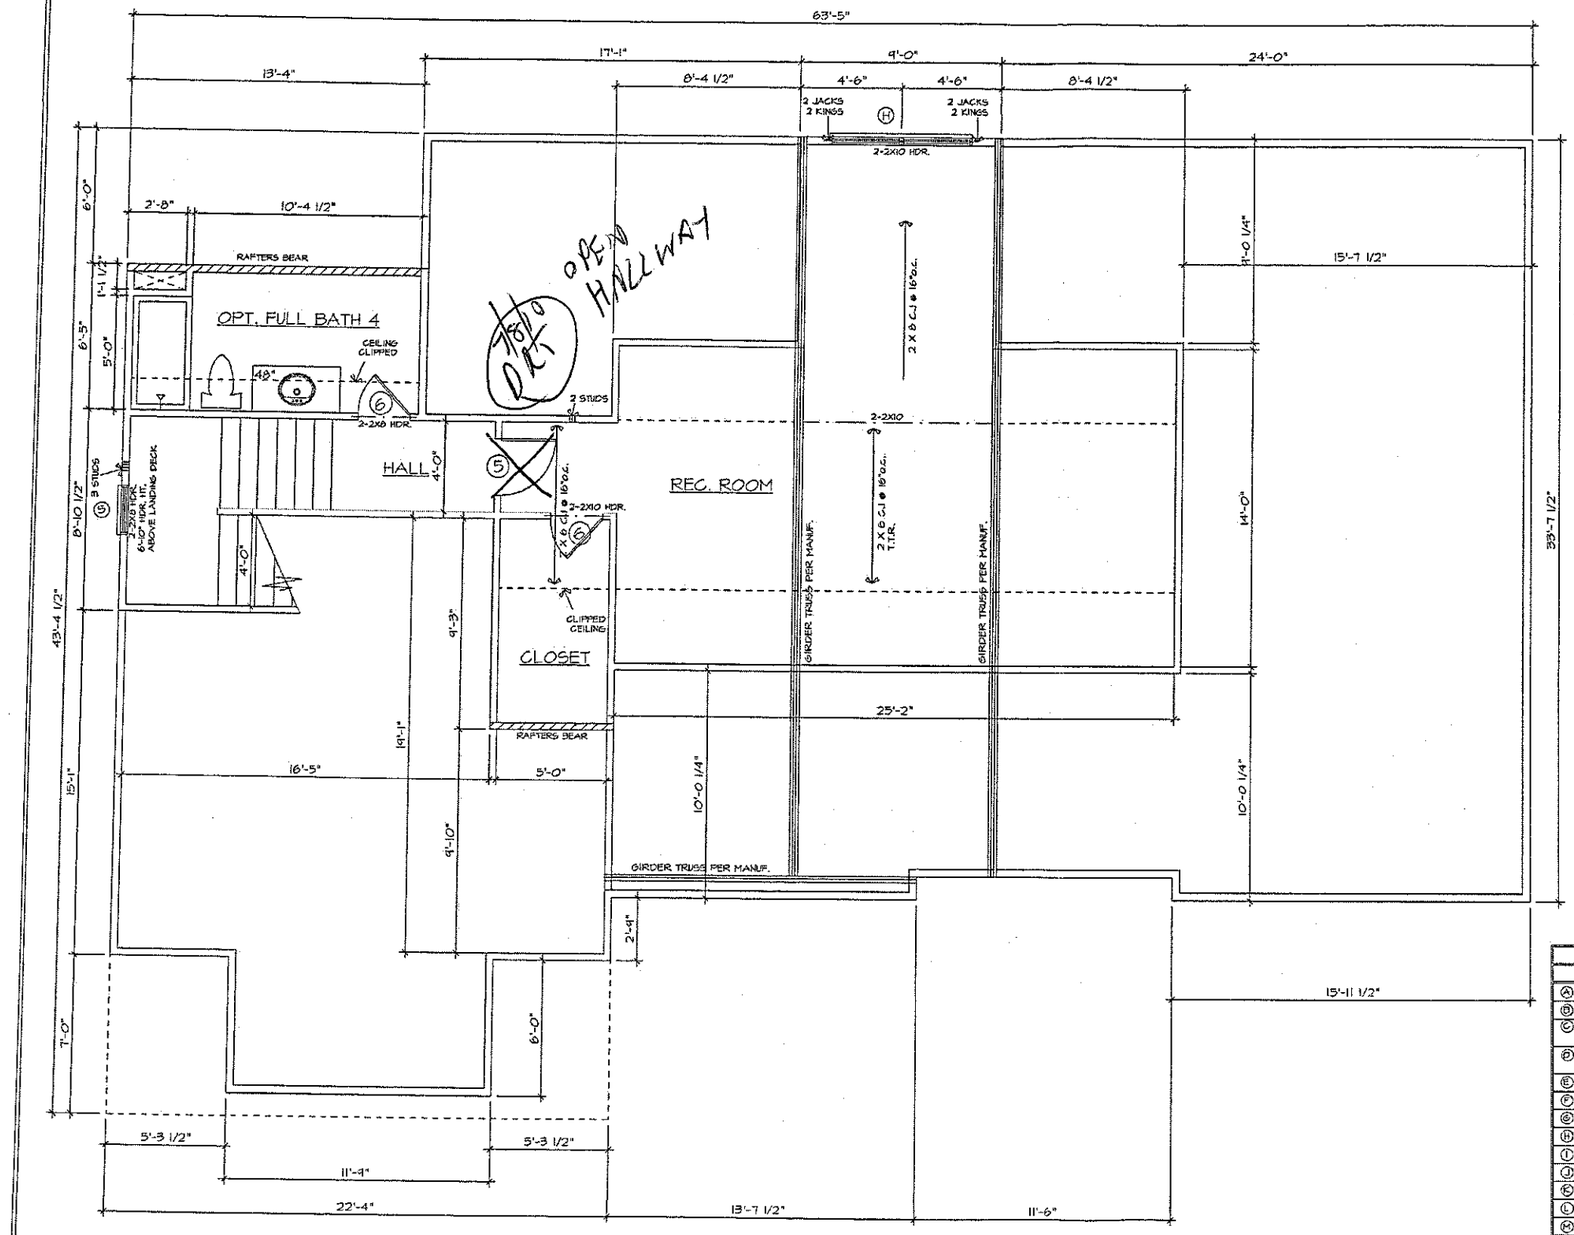

THIRD FLOOR PLAN

SCALE: 1/4" = 1'-0"

DOOR SCHEDULE	
NO.	SIZE
①	3'-0" X 6'-8" W/ 12" SIDE LIGHTS W/ 12" TRANSOM OVER
②	2'-8" X 6'-8" W/ 12" TRANSOM OVER
③	2'-8" X 6'-8" 20 MINUTE RATED
④	2'-8" X 6'-8"
⑤	2'-6" X 6'-8"
⑥	2'-4" X 6'-8"
⑦	2'-0" X 6'-8"
⑧	1'-6" X 6'-8"
⑨	2-2'-0" X 6'-8"
⑩	2'-8" X 6'-8" 4 LIGHT
⑪	2'-0" X 4'-0"
⑫	2-2'-0" X 6'-8" FRENCH DOOR

WINDOW SCHEDULE			
	FRAME SIZE	DESCRIPTION	RO SIZE
Ⓐ	3/0 X 4/0	SINGLE	
Ⓑ	(2) 2/8 X 6/0	TWIN	
Ⓒ	3/0 X 5/0 W/ 12" TRANSOM OVER	SINGLE	
Ⓓ	(3) 2/4 X 5/0 W/ 12" TRANSOM OVER	TRIPLE	
Ⓔ	2/8 X 6/0	SINGLE	
Ⓕ	2/0 X 4/0	SINGLE	
Ⓖ	2/8 X 5/0	SINGLE	
Ⓗ	(2) 3/0 X 5/0	TWIN	
Ⓘ	(3) 2/8 X 5/0	TRIPLE	
Ⓙ	(3) 2/6 X 6/0	TRIPLE	
Ⓚ	(2) 2/4 X 6/0	TWIN	
Ⓛ	2/0 X 3/0	SINGLE	
Ⓜ	4/0 X 2/0	FIXED	
Ⓝ	(2) 2/8 X 5/0 W/ 12" TRANSOM OVER	TWIN	
Ⓞ	3/0 X 5/0	SINGLE	
Ⓟ	3/0 X 4/6 W/ 12" SIDE LIGHTS	TRIPLE	
Ⓠ	2/8 X 5/0 W/ 12" TRANSOM OVER	SINGLE	
Ⓡ	(3) 2/8 X 5/0 W/ 12" TRANSOM OVER	TRIPLE	
Ⓢ	2/4 X 6/0	SINGLE	

K & L DESIGN LLC
P.O. BOX 63
CLOVER, SC 29710
PH (803) 222-6637

REVISIONS:

REV. #	DATE	DESCRIPTION
1	XX.XX	XXXX

LOCATION: THE FARMS
LOT NUMBER: 591
BUYER:

PLAN NUMBER: 4088
PLAN NAME: THE HOWARD
ELEVATIONS:

Date: 4-5-10
Scale: 1/4"=1'-0"
Drawn: KH
Checked: LH
Sheet: 3B