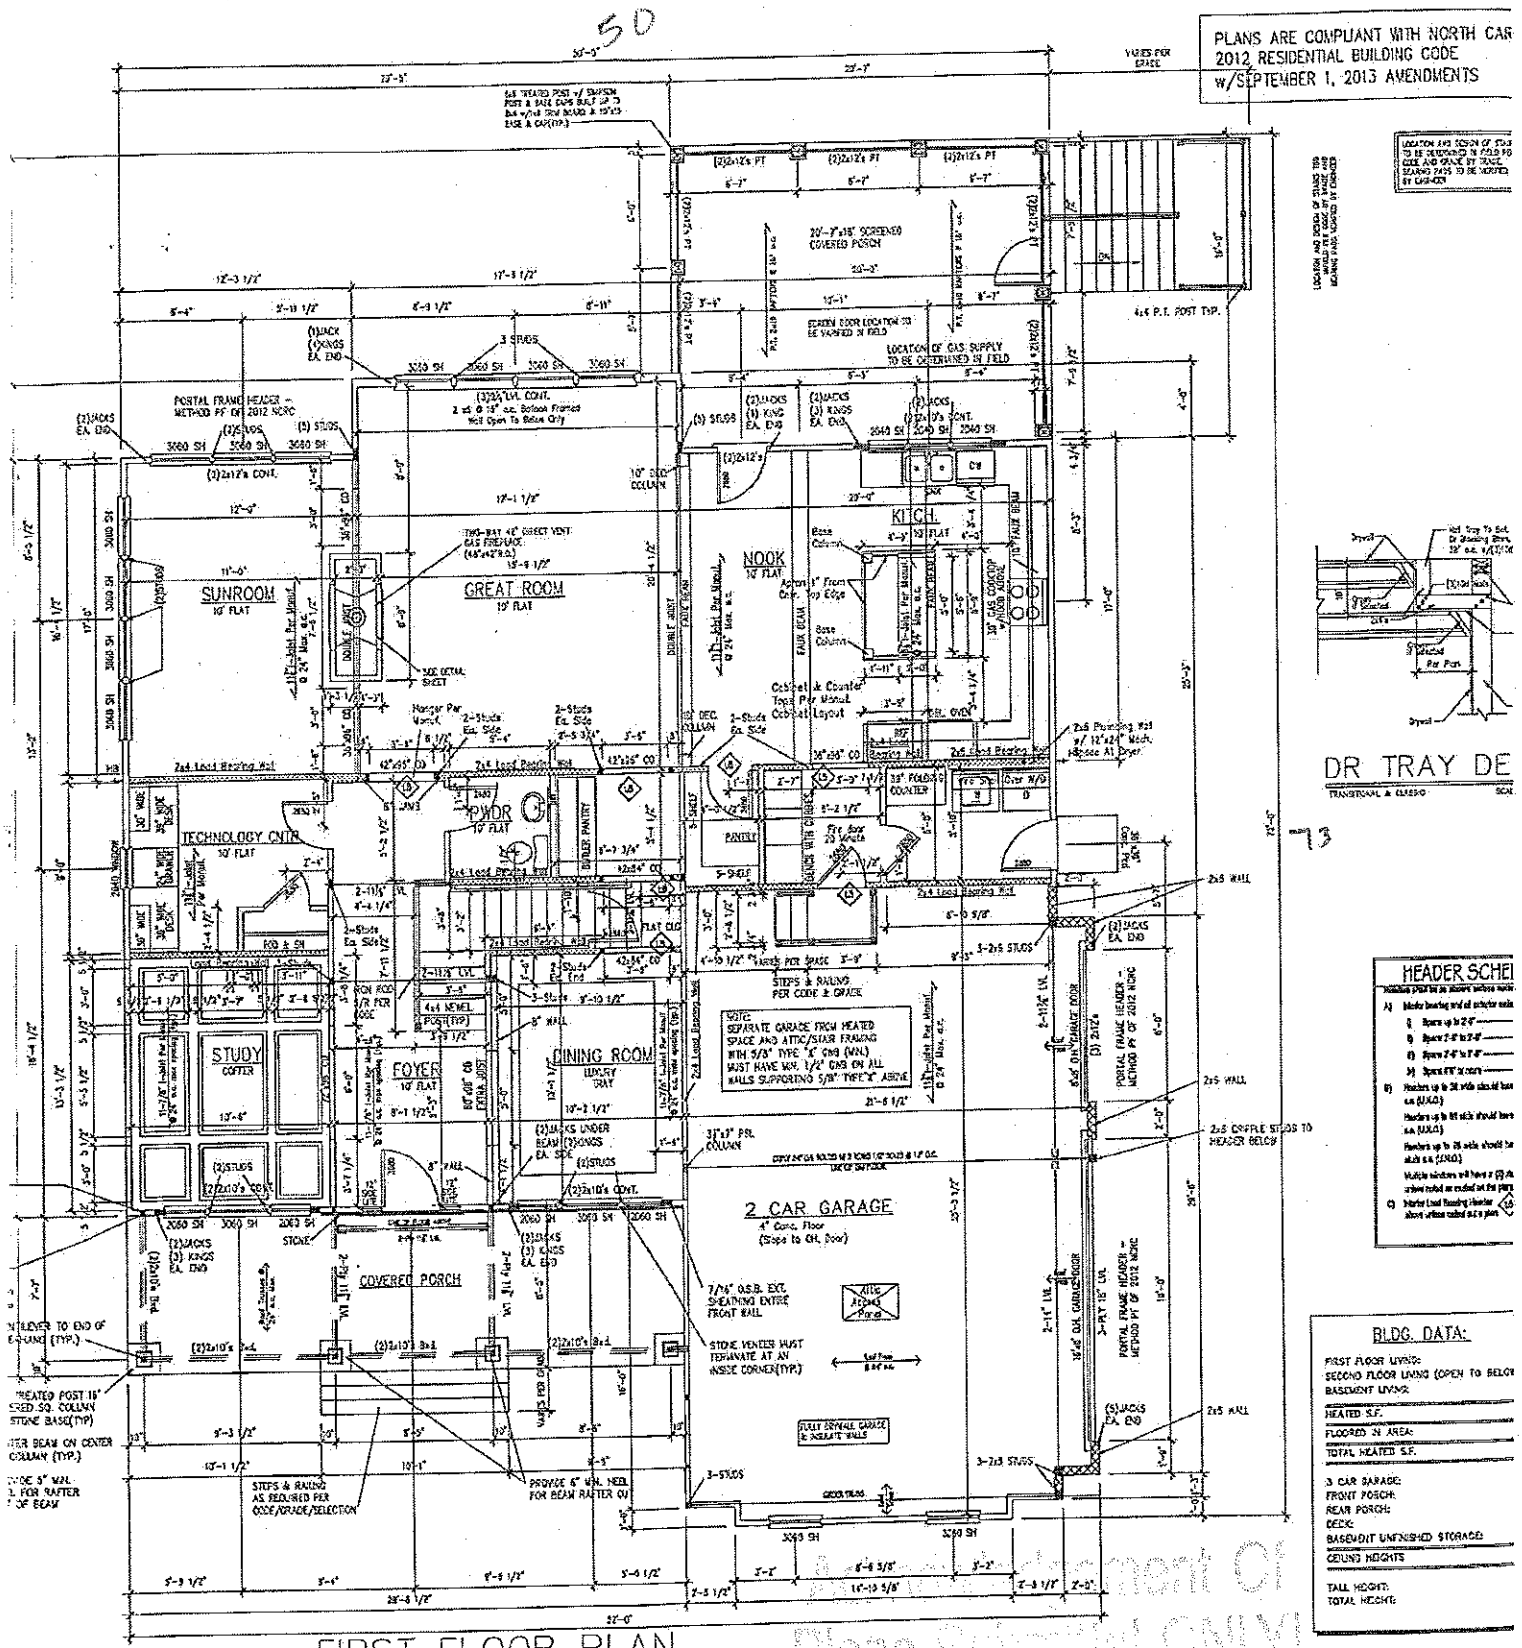


FIRST FLOOR PLAN


STANDARD

SCALE : 1/4"=1'-0"

Majesty Dolson 4/1/14

Date 4-2-14

PLANS ARE COMPLIANT
2012 RESIDENTIAL BUILD
w/SEPTEMBER 1, 2013

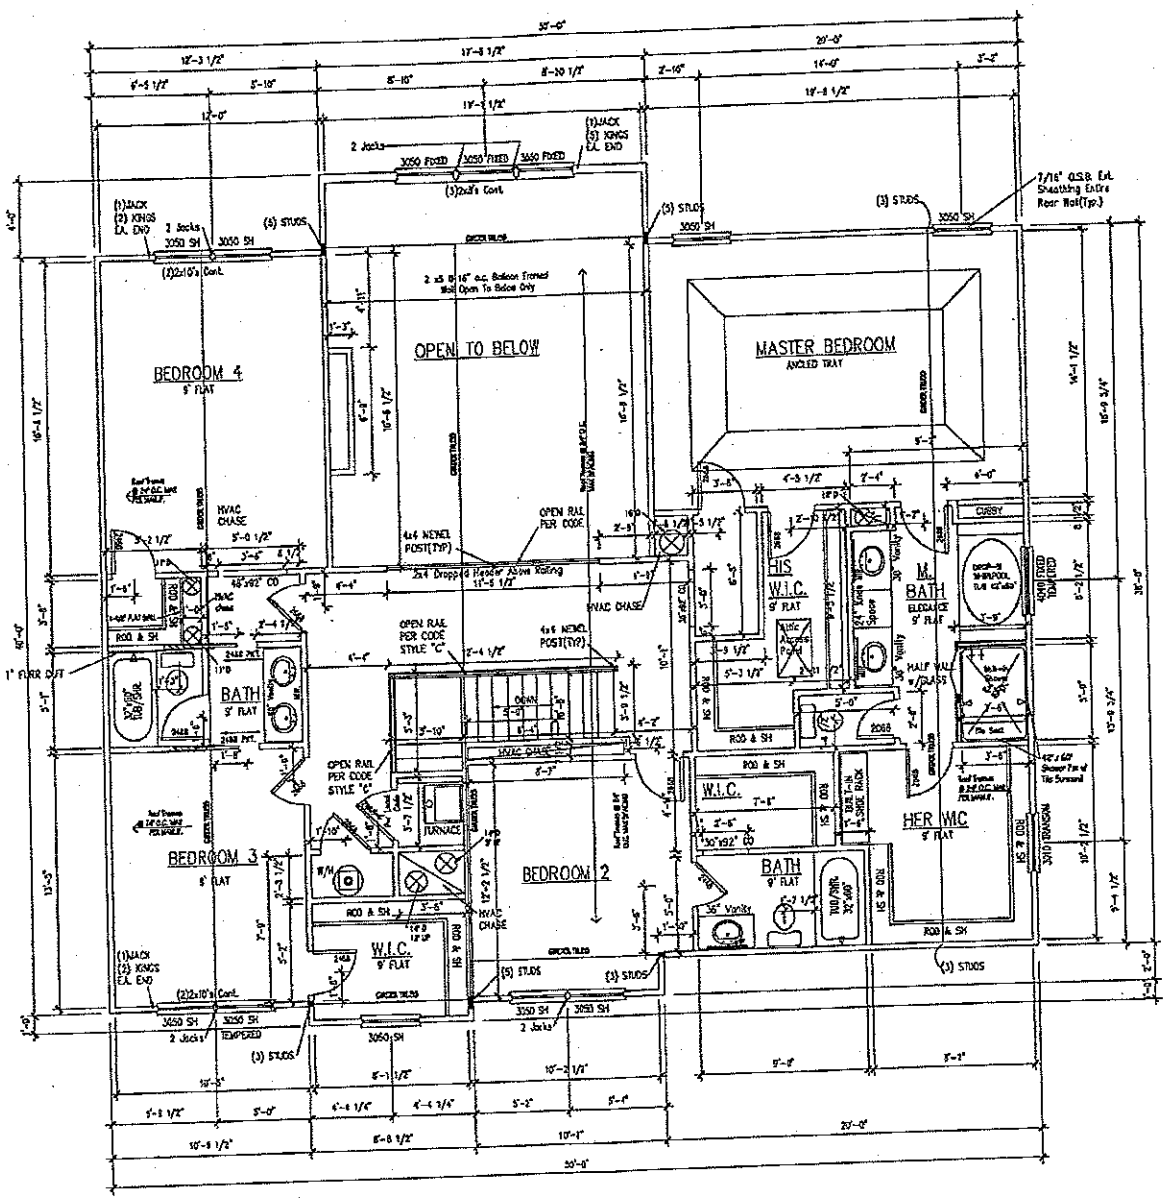

Frame to Match Window Height
25" x 43" R.O.
Trim To Match Window
Center On Tub

3 SHE

Waterproofing
2x4 Ledger
2x4 Wall
2x4 Studs

Waterproofing
2x4 Ledger
2x4 Wall
2x4 St

SHOWER


HEAD

Acknowledgement Of
Plans Submittal ONLY!
Maria Dotson Date 4/17/14
Date 4-21-14

SECOND FLOOR PLAN

SCALE : 1/4"=1'-0"

OPEN TO BELOW STD.

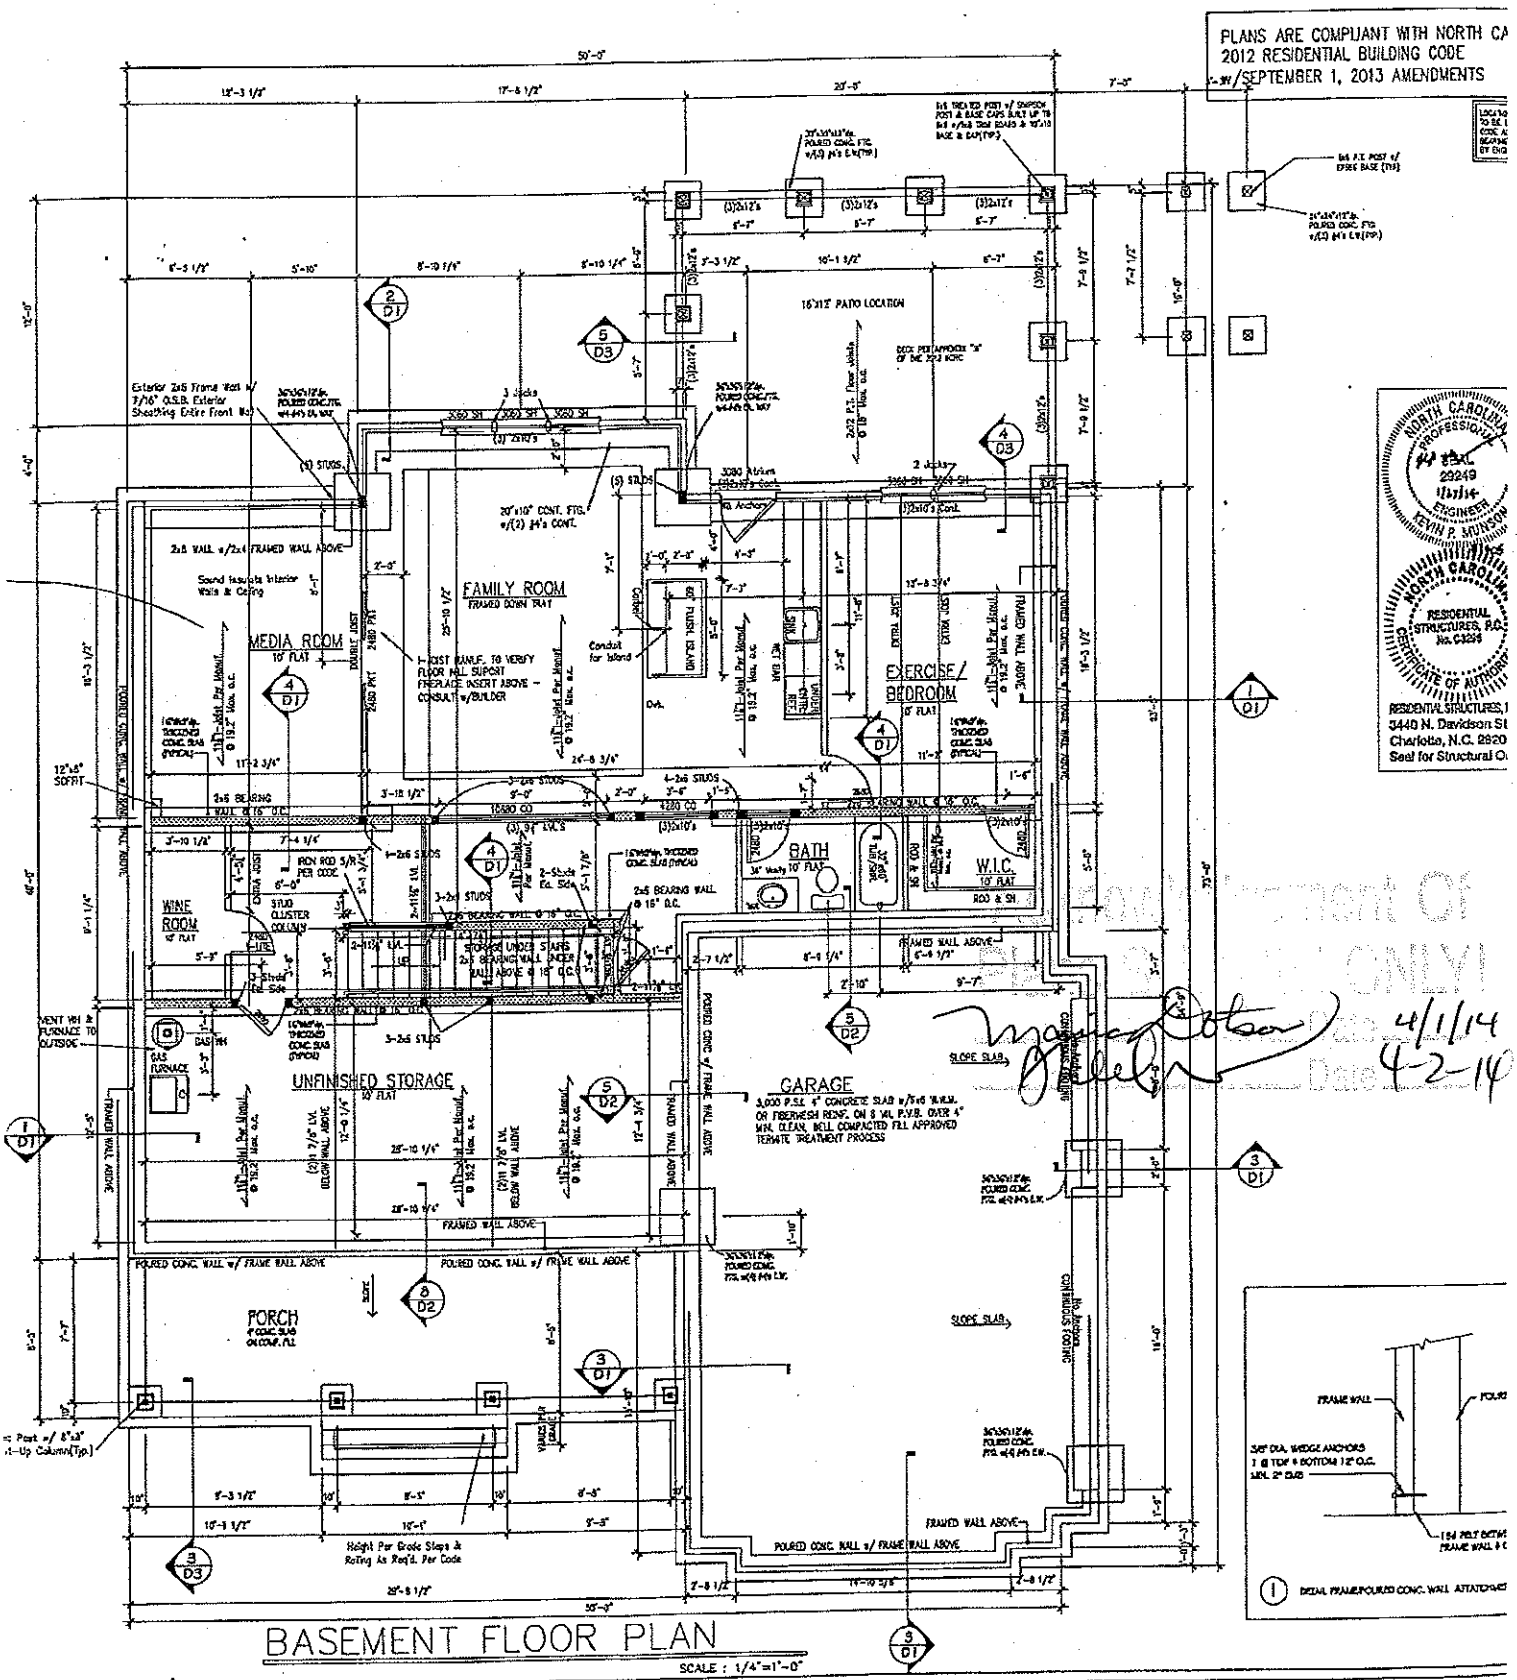

BASEMENT FLOOR PLAN

SCALE : 1/4"=1'-0"

4/1/14

4-2-14