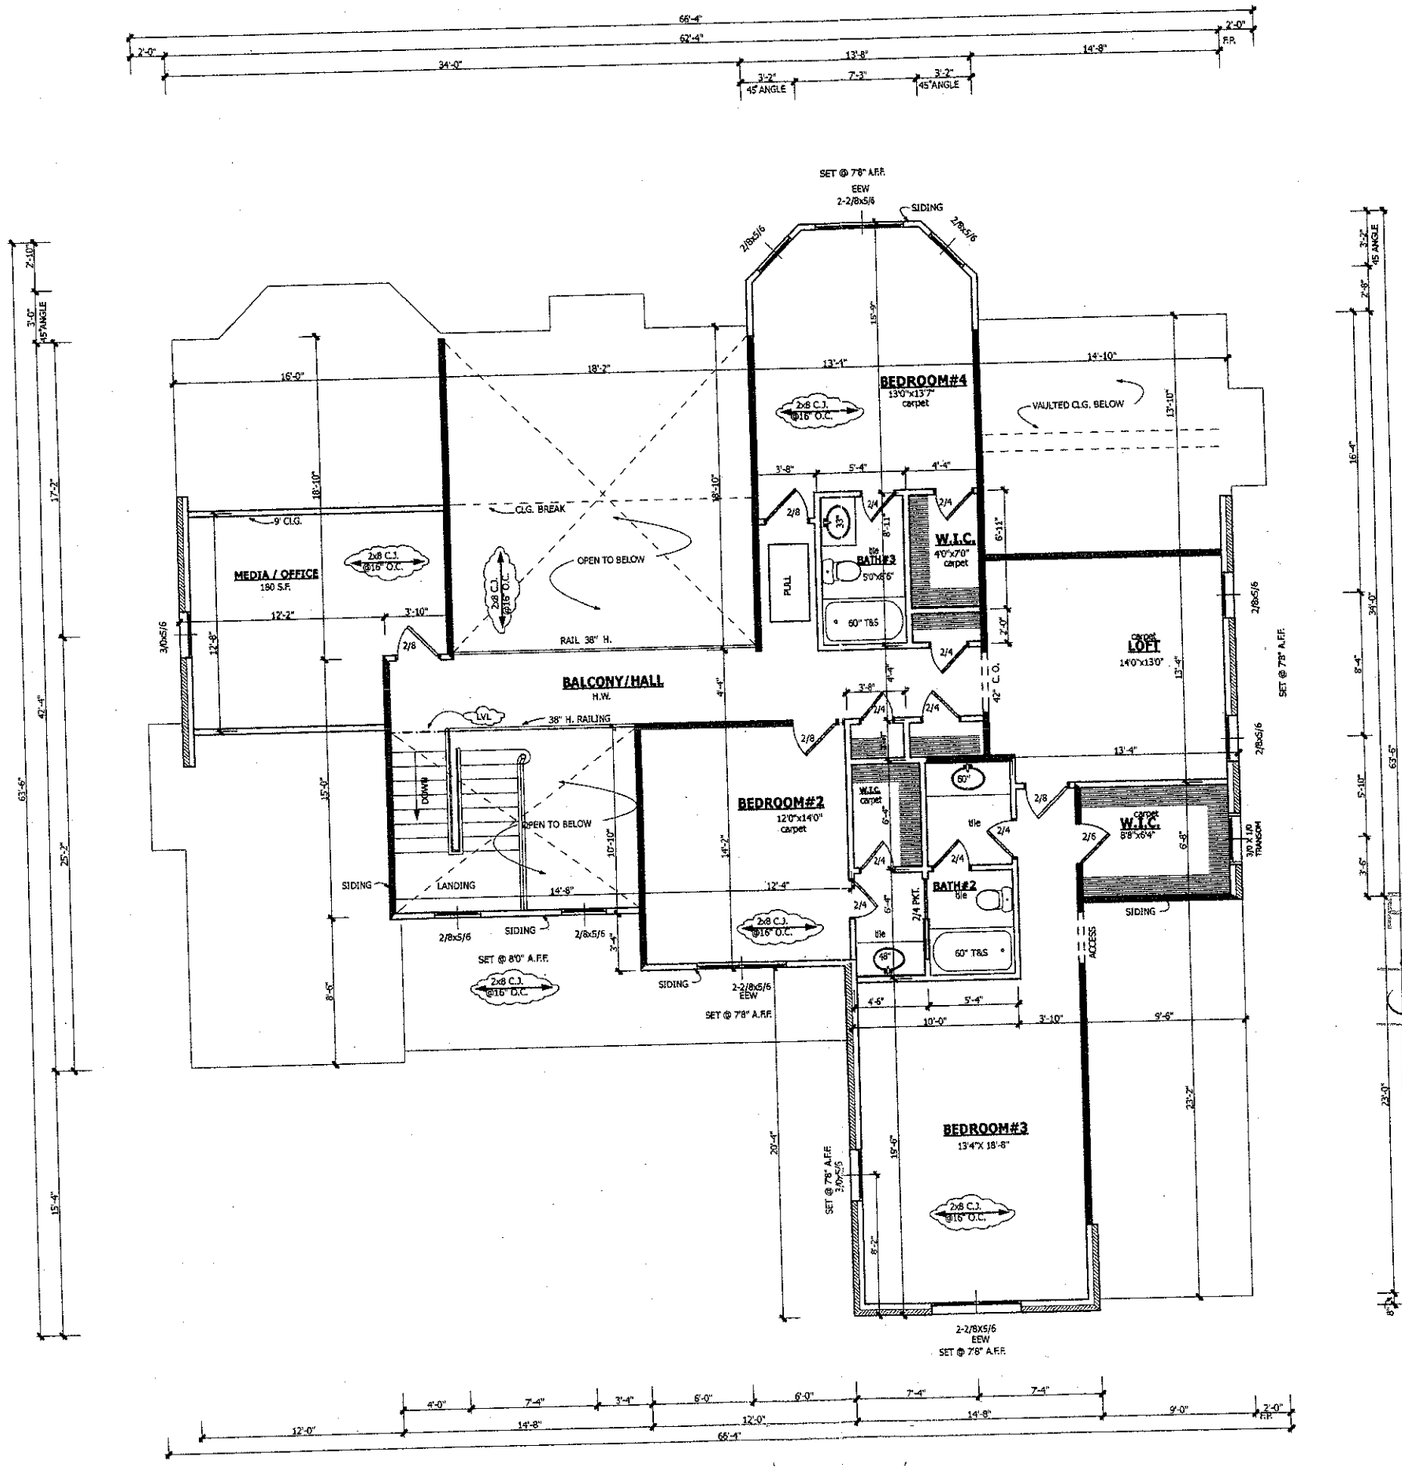


1) While every effort has been made in preparing this plan, Phil's Design Inc. cannot guarantee against human error. The contractor must check all dimensions and other details and be responsible for the same.
2) Contractor shall confirm size of all conc. footings w/ local inspector.
3) All structural members designed & sealed by mfgr.
4) All exterior walls shall be O.S.B. struct. wall panel.
5) All conc. slabs shall be filled & tamped, pour 4" reinf. conc. slab w/ stone backfill & 6 mil. poly.
6) All crawl spaces shall be smoothed & cleaned, backfilled w/ sand, cover 75% area w/ 6 mil. poly.
7) All decks & screen porches shall be connected w/ 5/8" dia. galv. bolts @ 16" o/c.
8) All garages sheetrock ceilings & stud walls & 20 min. t/c door to house.
9) Accuracy of square footage must be determined by contractor.

STAMP MUST APPEAR IN RED, IF STAMP IS NOT RED, THIS IS AN ILLEGAL COPY. PLEASE REPORT ALL ILLEGAL COPIES TO PHIL'S DESIGN INC. (336)778-2040

PHIL'S DESIGN INC. CORPORATE SEAL NORTH CAROLINA

Acknowledgement Of Plans Submittal ONLY
Date 10-22-09
Date

DRAFTING • BLUEPRINTS
Phil's DESIGN, INC.
Phil Mock
office - 336 778-2040 fax - 336 778-2073
e-mail - philsdesign@bellsouth.net

JOB #	DATE
061-09	4-24-09

CRAIG CARTER BLDRS.

SECOND FLOOR PLAN

REVISIONS

SCALE	
1/4"=1'-0"	
SHEET #	PLAN #
5 OF 5	3714