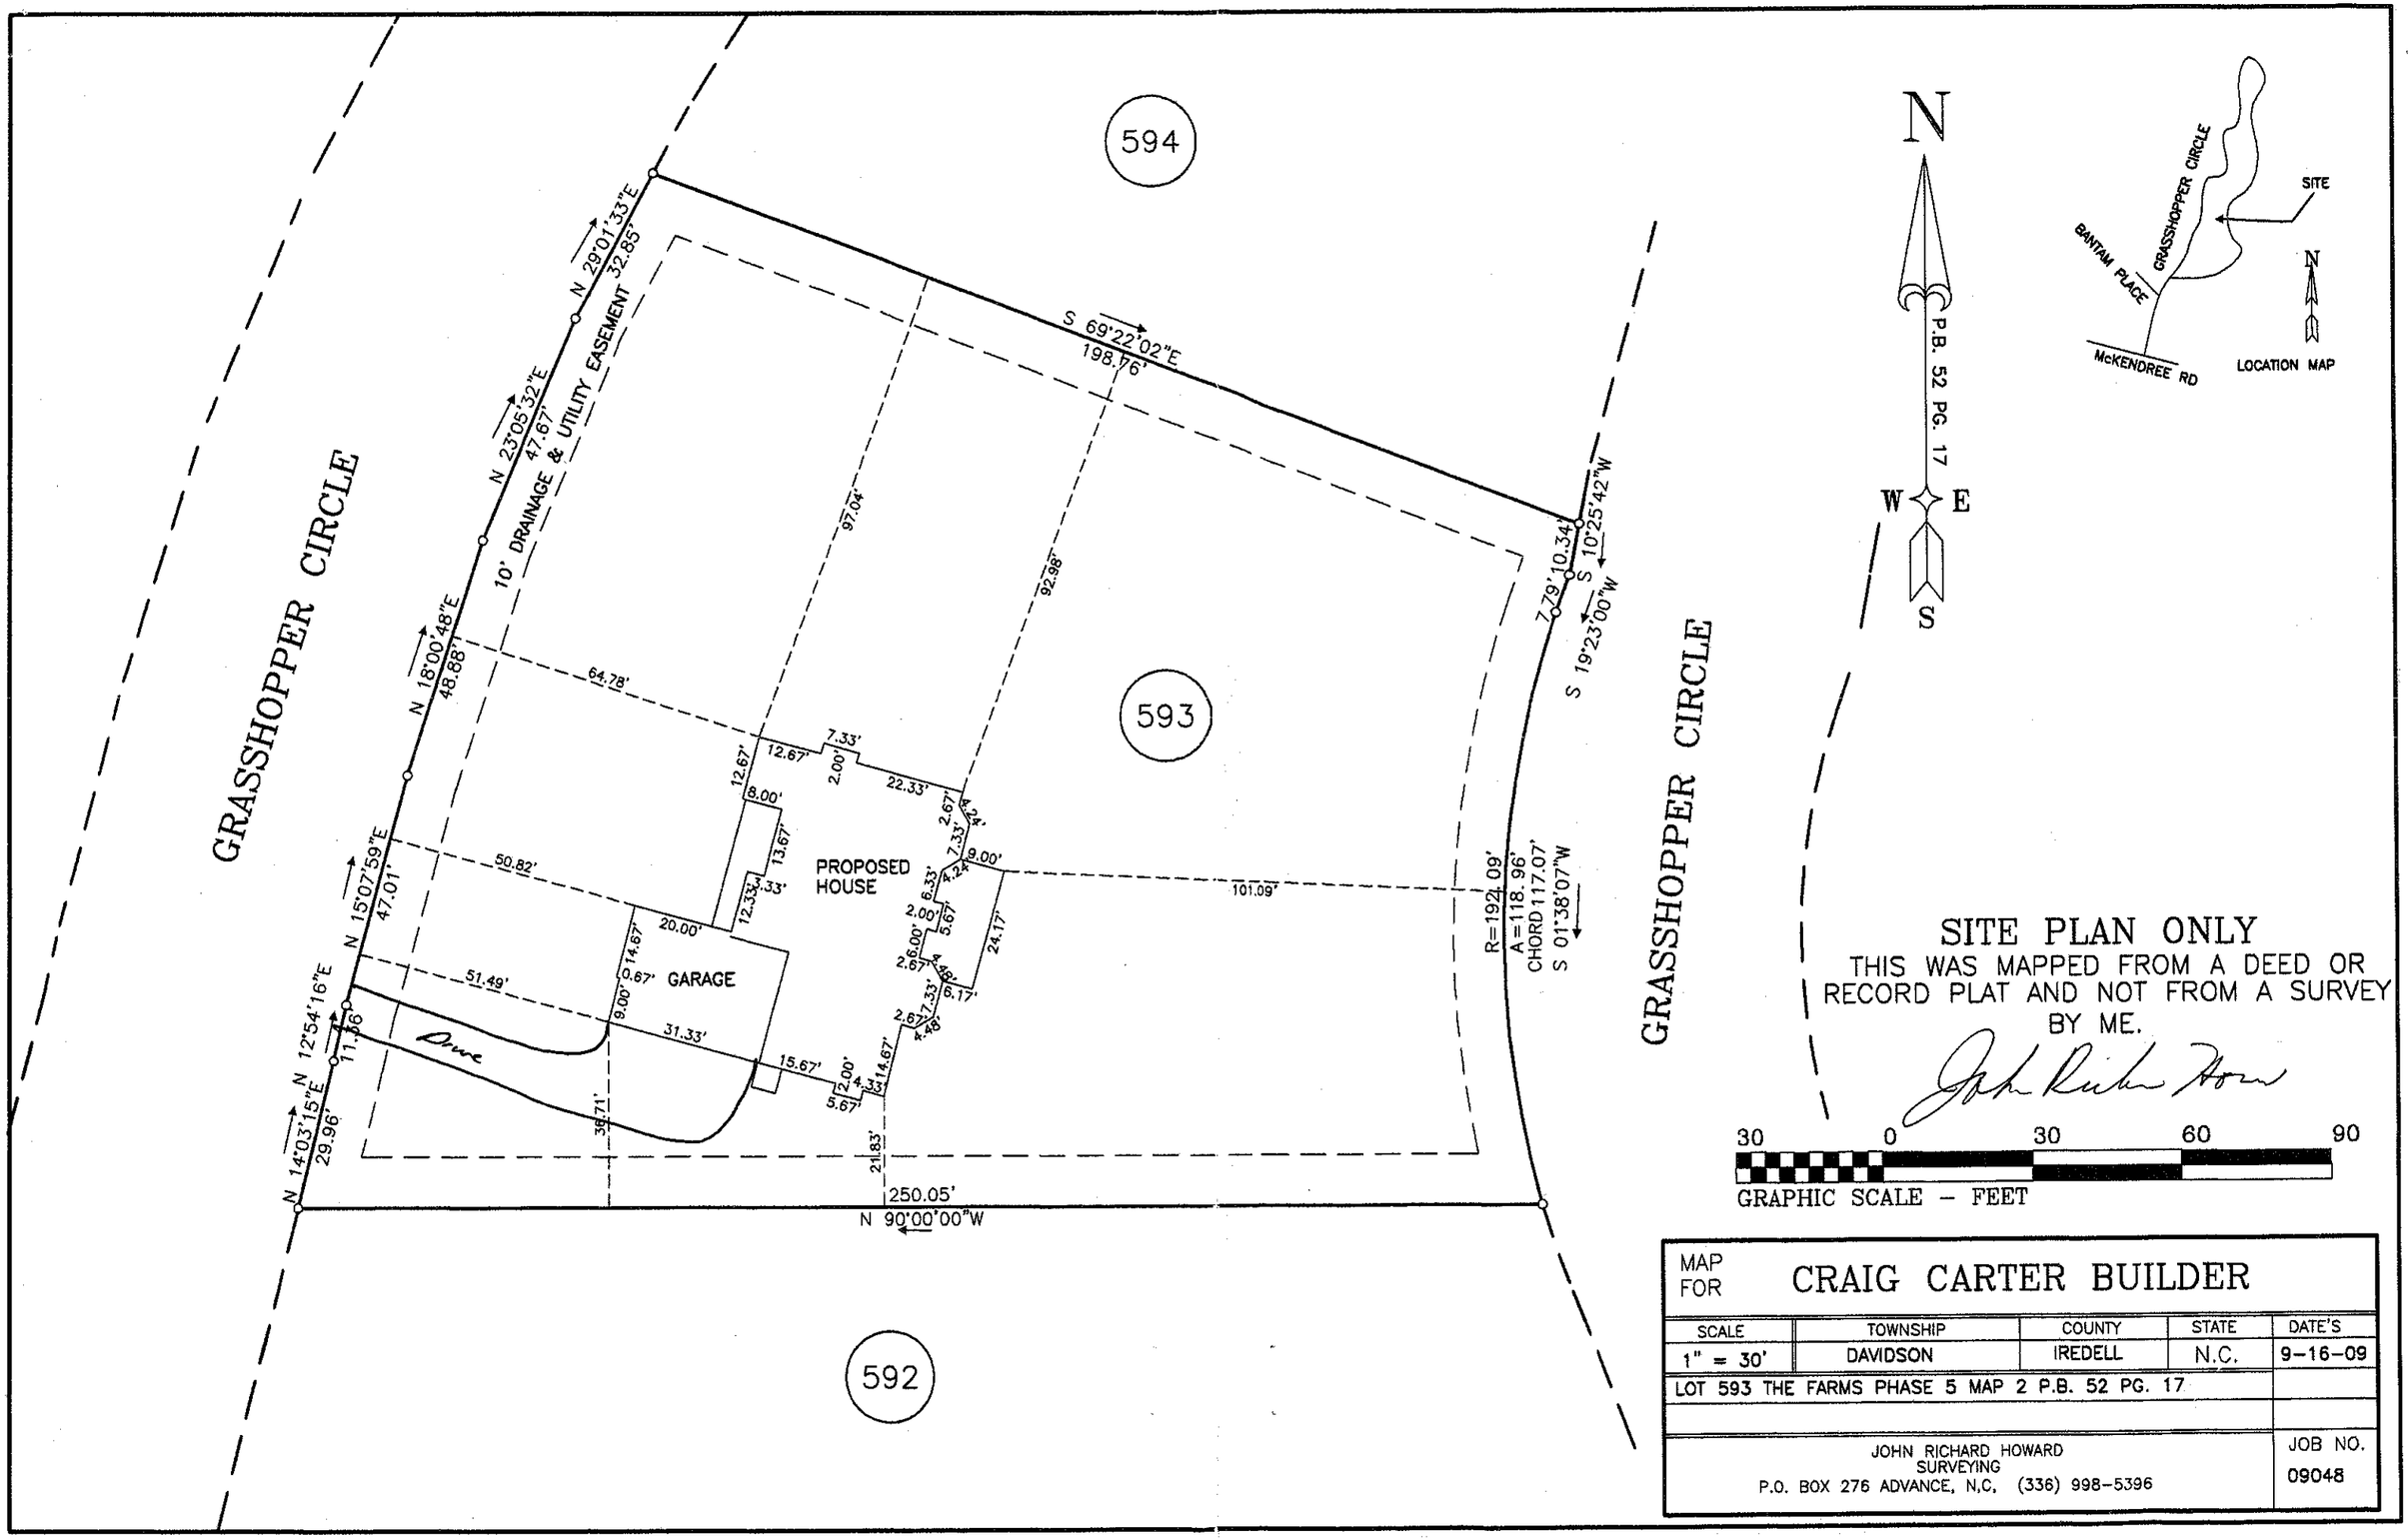


SITE PLAN ONLY

THIS WAS MAPPED FROM A DEED OR RECORD PLAT AND NOT FROM A SURVEY BY ME.

John Richard Howard

30 0 30 60 90

GRAPHIC SCALE – FEET

MAP FOR **CRAIG CARTER BUILDER**

SCALE	TOWNSHIP	COUNTY	STATE	DATE'S
1" = 30'	DAVIDSON	IREDELL	N.C.	9-16-09

LOT 593 THE FARMS PHASE 5 MAP 2 P.B. 52 PG. 17

JOHN RICHARD HOWARD
SURVEYING
P.O. BOX 276 ADVANCE, N.C. (336) 998-5396

JOB NO. 09048