IREDELL COUNTY HEALTH DEPARTMENT
ENVIRONMENTAL HEALTH DIVISION
Application For Improvement Permit

ALL items on this application form must be completed before Health Department can begin work. One application must be completed by the property owner or agent for each (proposed) site.

PERSONAL INFORMATION: 704

HUGHES, HAMELINK & ZANDE BLDRS	375-5999	909 EAST BLVD	CHARLOTTE	NC	28203
Applicant	Phone #	Mailing Address	City	State	Zip Code

HHZ BLDR'S - SAME	909 EAST BLVD	CHARLOTTE	NC	28203
Current Property Owner	Mailing Address	City	State	Zip Code

PROPERTY INFORMATION:

THE FARMS	# 249		
(Proposed) Subdivision Name	(Proposed) Lot #	(Proposed) Block/Section #	State Road #

COMMUNITY WELL SYSTEM	N/A	
(Proposed) Water Supply: Public, Private Well	**Preliminary Plat Approval Date** (DEVELOPERS ONLY)	Tax Map #

Specific Directions to Property BRAWLEY SCHOOL ROAD — RIGHT ON TO

TYPE OF FACILITY: (use check (X) or number as appropriate)

House X Mobile Home N/A Commercial N/A No. Bedrooms 3 + C.S. No. Baths 3

No. Persons or Employees (commercial only) N/A Basement NO Basement with Plumbing NO


Crawl Space YES Concrete Slab GARAGE SLAB ONLY Garbage Disposal YES Jaccuzi or spa YES

COVENANT AND SIGNATURE:

I hereby make application to the Iredell County Health Department for a soils/site evaluation of the property described above. This evaluation is to be conducted for the sole purpose of obtaining a septic system Improvement Permit. I hereby authorize Iredell County Health Department representatives to go onto the above property for purposes of conducting this evaluation. I understand that, by state law, any Improvement Permit issued on the above property may be voided if substantial changes are made to the designated sewage system site. The issuance of an Improvement Permit by the Iredell County Health Department does not relieve me from compliance with all other relevant state/local laws or regulations. As owner or authorized agent, I covenant that the contents of this application are true and represent the maximum facilities intended to be placed on this property to my knowledge to date.

I understand that any Improvement Permit issued on the above property is valid for five (5) years from the issuance date and is subject to revocation if the above described site plans or intended use changes.

4/6/04 DATE Charles B Long Jr SIGNATURE OF OWNER/AUTHORIZED AGENT

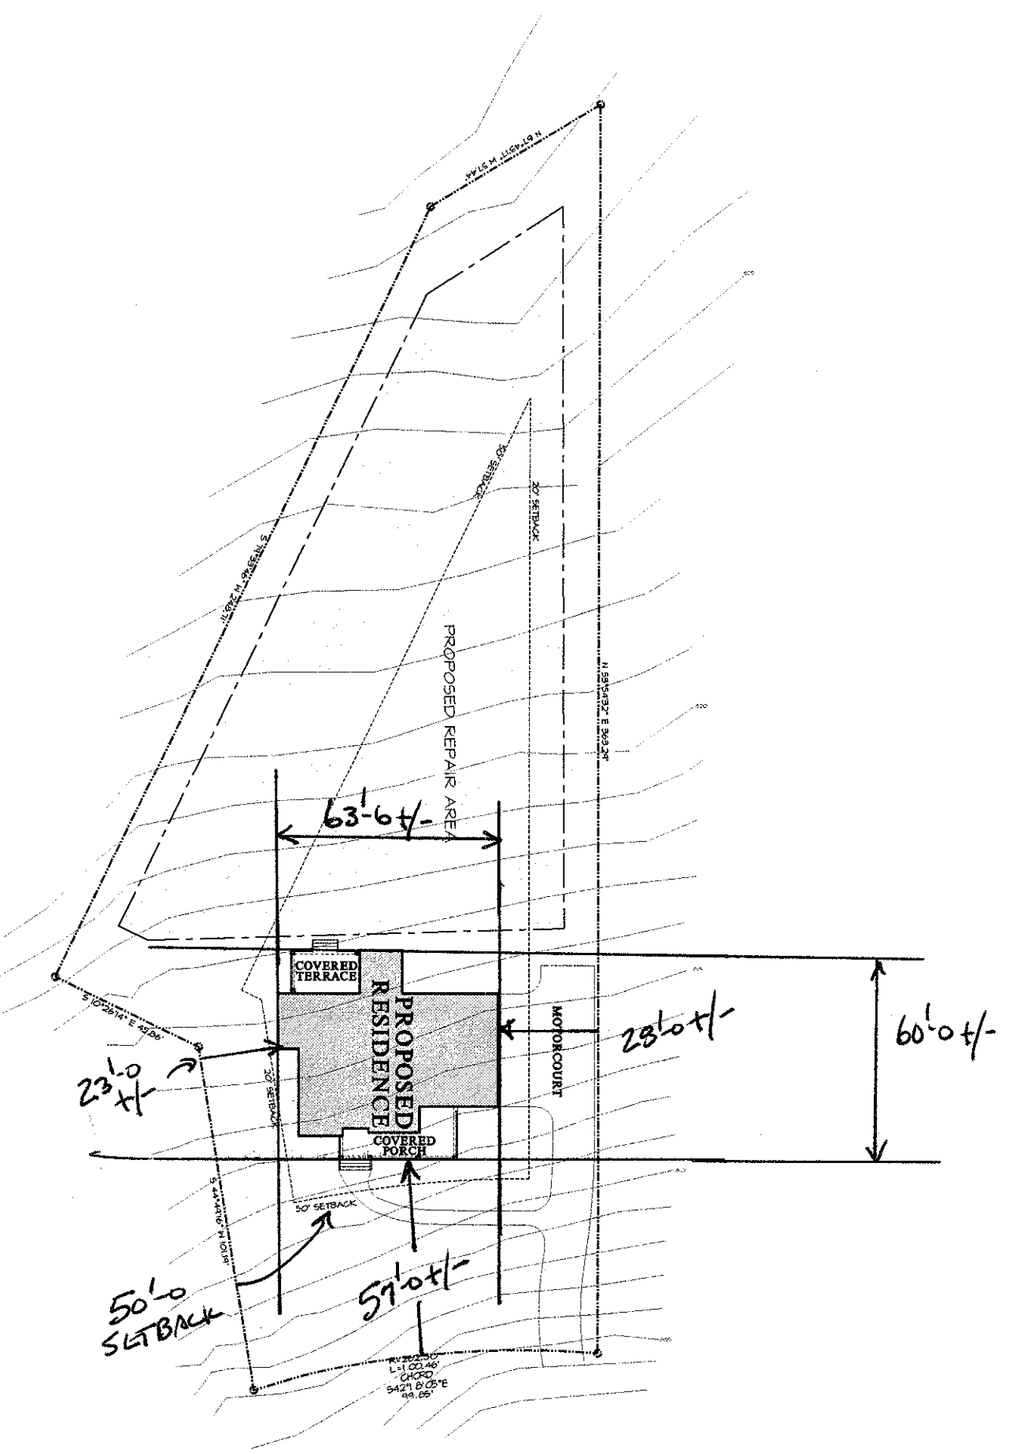

© Copyright, Carolina Design Group, Inc. - 2004

DRAWING TITLE: SITE PLAN

SCALE: 1" = 30'

SHEET NO. OF SHEETS

DESIGN BY: JK

DATE: 05/26/04

SEAL: FOR CONSTRUCTION

A New Residence For

Hughes, Hamelink & Zande

Lot 249 The Farms

CAROLINA DESIGN GROUP
a residential design firm

10602 Bailey Road Suite A, Cornelius NC 28031
voice: 704.895.7805 fax: 704.895.0599
www.carolinadesigngroup.com