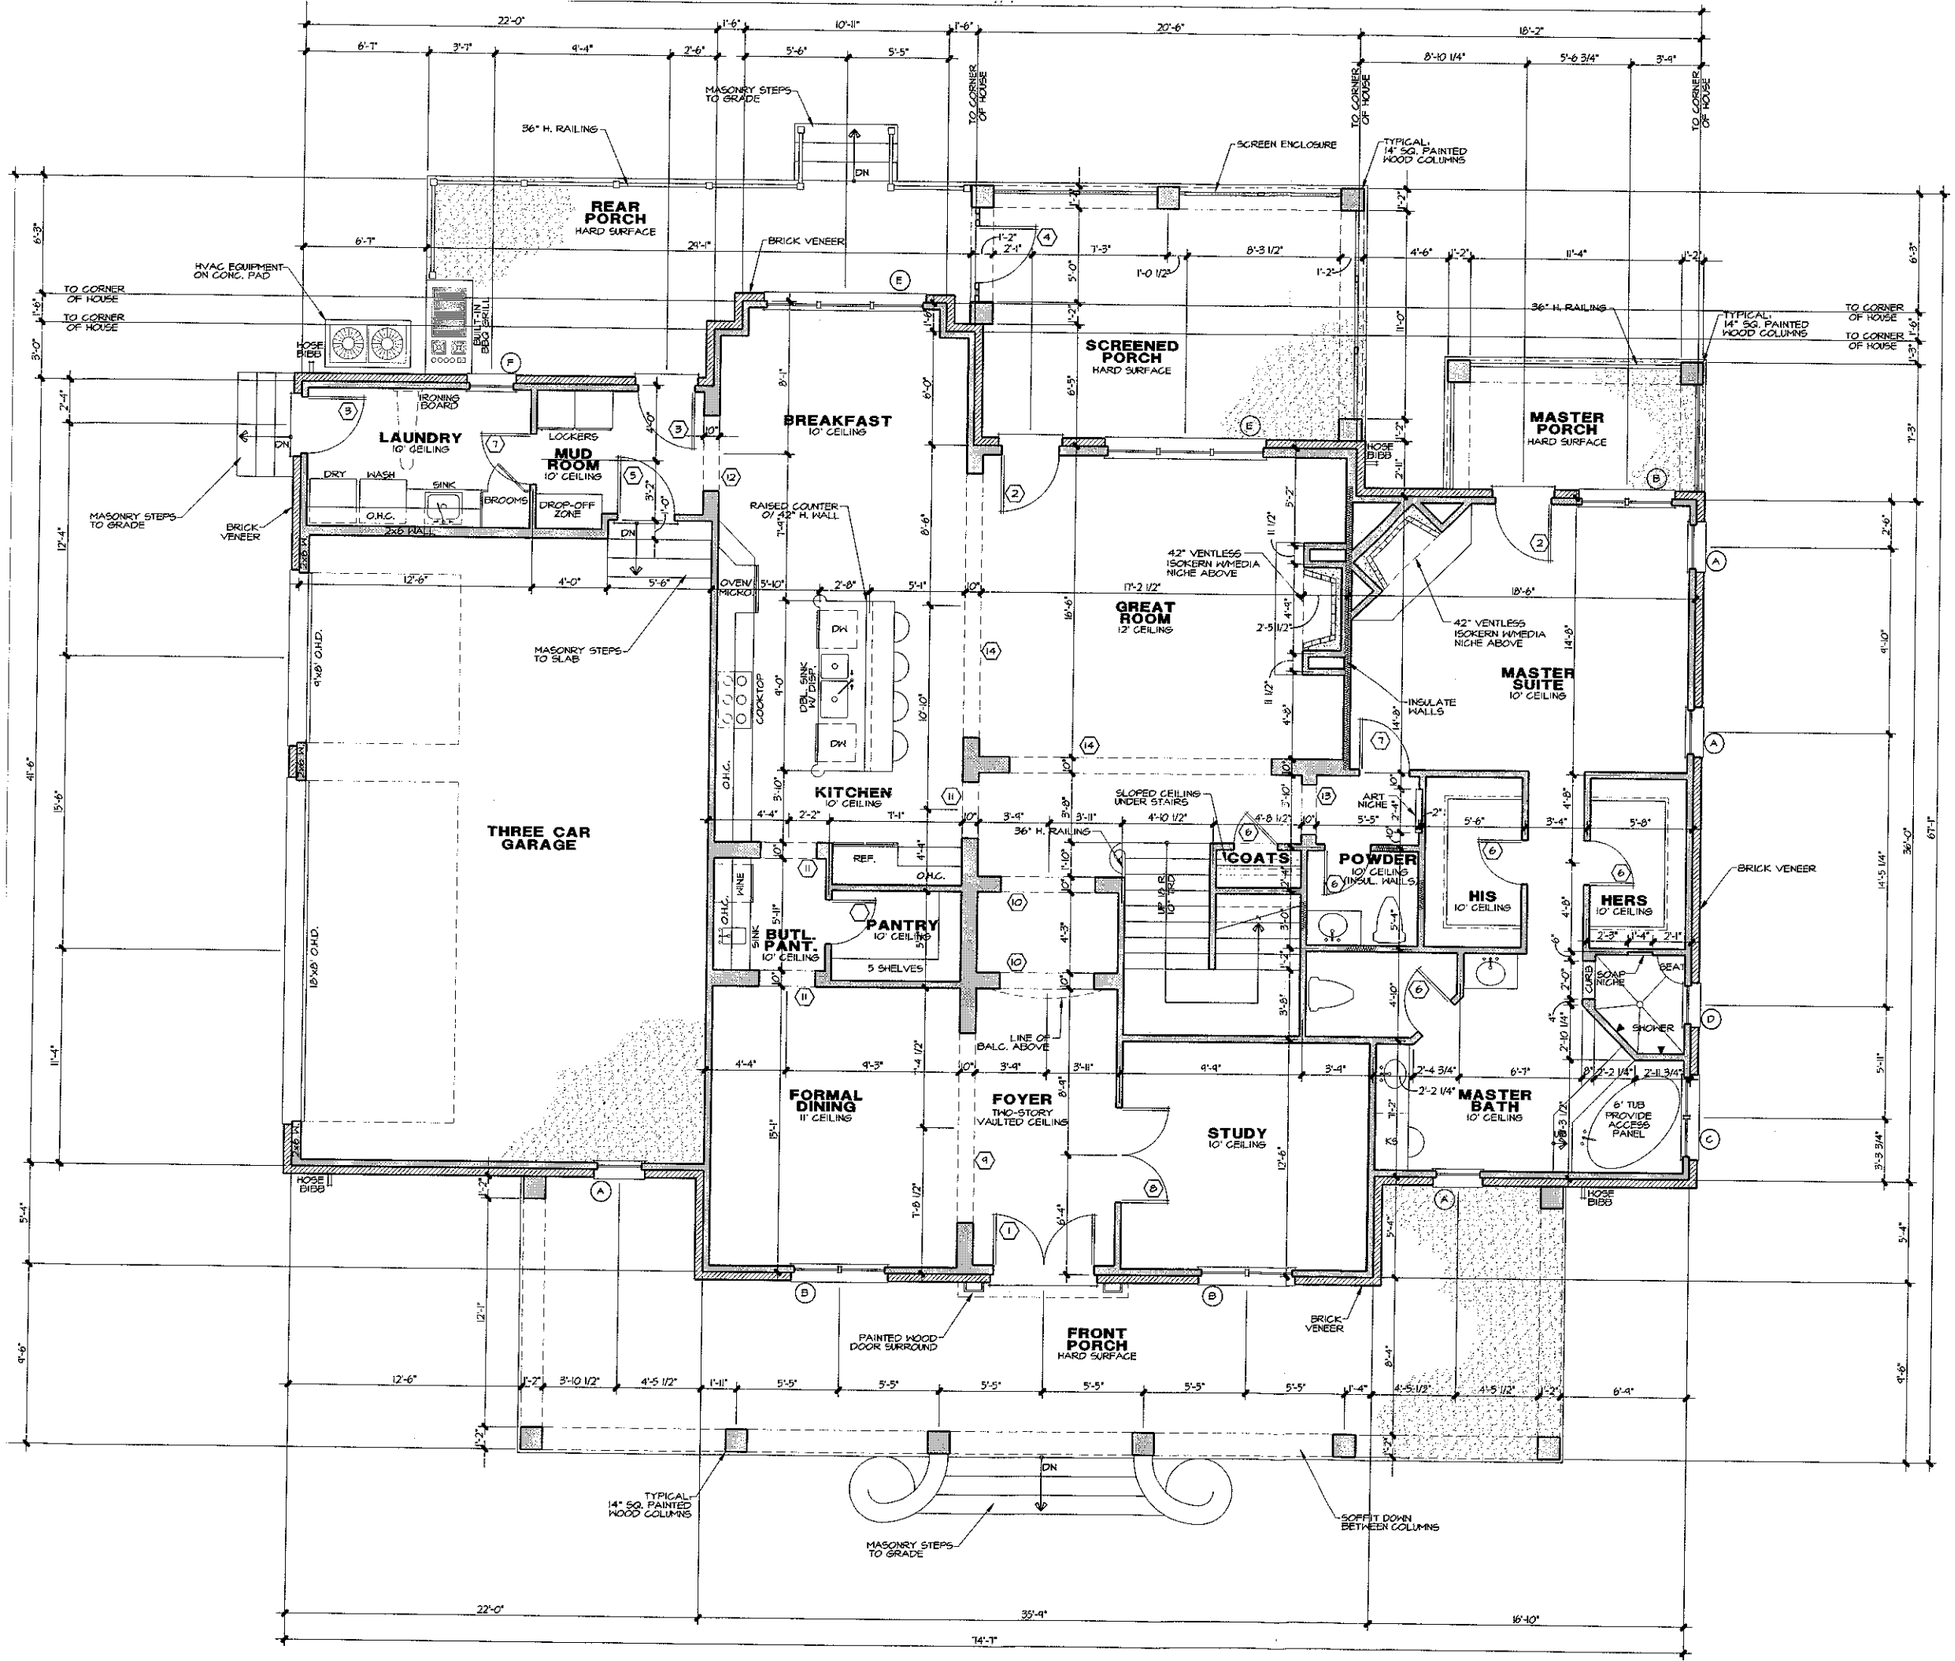


DOOR SCHEDULE

	SIZE	DESCRIPTION
1	2-2⁸ x 8⁰	HALF GLASS W/ ARCH TOP
2	3⁰ x 8⁰	FRENCH
3	3⁰ x 8⁰	HALF GLASS
4	3⁰ x 8⁰	SCREEN
5	3⁰ x 8⁰	20 MIN. FIRE
6	2⁴ x 8⁰	SOLID PANEL
7	2⁸ x 8⁰	SOLID PANEL
8	2-2⁶ x 8⁰	FRENCH
9	10⁰ x 8⁰	CASED OPENING
10	5⁰ x 8⁰	CASED OPENING
11	3⁰ x 8⁰	CASED OPENING
12	4⁰ x 8⁰	CASED OPENING
13	2⁸ x 8⁰	CASED OPENING
14	14⁰ x 8⁰	CASED OPENING
15	2⁴ x 6⁸	SOLID PANEL
16	2⁸ x 6⁸	SOLID PANEL
17	2-2⁰ x 6⁸	SOLID PANEL
18	3⁰ x 6⁸	SOLID PANEL (OPTIONAL FRENCH)
19	5⁰ x 6⁸	CASED OPENING
20	2⁸ x 6⁸	CASED OPENING
21	2⁰ x	TEMPERED GLASS

WINDOW SCHEDULE

PELLA WINDOWS
PROLINE SERIES

	SPEC #	DESCRIPTION
A	3371	DOUBLE HUNG
B	3371-2	DOUBLE HUNG
C	2571-2	DOUBLE HUNG (TEMPERED)
D	2517	FIXED TRANSOM
E	3371-9	DOUBLE HUNG
F	3353	DOUBLE HUNG
G	3359	DOUBLE HUNG
H	3959-3	DOUBLE HUNG
J	3171-4	FIXED TRANSOM

Square Footage

10/14/04 J.F.H.

Main Level Heated	2,526 Sq.Ft.
Upper Level Heated	1,818 Sq.Ft.
Total Heated	4,344 Sq.Ft.
Three Car Garage	762 Sq.Ft.
Screened Porch	282 Sq.Ft.
Front Porch	607 Sq.Ft.
Master Porch	98 Sq.Ft.
Total Under Roof	6,057 Sq.Ft.
Patio	246 Sq.Ft.
Total	6,303 Sq.Ft.

CAROLINA DESIGN GROUP
a residential design firm
10602 Bailey Road Suite A, Cornelius NC 28031
voice: 704.895.7805 fax: 704.895.0599
www.carolinadesigngroup.com

Lot 244
THE FARMS
~ Established 2003 ~

A New Residence By
Hughes, Hamelink & Zande
For
Mr. & Mrs. George


SEAL

DRAWN BY	DATE
J.F.H.	Oct. 19, 2004

DRAWING TITLE:
MAIN LEVEL FLOOR PLAN

SCALE: 1/4" = 1'-0"

SHEET NO:

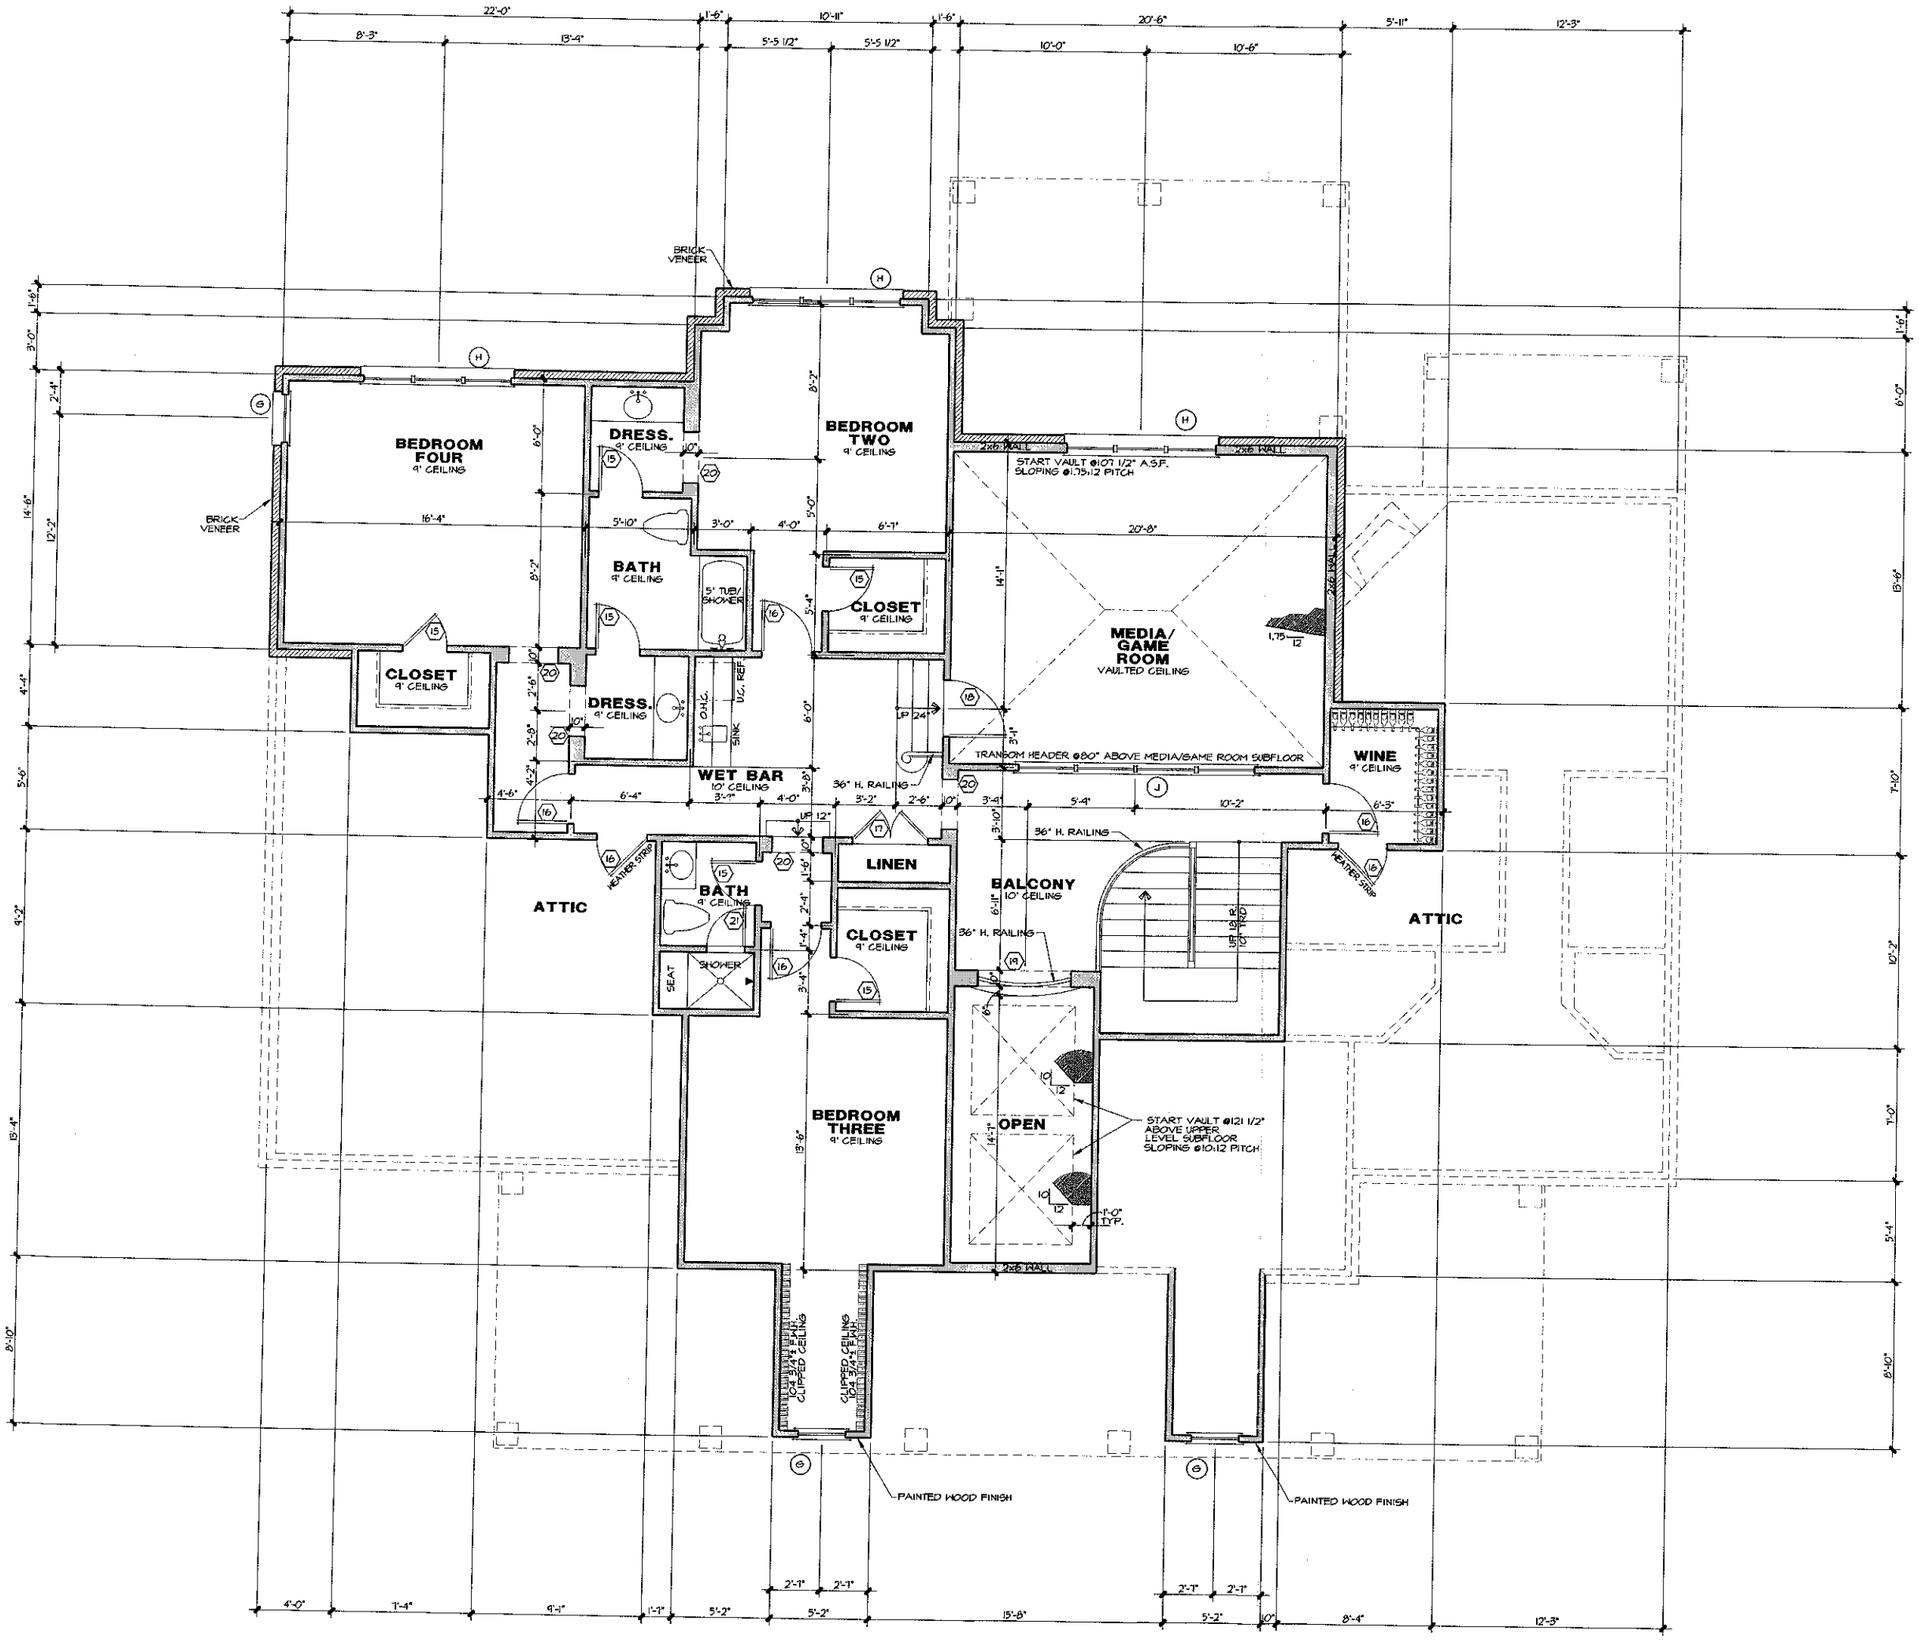

DOOR SCHEDULE

	SIZE	DESCRIPTION
1	2-2⁶ x 8⁰	HALF GLASS W/ ARCH TOP
2	3⁰ x 8⁰	FRENCH
3	3⁰ x 8⁰	HALF GLASS
4	3⁰ x 8⁰	SCREEN
5	3⁰ x 8⁰	20 MIN. FIRE
6	2⁴ x 8⁰	SOLID PANEL
7	2⁸ x 8⁰	SOLID PANEL
8	2-2⁶ x 8⁰	FRENCH
9	10⁰ x 8⁰	CASED OPENING
10	5⁰ x 8⁰	CASED OPENING
11	3⁰ x 8⁰	CASED OPENING
12	4⁰ x 8⁰	CASED OPENING
13	2⁸ x 8⁰	CASED OPENING
14	14⁰ x 8⁰	CASED OPENING
15	2⁴ x 6⁸	SOLID PANEL
16	2⁸ x 6⁸	SOLID PANEL
17	2-2⁰ x 6⁸	SOLID PANEL
18	3⁰ x 6⁸	SOLID PANEL (OPTIONAL FRENCH)
19	5⁰ x 6⁸	CASED OPENING
20	2⁸ x 6⁸	CASED OPENING
21	2⁰ x	TEMPERED GLASS

WINDOW SCHEDULE

PELLA WINDOWS
PROLINE SERIES

	SPEC #	DESCRIPTION
A	3371	DOUBLE HUNG
B	3371-2	DOUBLE HUNG
C	2571-2	DOUBLE HUNG (TEMPERED)
D	2571	FIXED TRANSOM
E	3371-3	DOUBLE HUNG
F	3353	DOUBLE HUNG
G	3354	DOUBLE HUNG
H	3354-3	DOUBLE HUNG
J	3171-4	FIXED TRANSOM

Square Footage

10/14/04 J.F.H.

Main Level Heated	2,526 Sq.Ft.
Upper Level Heated	1,818 Sq.Ft.
Total Heated	4,344 Sq.Ft.
Three Car Garage	762 Sq.Ft.
Screened Porch	282 Sq.Ft.
Front Porch	607 Sq.Ft.
Master Porch	98 Sq.Ft.
Total Under Roof	6,057 Sq.Ft.
Patio	246 Sq.Ft.
Total	6,303 Sq.Ft.

CAROLINA DESIGN GROUP
a residential design firm
10602 Bailey Road Suite A, Cornelius NC 28031
voice: 704.895.7805 fax: 704.895.0599
www.carolinadesigngroup.com

Lot 244
THE FARMS
~ Established 2003 ~

A New Residence By
Hughes, Hamelink & Zande
For
Mr. & Mrs. George

SEAL

DRAWN BY	DATE
J.F.H.	Oct. 19, 2004

DRAWING TITLE:
UPPER LEVEL FLOOR PLAN

SCALE: 1/4" = 1'-0"

SHEET NO.