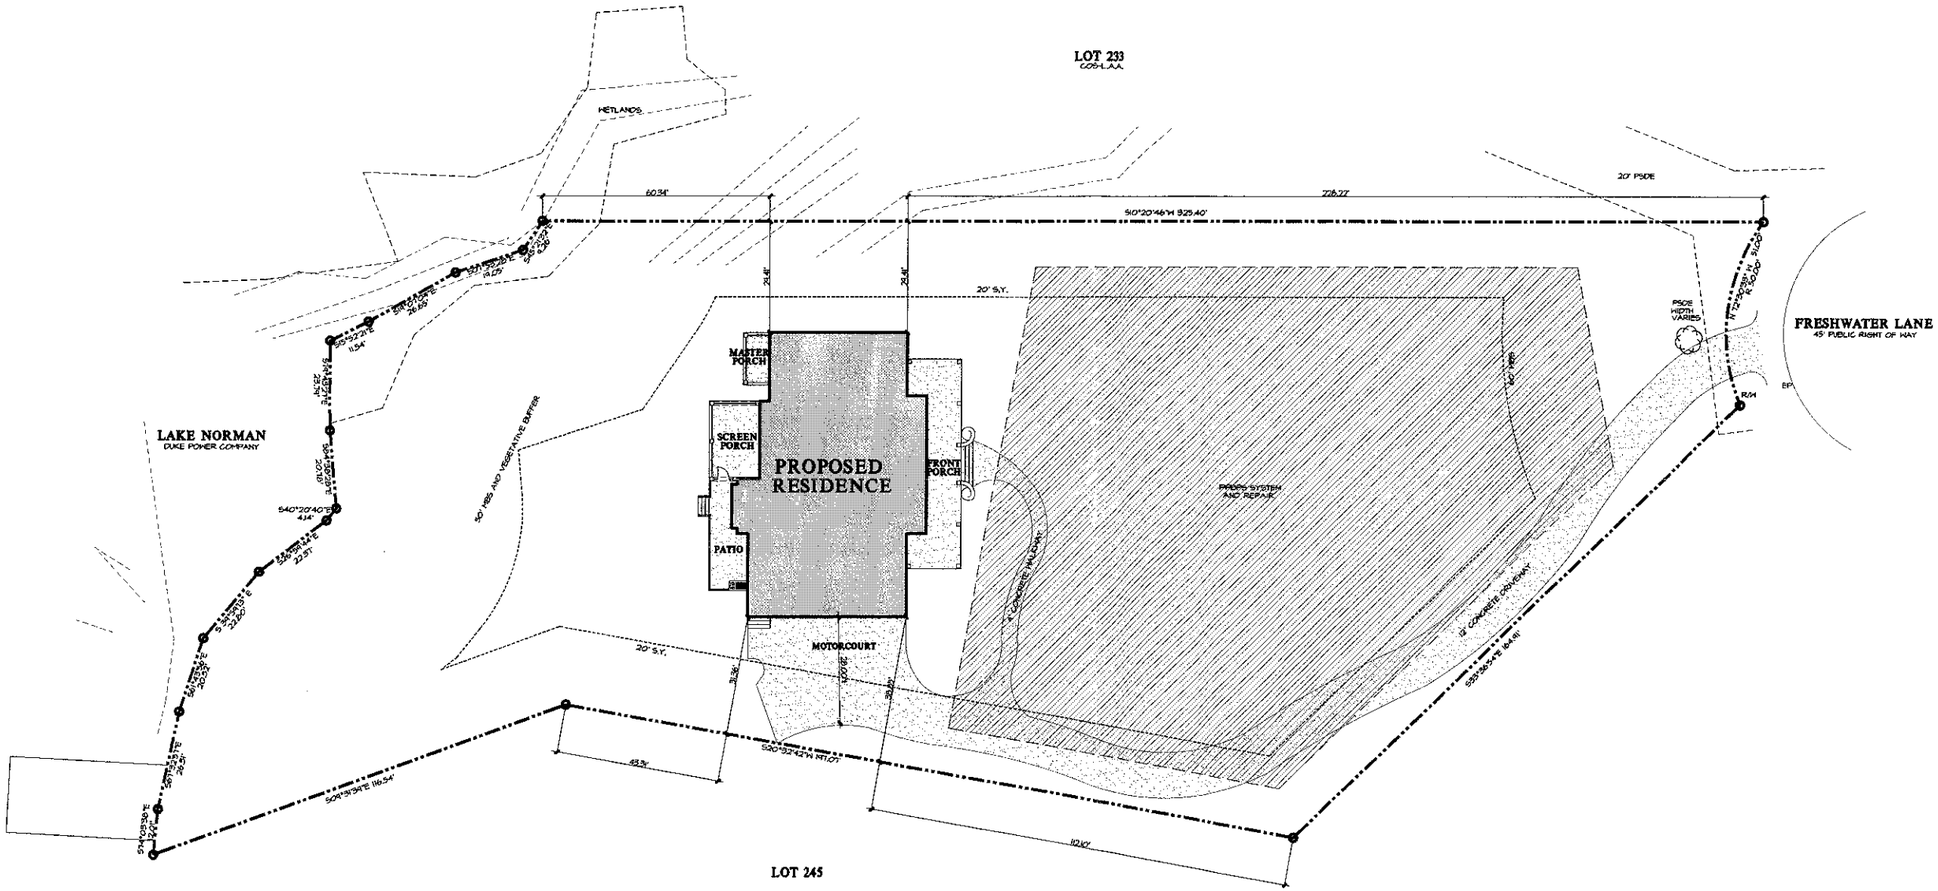


CAROLINA DESIGN GROUP
a residential design firm
10602 Bailey Road Suite A, Cornelius NC 28031
voice: 704.895.7805 fax: 704.895.0599
www.carolinadesigngroup.com

Lot 244

THE FARMS
~ Established 2003 ~

A New Residence By
Hughes, Hamelink & Zande
For
Mr. & Mrs. George

SEAL

DRAWN BY	DATE
J.F.H.	Oct. 19, 2004

DRAWING TITLE:
SITE PLAN

SCALE: 1" = 20'-0"

SHEET NO:

OF SHEETS

© Copyright, Carolina Design Group, Inc. - 2004