
Lot 257
The Farms
L. Shaun Ogden

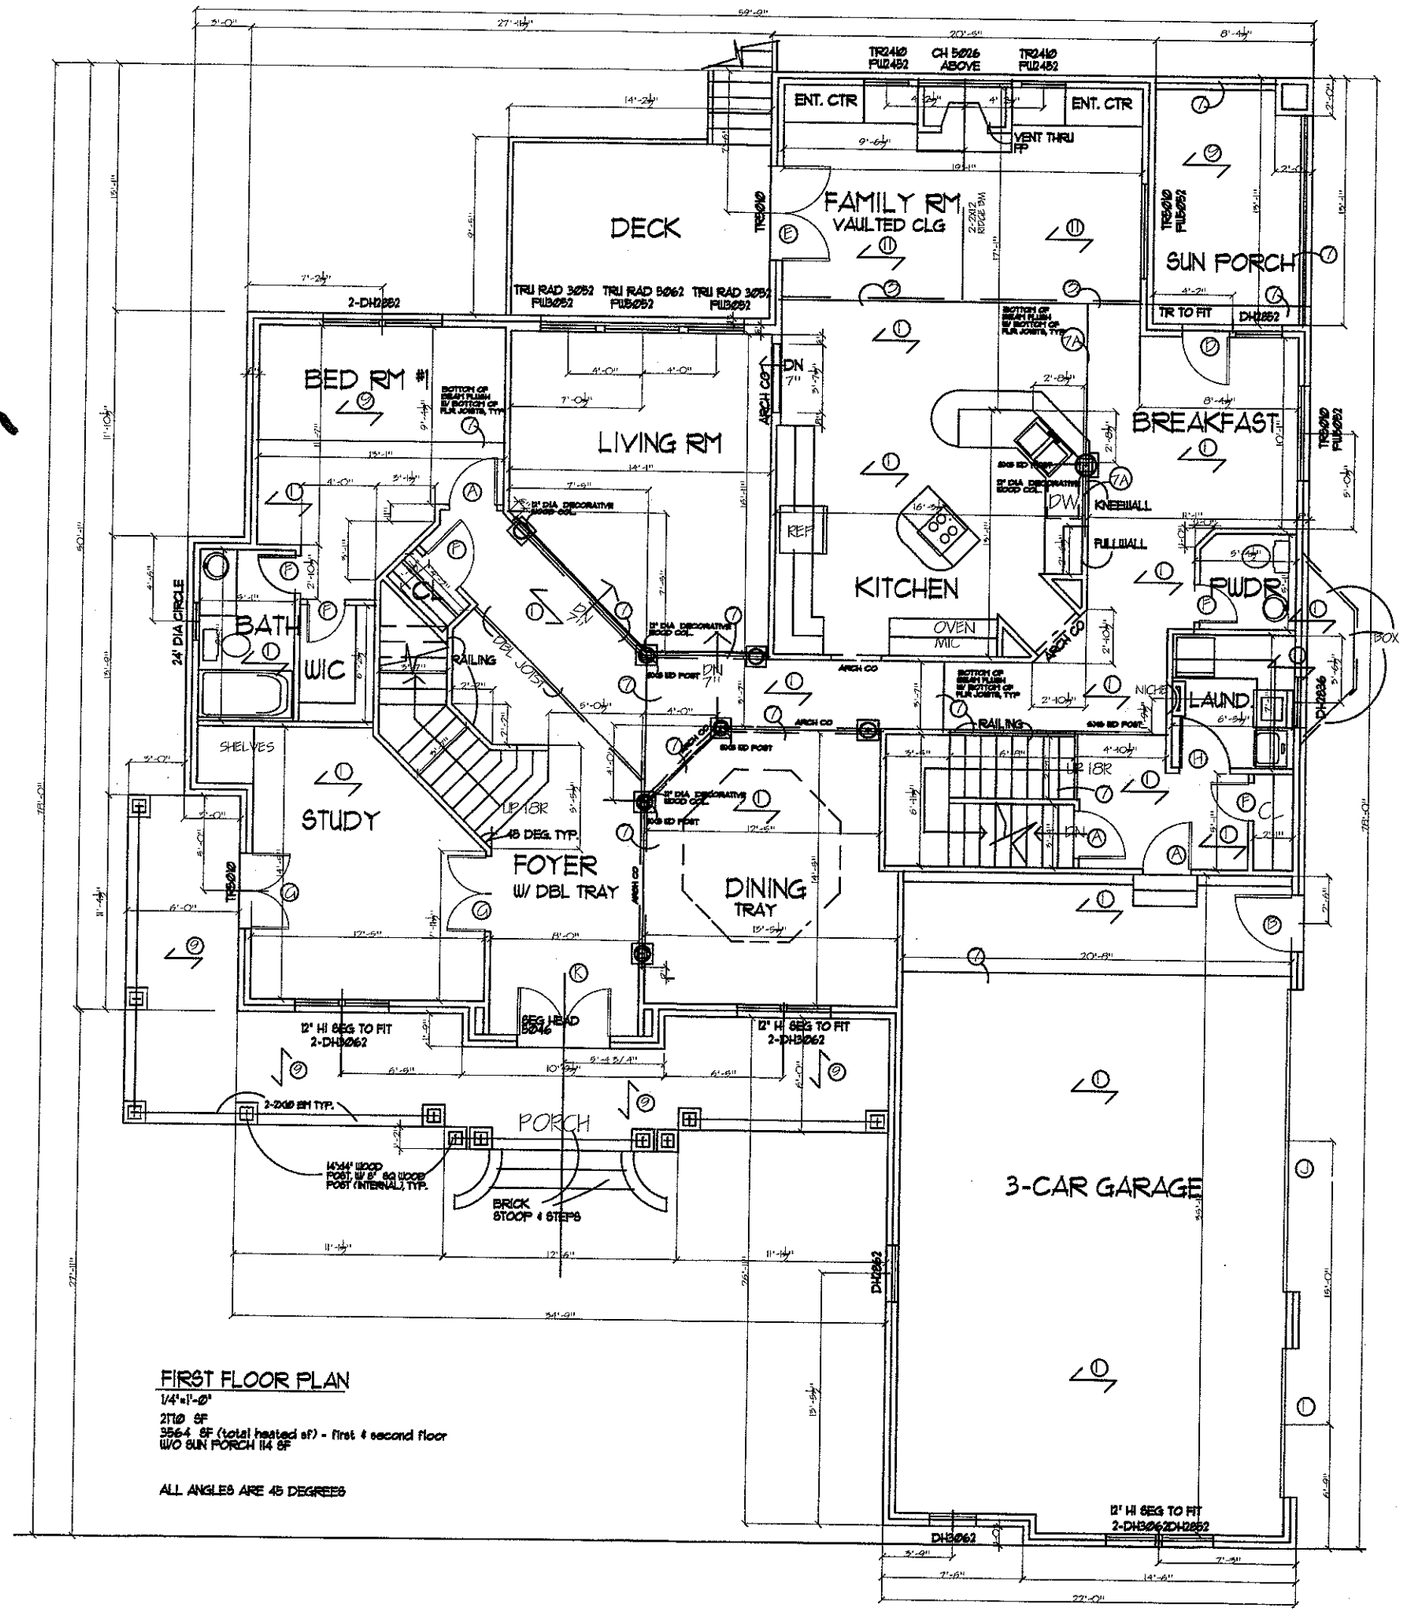

FIRST FLOOR PLAN
1/4"=1'-0"

2110 SF
3564 SF (total heated sf) - first & second floor
W/O SUN PORCH 114 SF

ALL ANGLES ARE 45 DEGREES

DOOR SCHEDULE	
(A)	2'6 X 6'8
(B)	3'0 X 6'8
(C)	2'0X6'8 PAIR BI-FOLD
(D)	2'6 X 6'8 FRENCH DR
(E)	2'6 X 6'8 PAIR FRENCH DOOR
(F)	2'0 X 6'8
(G)	2'X6'8 PAIR FRENCH DOOR
(H)	2'8 X 6'8
(I)	8' X 7' GAR DOOR
(J)	16' X 7' GARAGE DOOR
(K)	2-2'6X6'8 CUSTOM ENTRY
(L)	2'6 X 6'8 PAIR
(M)	2'X6'8 PAIR

Acknowledgement Of Plans Submittal ONLY!

Date 8/19/04


Date 8-19-04

REVISIONS	
DATE	6/14/04
SCALE	As noted
DRAWN	BA
PROJECT NO.	2475
SHEET NO.	A-2

bA Design CUSTOM HOME ARCHITECTS

PROPOSED "MELINDA" PLAN

COPY RIGHT NOTICE:
THESE PLANS ARE LICENSED TO DWAYNE GRIFFIN FOR ONLY A ONE TIME USE/CONSTRUCTION ON ONLY ONE LOT. ANY REUSE OF THESE PLANS WITHOUT PERMISSION OF bA DESIGN IS NOT PERMITTED. MR GRIFFIN AGREES TO PAY FOR RE-USE OF THESE PLANS FOR OTHER THAN LOT/LOCATION PLANS WAS FIRST PURCHASED FOR.

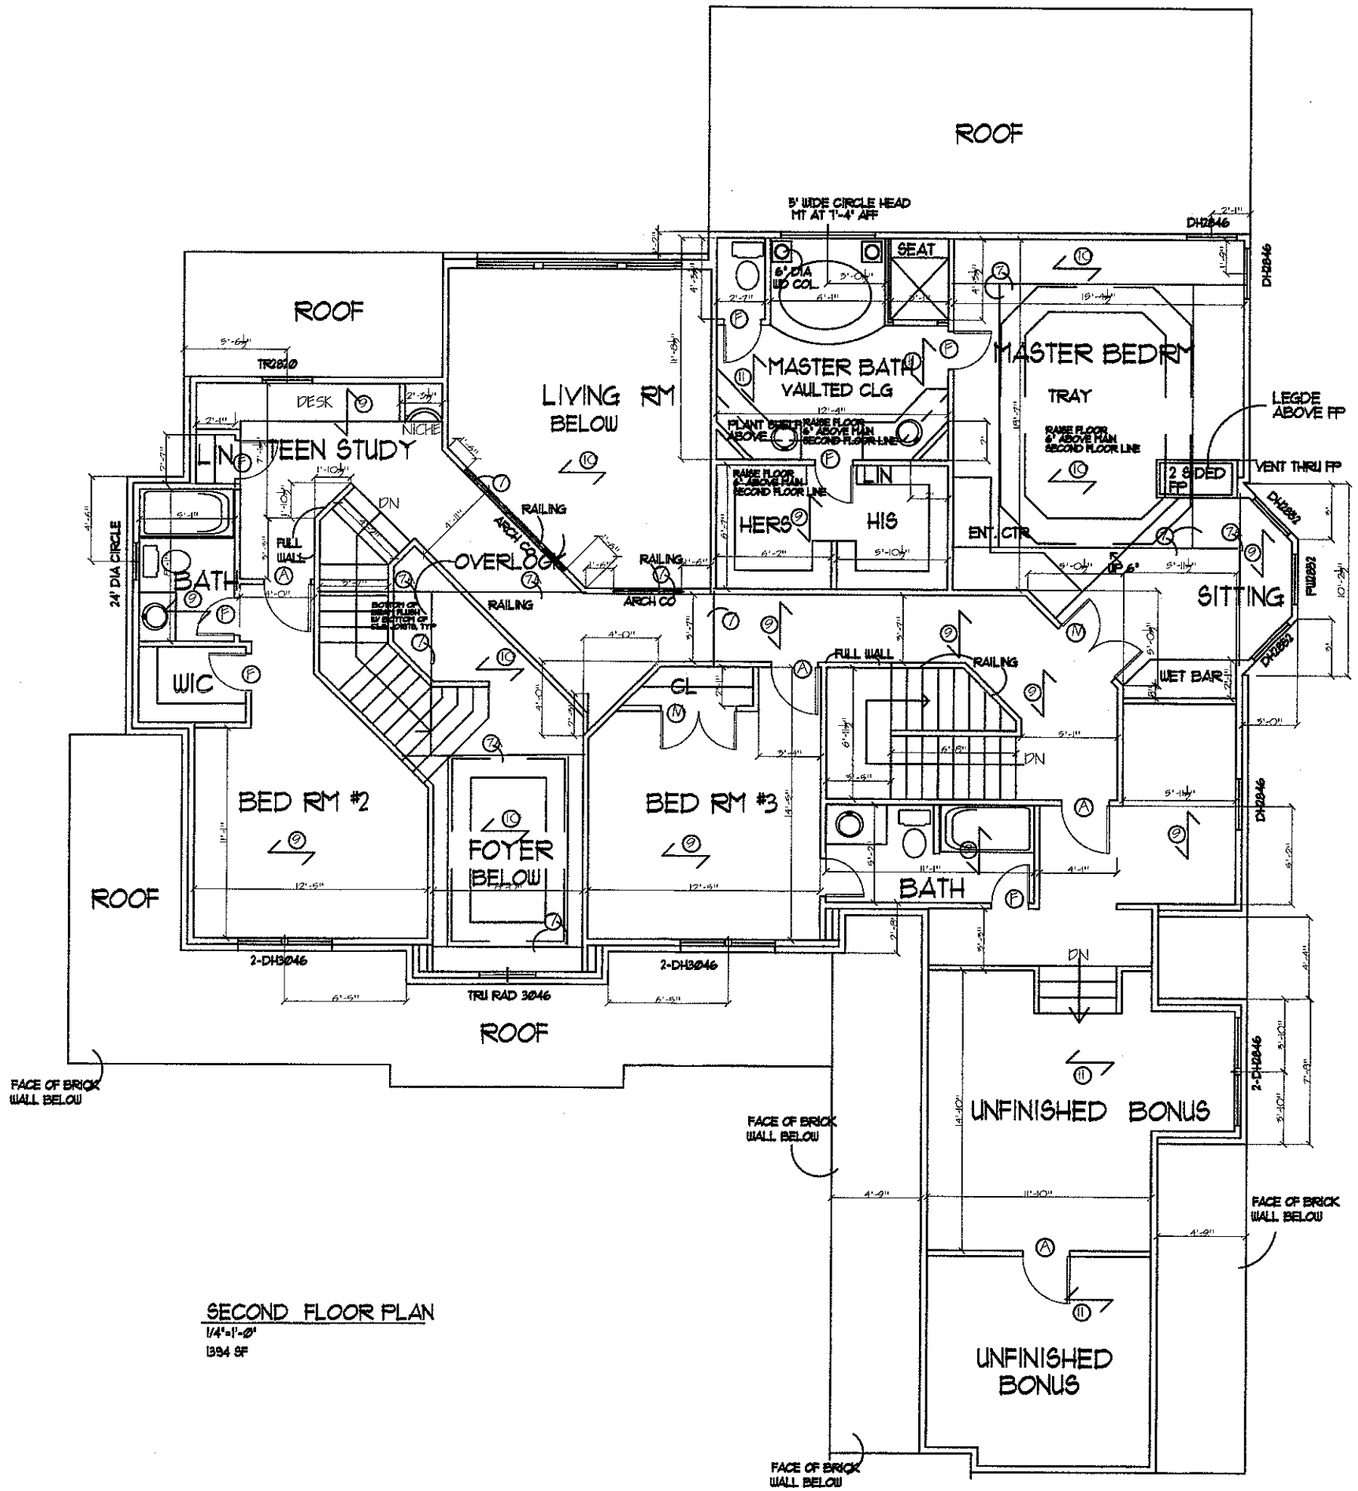

SECOND FLOOR PLAN
1/4"=1'-0"
1394 SF

DOOR SCHEDULE	
(A)	2'6 X 6'8
(B)	3'0 X 6'8
(C)	2'0X6'8 PAIR BI-FOLD
(D)	2'6 X 6'8 FRENCH DR
(E)	2'6 X 6'8 PAIR FRENCH DOOR
(F)	2'0 X 6'8
(G)	2'X6'8 PAIR FRENCH DOOR
(H)	2'8 X 6'8
(I)	8' X 7' GAR DOOR
(J)	16' X 7' GARAGE DOOR
(K)	2-2'6X6'8, CUSTOM ENTRY
(L)	2'6 X 6'8 PAIR
(M)	2'X6'8 PAIR

COPY RIGHT NOTICE:
THESE PLANS ARE LICENSED TO DWAYNE GRIFFIN
FOR ONLY A ONE TIME USE/CONSTRUCTION ON ONLY ONE LOT.
ANY REUSE OF THESE PLANS WITHOUT PERMISSION OF bA DESIGN
IS NOT PERMITTED. MR GRIFFIN AGREES TO PAY FOR
RE-USE OF THESE PLANS FOR OTHER THAN LOT/LOCATION PLANS
WAS FIRST PURCHASED FOR.

DATE 6/4/04 | PROJECT NO. 2475 | SHEET NO. A-3
SCALE As noted | DRAWN
REVISIONS

bA Design
CUSTOM HOME ARCHITECTS

PROPOSED "MELINDA" PLAN