
Acknowledgement of
Plans Submittal ONLY!

Date 6.30.15

Date

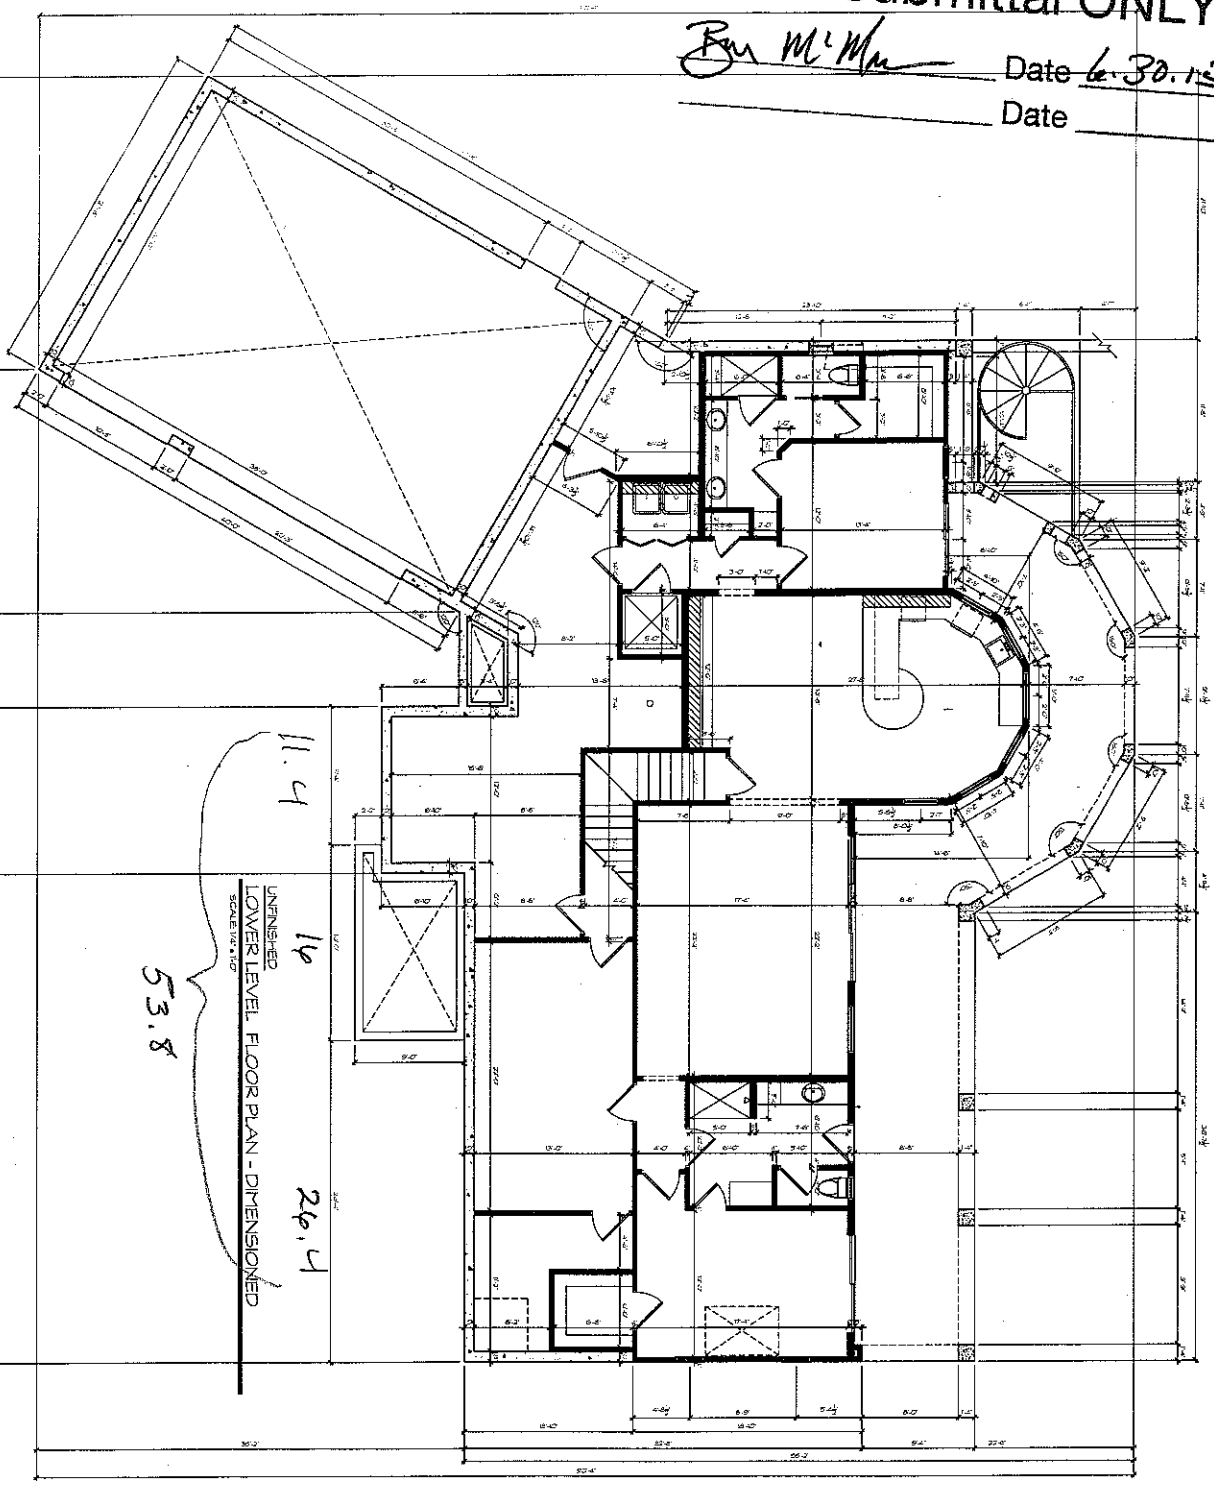

A NEW HOME FOR
SAM AND RUTH STOKES
326 SOUTH FORK ROAD
MOORESVILLE, NORTH CAROLINA
IREDELL COUNTY

Creating where people live

PIPPIN
HOME DESIGNS


4

COPYRIGHT NOTICE

PURSUANT TO THE FEDERAL COPYRIGHT ACT, THESE PLANS ARE DULY REGISTERED WITH THE LIBRARY OF CONGRESS. I EXPRESSLY RESERVE ALL RIGHTS FOR THIS OFFICE AND DESIGNER. THESE PLANS MAY BE USED ONLY ONCE FOR THIS PROJECT ONLY. ANY REDRAWING, TRACING, REPRODUCTION, RE-USE OR PERFORATION OF DESCRIPTIVE WORK IS EXPRESSLY PROHIBITED AND ANY VIOLATIONS WILL BE PROSECUTED TO THE FULLEST EXTENT OF THE LAW.

326 South Fork

NOTES:
FLOOR PLANS ARE DIAGRAMMATIC AND REFLECT DESIGNERS IMPRESSION OF THE WORK. CONSULT PROJECT SPECIFICATIONS FOR ADDITIONAL INFORMATION, IF AVAILABLE. IT SHALL BE THE CONTRACTORS RESPONSIBILITY TO CAREFULLY REVIEW THESE PLANS FOR COMPLIANCE WITH ALL BUILDING CODES, ZONING & OTHER REGULATORY AGENCIES & FOLLOW SPECIFICATIONS OF THE ENGINEER. CONTRACTOR TO VERIFY ALL DIMENSIONS, NOTES AND DETAILS PRIOR TO CONSTRUCTION. WITH THE OWNER.

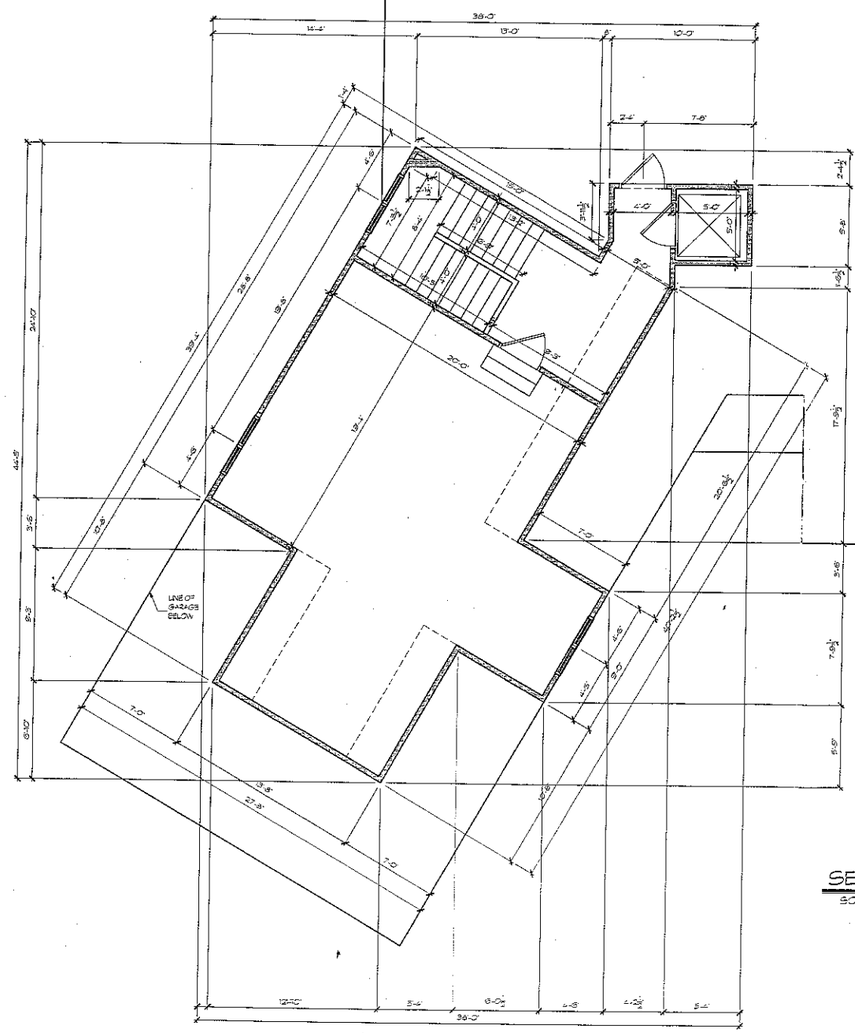

Acknowledgement of Plans Submittal ONLY!

Date 6/29/15

Date 6.30.15

SECOND FLOOR PLAN - DIMENSIONED

SCALE: 1/4" = 1'-0"

ANY NOT LOAD BEARING WALLS SHOWN IN THE ATTIC OR ATTIC SPACE IS SHOWN AS A GUIDE ONLY.

ALL FEDERAL, STATE & LOCAL CODES, ORDINANCES, AND REGULATIONS, ETC. SHALL BE CONSIDERED AS PART OF THE SPECIFICATIONS OF THIS BUILDING AND ARE TO BE ADHERED TO IN EVENT THEY ARE IN VARIANCE

© COPYRIGHT PIPPIN HOME DESIGNS INC 2015 ALL RIGHTS RESERVED.
PLANS NOT TO BE REPRODUCED.

MEMBER AIBD

PIPPIN
HOME DESIGNS INC.
AWARD WINNING HOMES WITH A VIEW
Professional Member, AIBD
518-D RIVER HIGHWAY
PMB 174
MOORESVILLE, NC 28117
TEL 704.360-6037
www.pippinhomedesigns.com

P.E.

Creating where people live

A NEW HOME FOR:
SAM AND RUTH STOKES
326 SOUTH FORK ROAD
MOORESVILLE, NORTH CAROLINA
IREDELL COUNTY

REVISIONS	BY

PROJECT #:
DATE:
DRAWN BY: BHL
DESIGNED BY: JBP


SHEET NO
8

326 South Fork

COPYRIGHT NOTICE

PURSUANT TO THE FEDERAL COPYRIGHT ACT, THESE PLANS ARE ONLY REGISTERED WITH THE LIBRARY OF CONGRESS - PROPERLY REGISTERED ALL RIGHTS FOR THIS OFFICE AND DESIGNER. THESE PLANS MAY BE USED ONLY ONCE FOR THIS PROJECT ONLY. ANY REDRAWING, TRACING, REPRODUCTION, RE-USE OR PREPARATION OF DERIVATIVE WORK IS EXPRESSLY PROHIBITED AND ANY VIOLATIONS WILL BE PROSECUTED TO THE FULLEST EXTENT OF THE LAW.

NOTE:
ALL DRAWINGS ARE DIAGRAMMATIC AND REFLECT DESIGNERS IMPRESSION OF THE WORK. CONSULT PROJECT SPECIFICATIONS FOR ADDITIONAL INFORMATION IF AVAILABLE. IT SHALL BE THE CONTRACTORS RESPONSIBILITY TO CAREFULLY REVIEW THESE PLANS FOR COMPLIANCE WITH ALL BUILDING CODES, ZONING & OTHER REGULATORY AGENCIES & FOLLOW SPECIFICATIONS OF THE ENGINEER. CONTRACTOR TO VERIFY ALL DIMENSIONS, NOTES AND DETAILS PRIOR TO CONSTRUCTION. WITH THE OWNER.

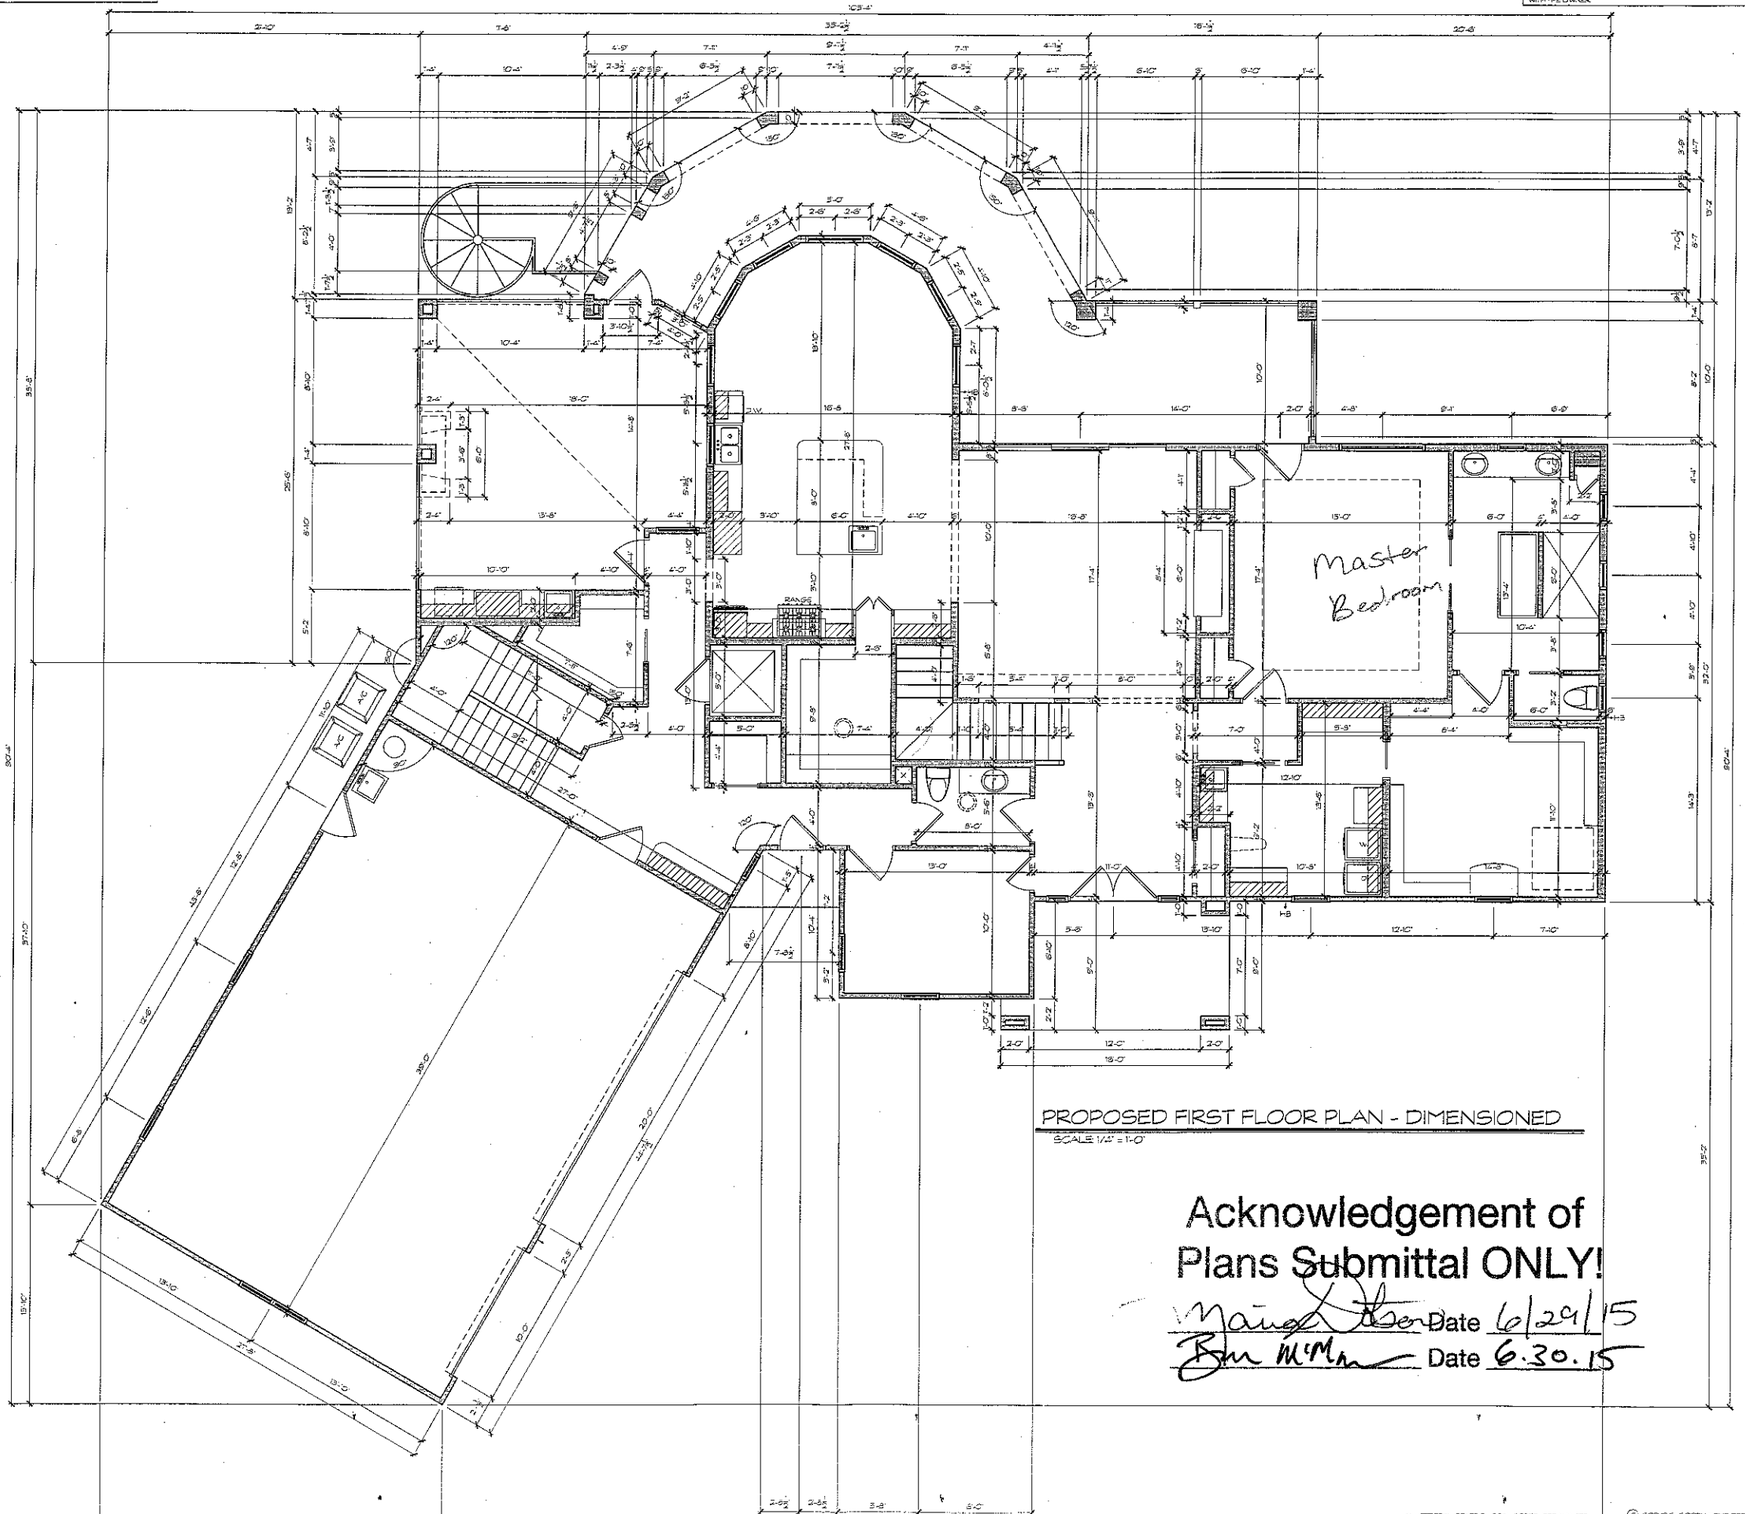

PROPOSED FIRST FLOOR PLAN - DIMENSIONED
SCALE: 1/4" = 1'-0"

Acknowledgement of
Plans Submittal ONLY!
Maingh Date 6/29/15
Ben McMan Date 6.30.15

PIPPIN
HOME DESIGNS
INC.
AWARD WINNING HOMES WITH A VIEW
Professional Member, AIBD
5160 RIVER HIGHWAY
PMB 174
MOORESVILLE, NC 28117
TEL 704.340.8007
www.pippinhomedesigns.com

23

Creating where people live

A NEW HOME FOR:
SAM AND RUTH STOKES
326 SOUTH FORK ROAD
MOORESVILLE, NORTH CAROLINA
IREDELL COUNTY

REVISIONS	BY

PROJECT #:
DATE:
DRAWN BY: BWL
DESIGNED BY: JSP
SHEET NO.

ALL FEDERAL, STATE & LOCAL CODES, ORDINANCES AND REGULATIONS, ETC. SHALL BE CONSIDERED AS PART OF THE SPECIFICATIONS OF THE BUILDING AND

© COPYRIGHT PIPPIN HOME DESIGNS INC. 2015 ALL RIGHTS RESERVED.
PLANS NOT TO BE REPRODUCED.

MEMBER

326 South Fork

COPYRIGHT NOTICE

PURSUANT TO THE FEDERAL COPYRIGHT ACT, THESE PLANS ARE DULY REGISTERED WITH THE LIBRARY OF CONGRESS - I PROPERLY RESERVING ALL RIGHTS FOR THE OFFICE AND DESIGNER. THESE PLANS MAY BE USED ONLY ONCE FOR THE PROJECT ONLY. ANY REDRAWING, TRACING, REPRODUCTION, RE-USE OR FORMATION OF DERIVATIVE WORK IS EXPRESSLY PROHIBITED AND ANY VIOLATIONS WILL BE PROSECUTED TO THE FULLEST EXTENT OF THE LAW.

ALL DRAWINGS ARE DIAGRAMMATIC AND REFLECT DESIGNERS IMPRESSION OF THE WORK. CONSULT PROJECT SPECIFICATIONS FOR ADDITIONAL INFORMATION, IF AVAILABLE. IT SHALL BE THE CONTRACTORS RESPONSIBILITY TO CAREFULLY REVIEW THESE PLANS FOR COMPLIANCE WITH ALL BUILDING CODES, ZONING & OTHER REGULATORY AGENCIES & FOLLOW SPECIFICATIONS OF THE ENGINEER. CONTRACTOR TO VERIFY ALL DIMENSIONS, NOTES AND DETAILS PRIOR TO CONSTRUCTION WITH THE OWNER

PIPPIN
HOME DESIGNS
INC.
AWARD WINNING HOMES WITH A VIEW
Professional Member, AIBD
515-D RIVER HIGHWAY
PMB 174
MOORESVILLE, NC 28117
TEL 704.363-8037
www.pippinhomedesigns.com

Bedroom 2

Bedroom 3

UNFINISHED
LOWER LEVEL FLOOR PLAN - DIMENSIONED
SCALE: 1/4" = 1'-0"

Acknowledgement of
Plans Submittal ONLY!

Date 6/29/15

Date 6.30.15

Creating where people live

A NEW HOME FOR
SAM AND RUTH STOKES
326 SOUTH FORK ROAD
MOORESVILLE, NORTH CAROLINA
IREDELL COUNTY

REVISIONS	BY

PROJECT #:
DATE:
DRAWN BY: BPJ
DESIGNED BY: BPJ

SHEET NO
4

ALL FEDERAL, STATE & LOCAL CODES, ORDINANCES AND REGULATIONS SHALL BE STRICTLY ADHERED TO. ANY CONSTRUCTION OR SYSTEMS DEVIATING FROM THESE CODES ARE TO BE ADHERED TO BY EITHER AREA VARIANCE

© COPYRIGHT PIPPIN HOME DESIGNS INC. 2015
ALL RIGHTS RESERVED
PLANS NOT TO BE REPRODUCED

MEMBER AIBD