
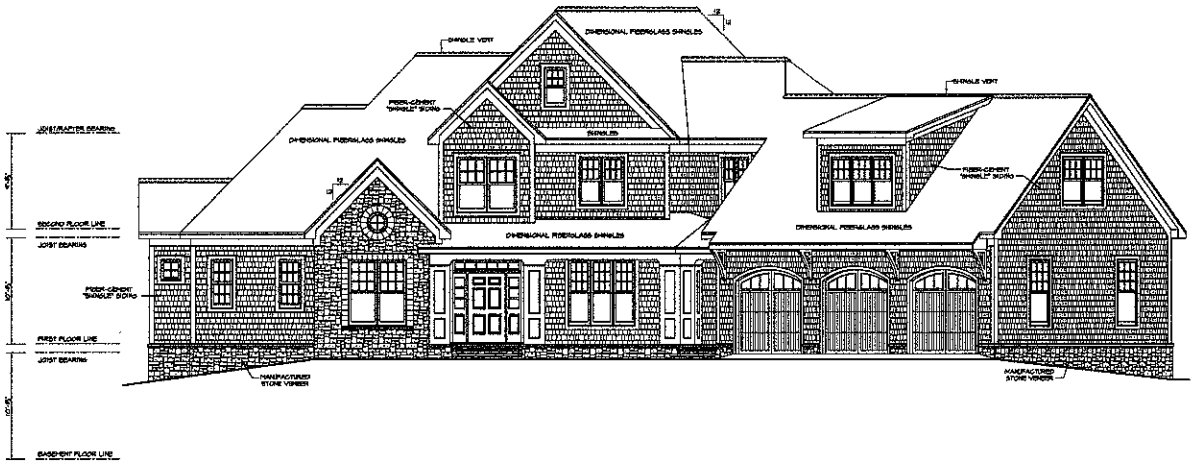


FRONT ELEVATION

SCALE: 1/4"=1'-0"

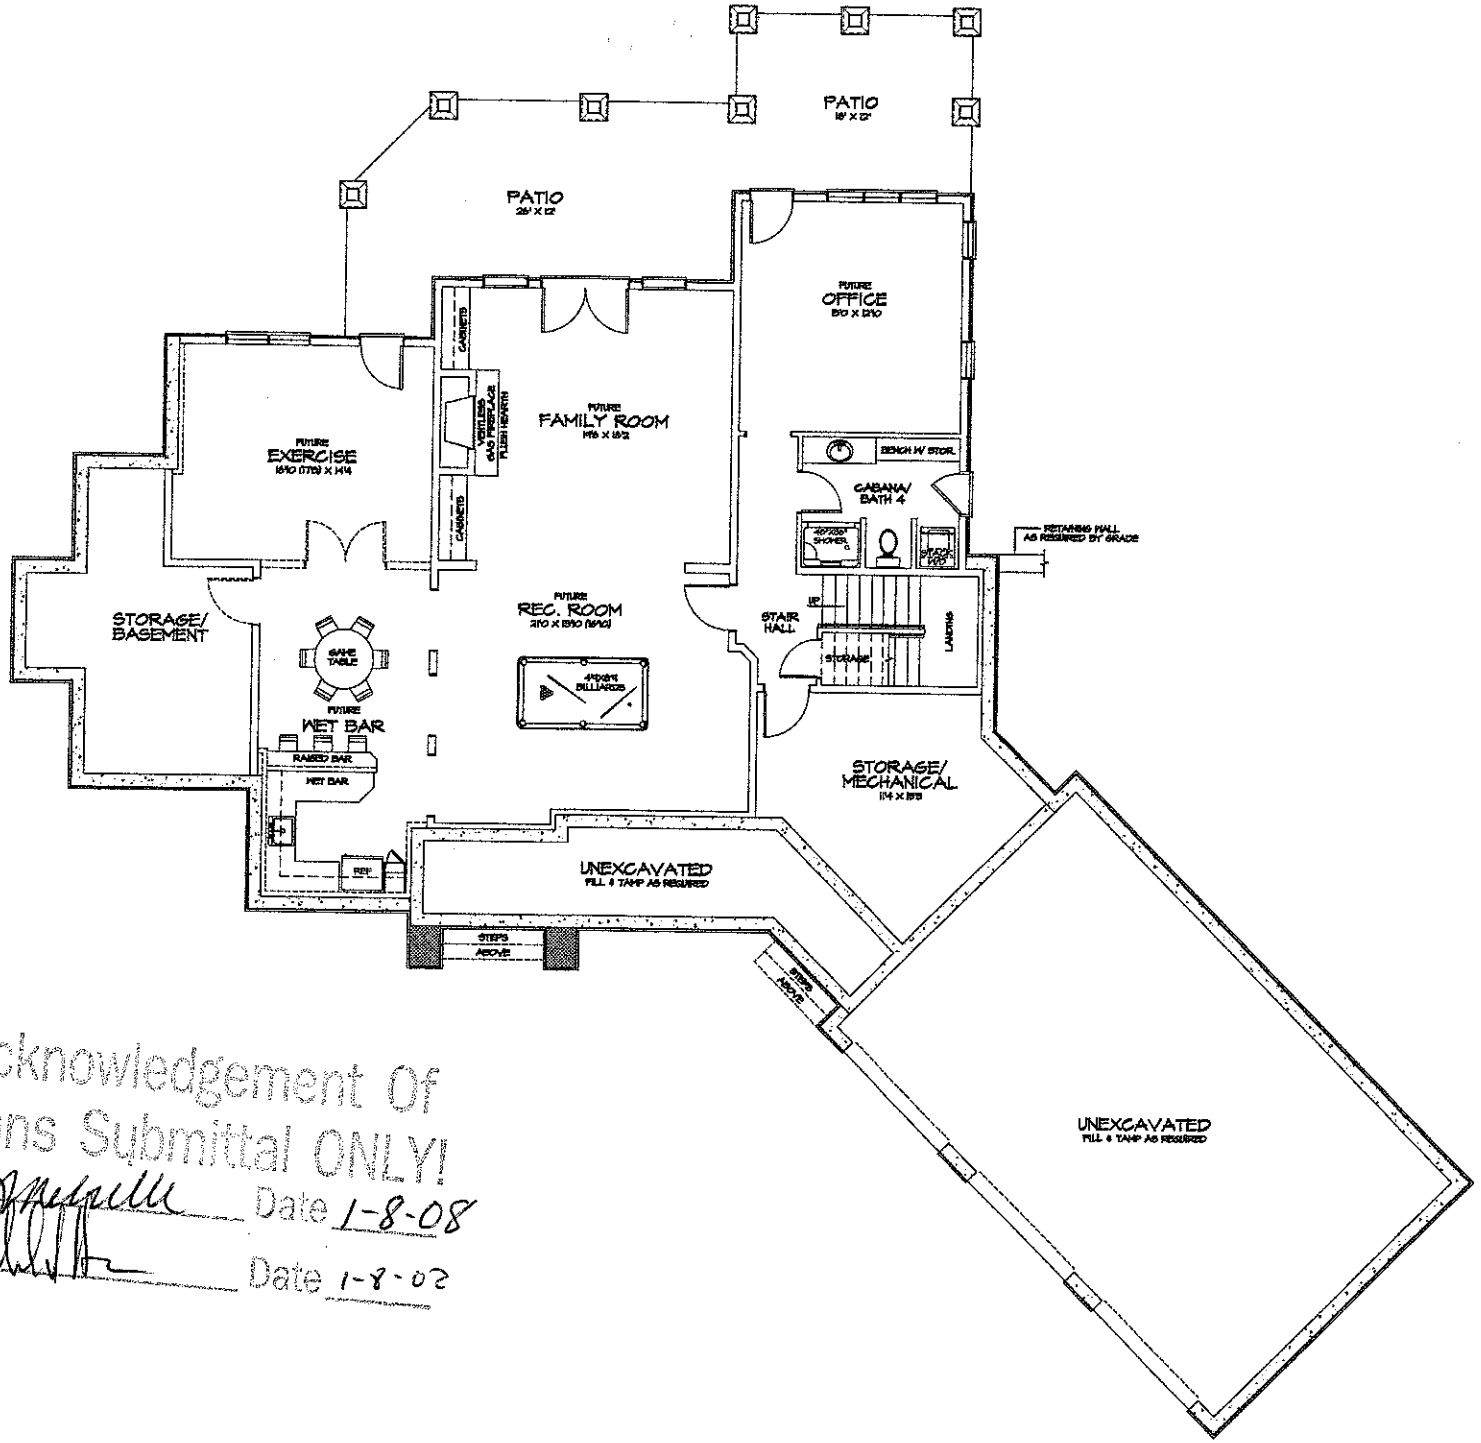

Acknowledgement Of
Plans Submittal ONLY!


Date 1-8-08

Date 1-8-08

BASEMENT/FOUNDATION PLAN

283 SQUARE FEET HEATED (+ 1510 FUTURE HEATED SQUARE FEET)

SCALE: 1/4"=1'-0"

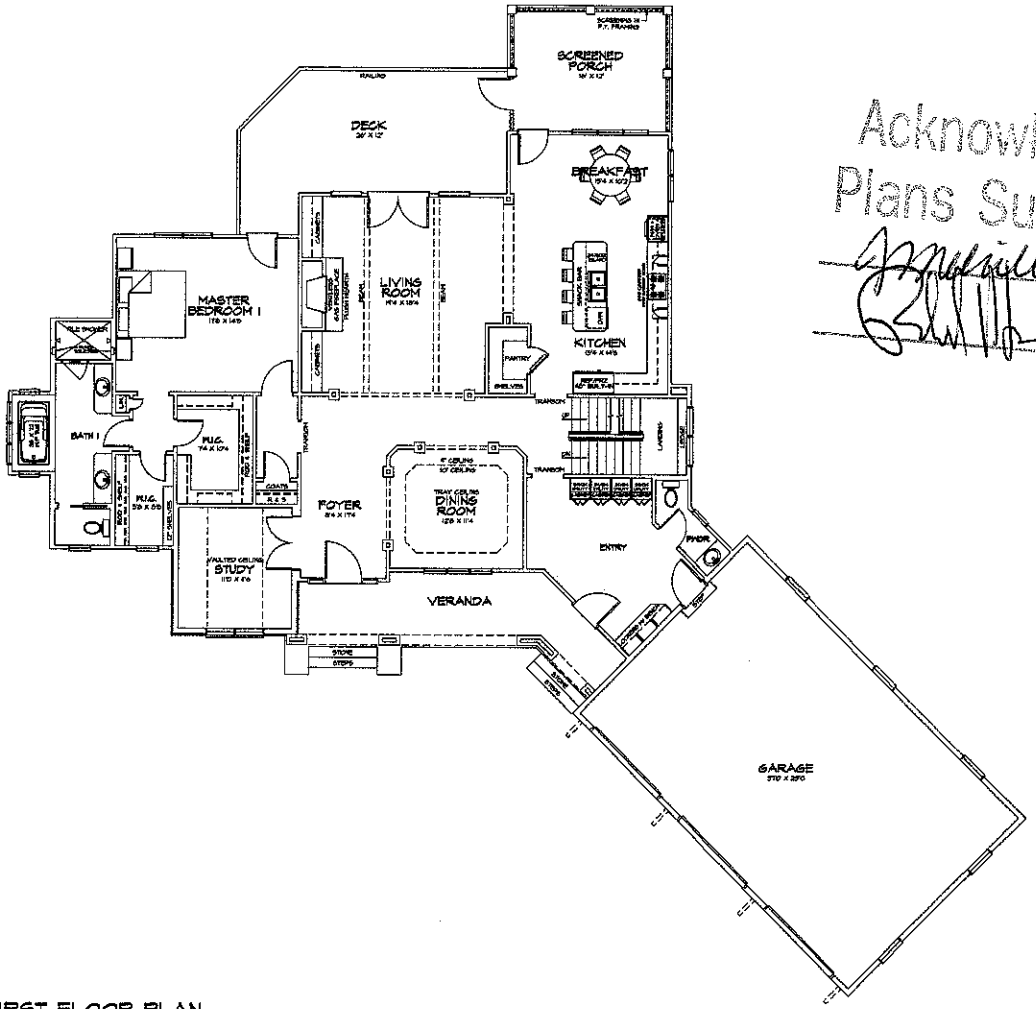


Acknowledgement Of Plans Submittal ONLY!

Date 1-8-08

Date 1-8-07

FIRST FLOOR PLAN 2326 SQUARE FEET HEATED

SCALE: 1/4"=1'-0"

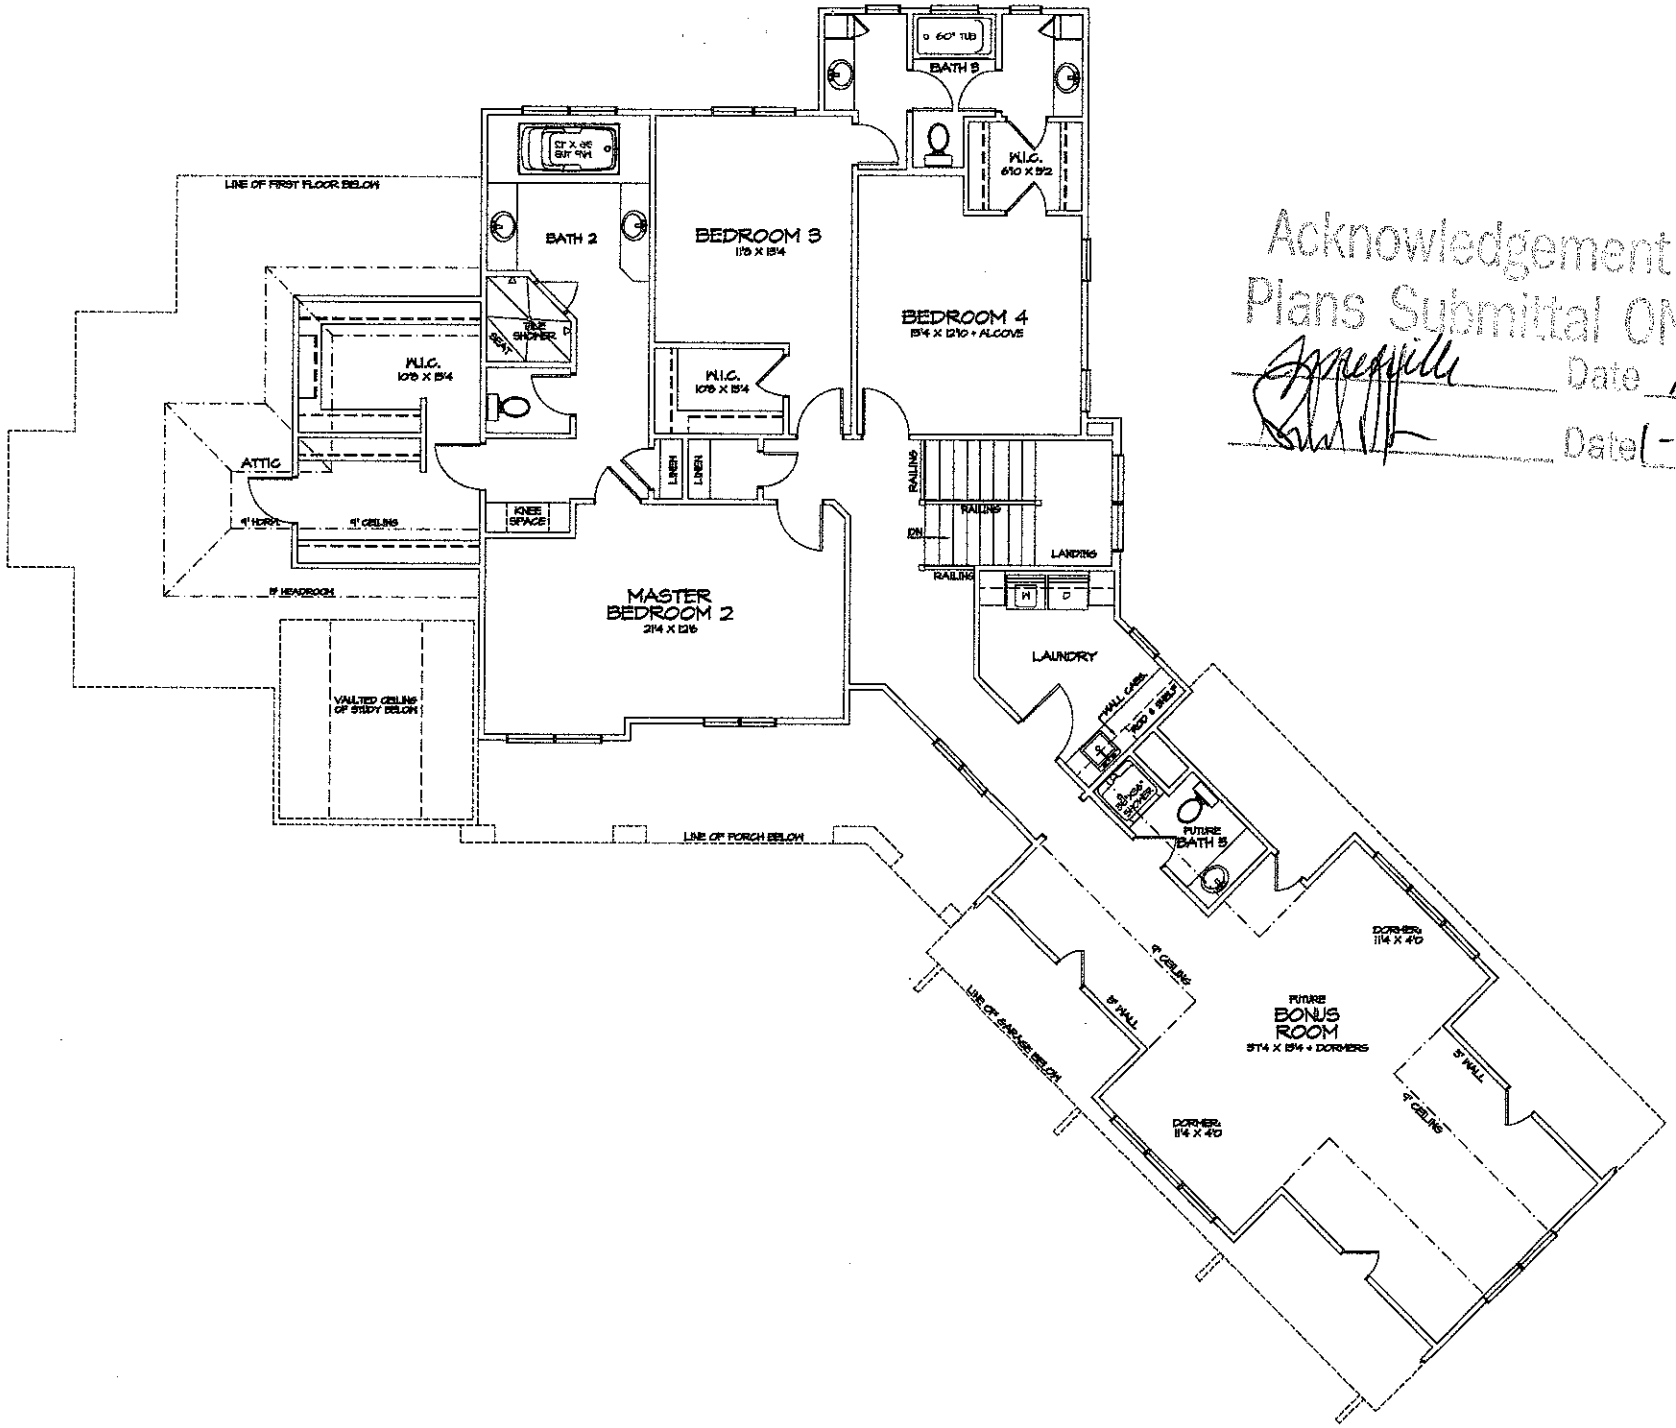

Acknowledgement Of
Plans Submittal ONLY!
Date 1-8-08
Date 1-8-07

SECOND FLOOR PLAN 1587 SQUARE FEET HEATED (+ 625 SQ.FT. FUTURE BONUS ROOM)

SCALE: 1/4"=1'-0"