
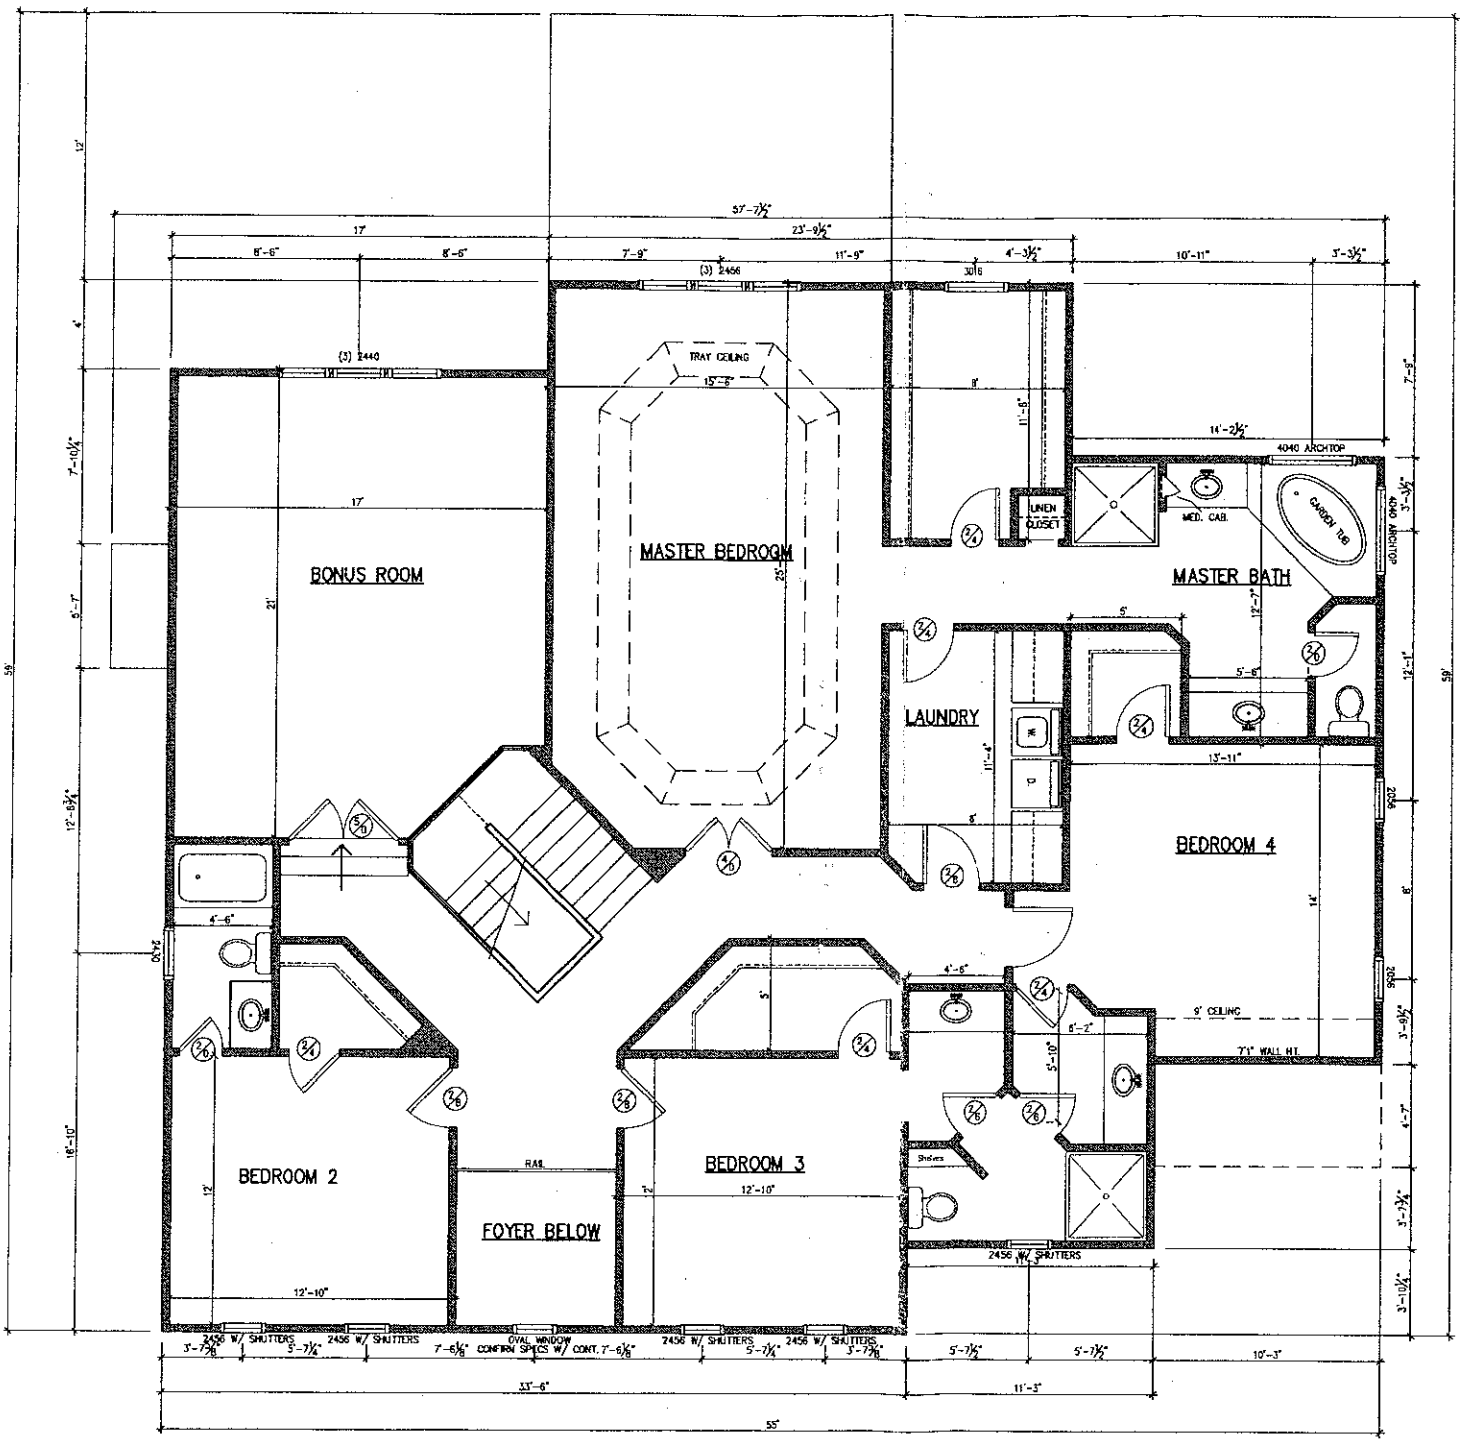


SECOND FLOOR PLAN

2,187 SQ FT


SCALE: 1/4" = 1'-0"

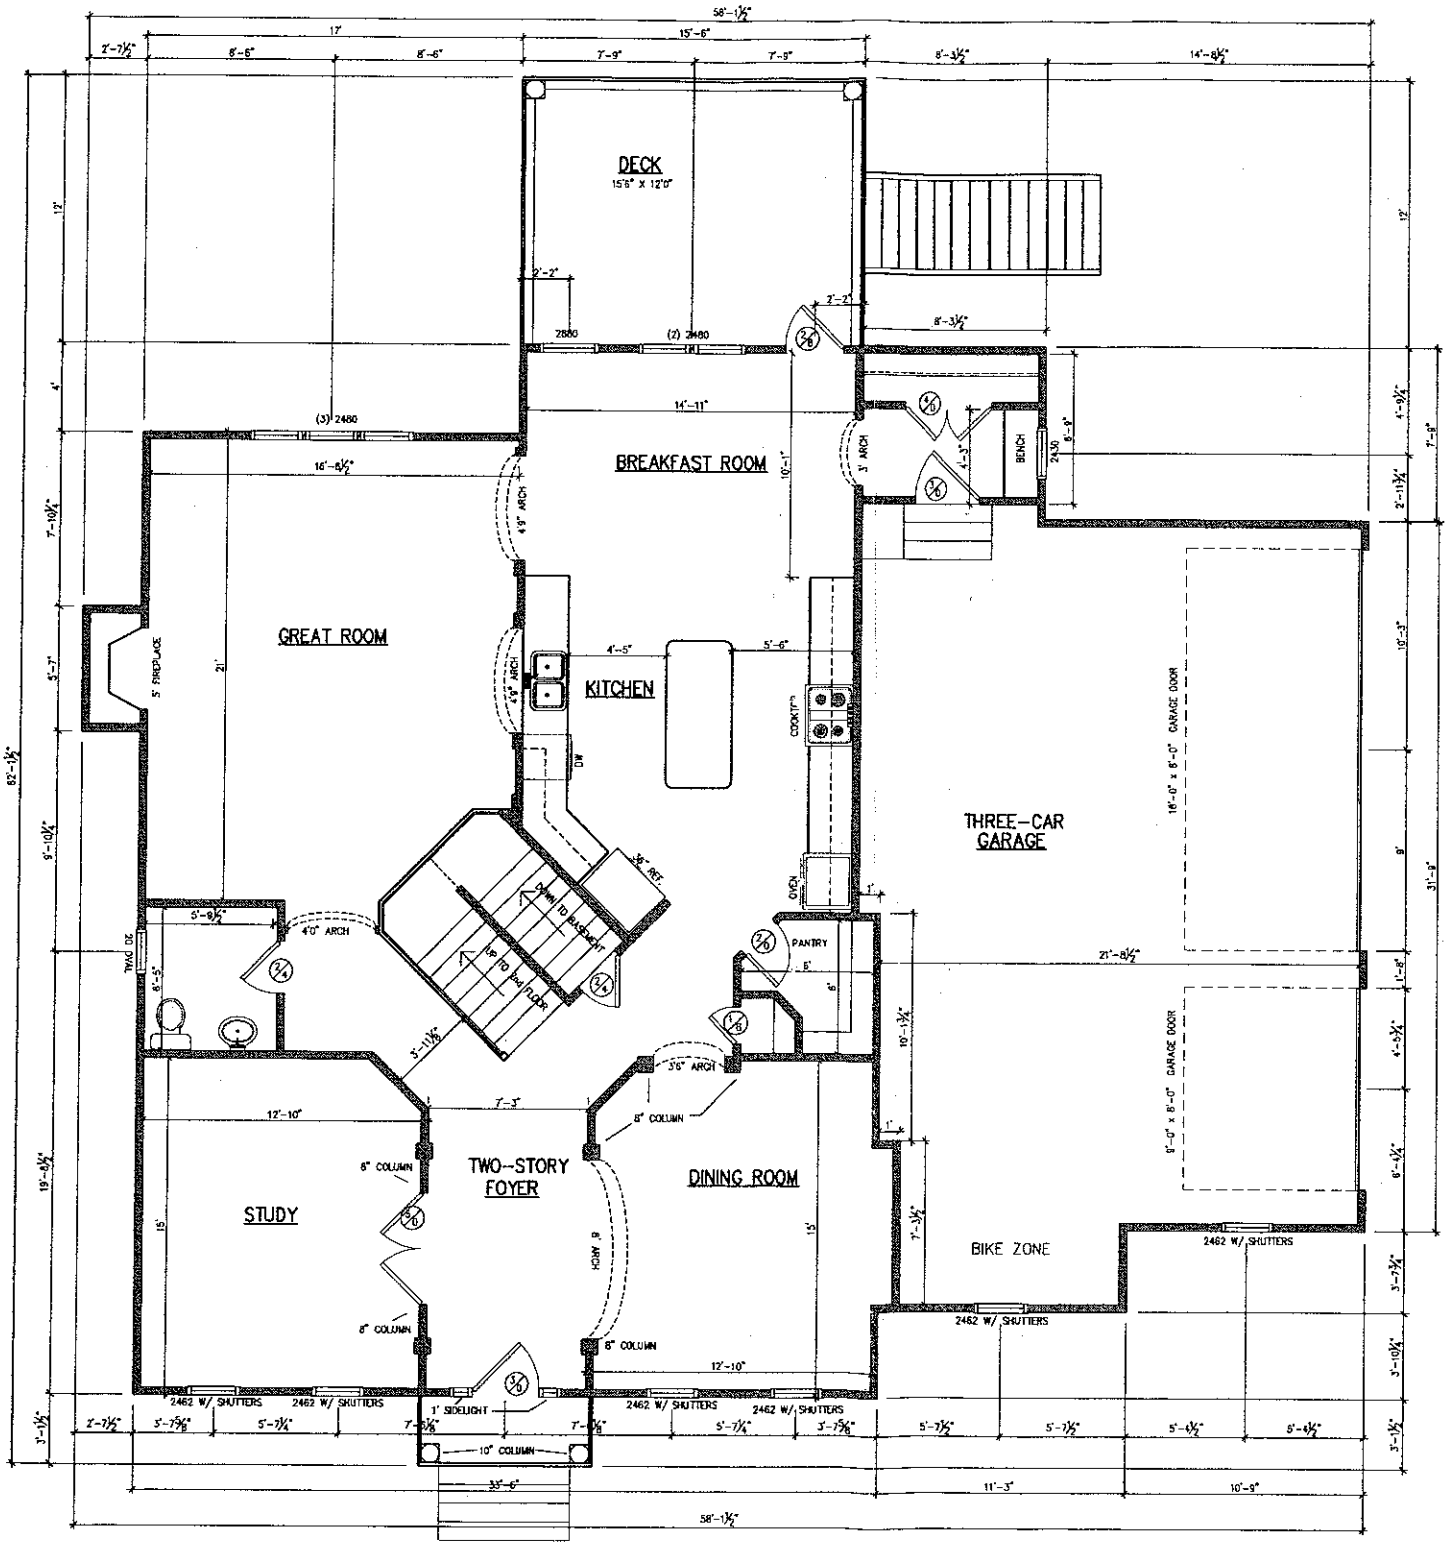

FIRST FLOOR PLAN

1,577 SQ FT

SCALE: 1/4" = 1'-0"

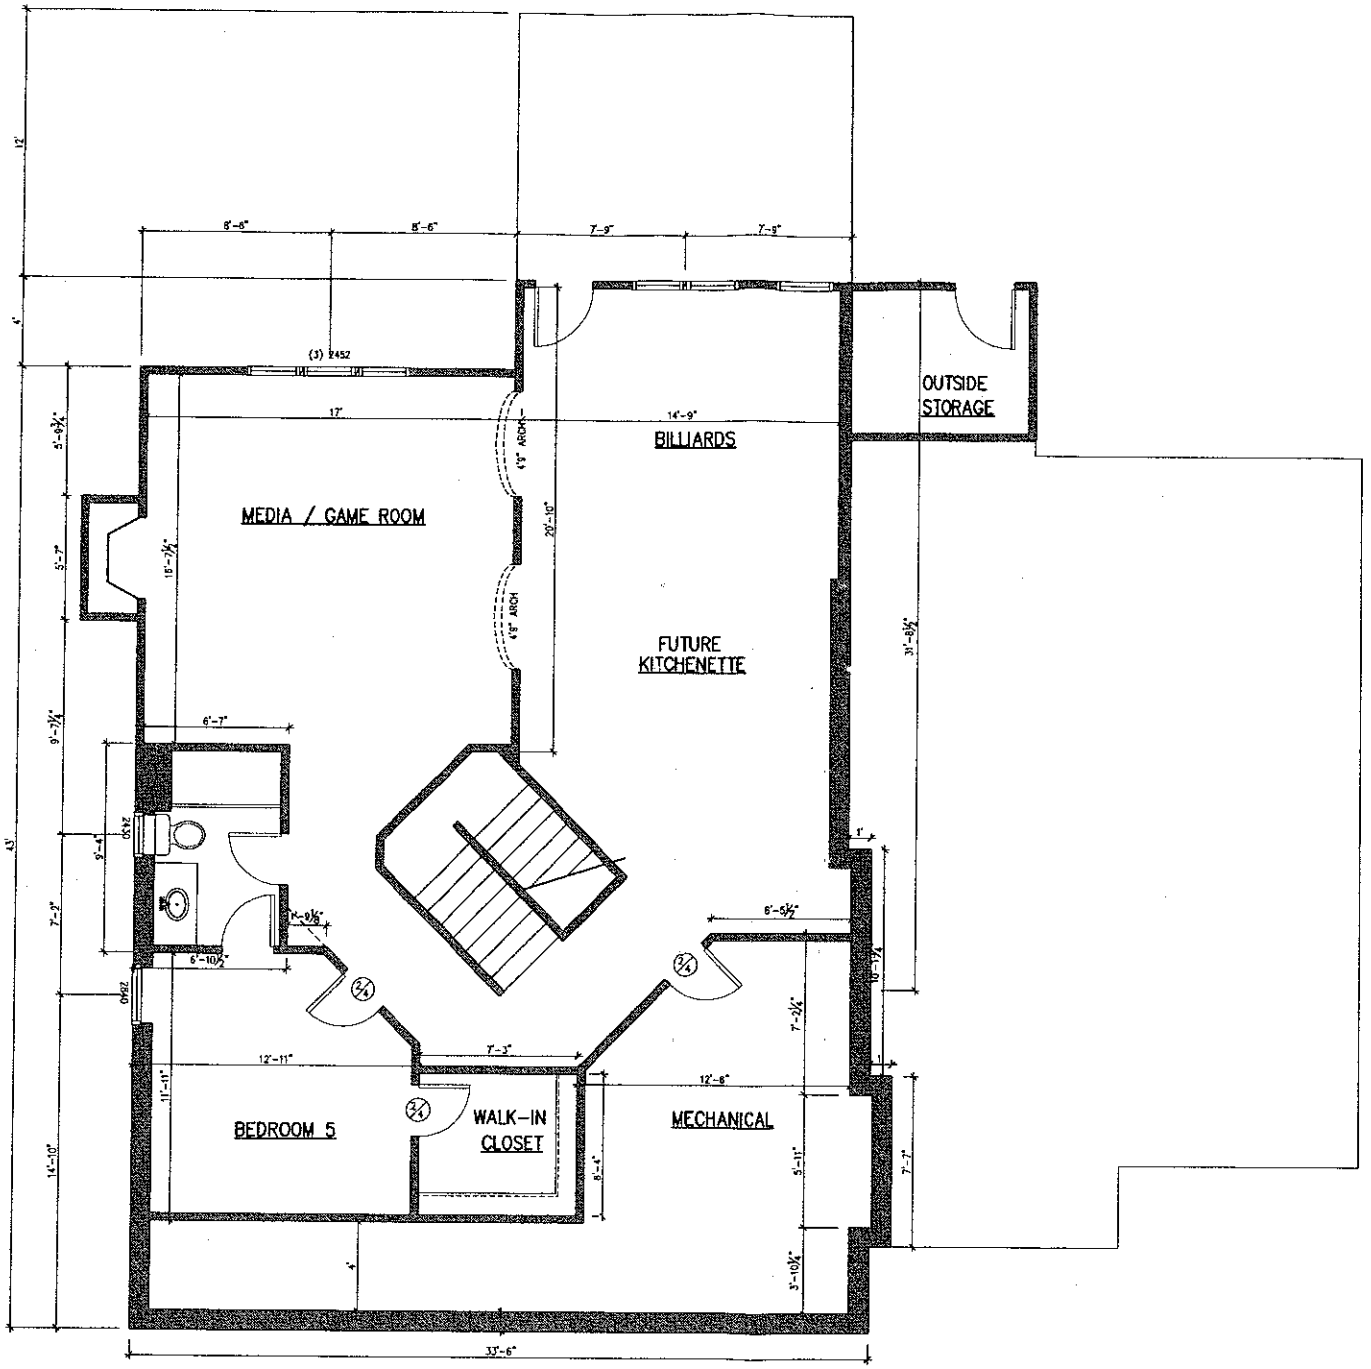

UNFINISHED BASEMENT

1,198 SQ FT

SCALE: 1/4" = 1'-0"