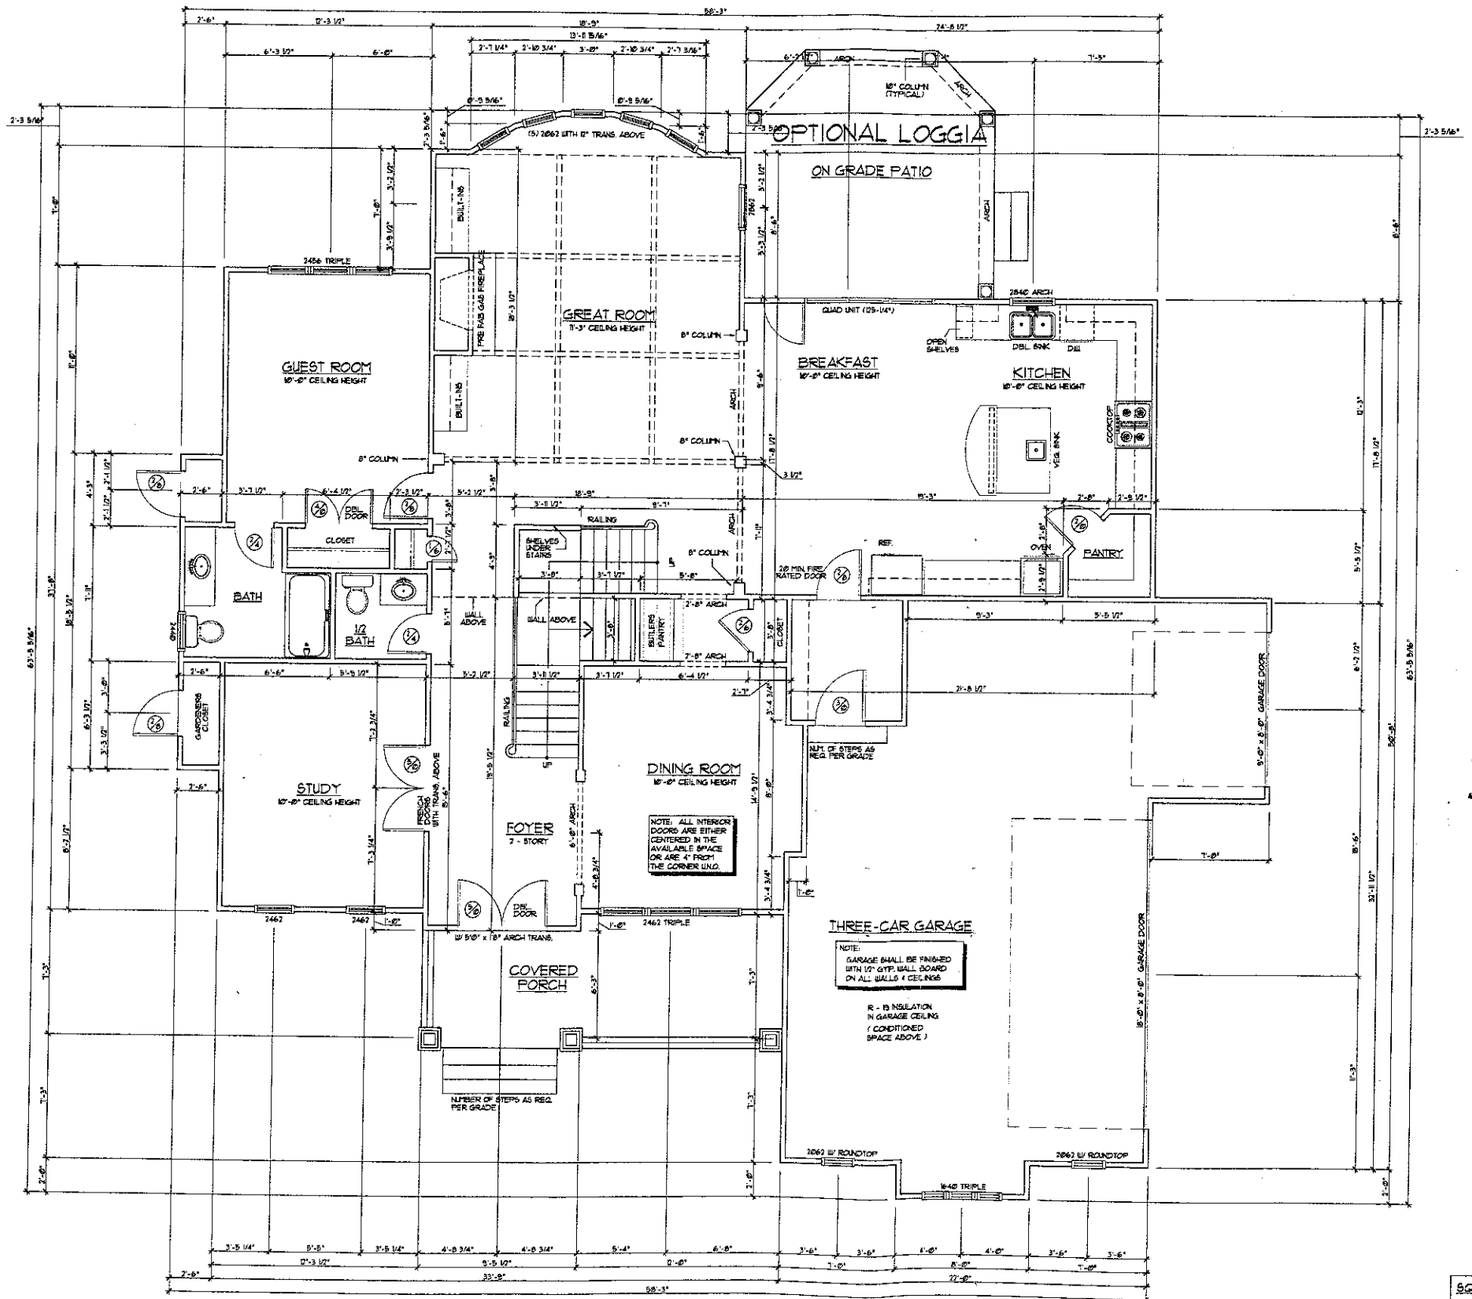


1 FIRST FLOOR PLAN — 1868 Sq. Ft.

SCALE: 1/4" = 1'-0"

SQUARE FOOTAGE CALCULATIONS		
FIRST FLOOR	1914	Sq. Ft.
SECOND FLOOR	2323	Sq. Ft.
TOTAL HEATED	4237	Sq. Ft.
GARAGE	712	Sq. Ft.
FRONT PORCH	138	Sq. Ft.

NOTE: CONTRACTOR TO VERIFY ALL WINDOW SIZES BEFORE CONST. BEGINS

Acknowledgement Of Plans Submittal ONLY!

Date 5-24-06

Date 6-30-06

L·I·F·E·S·T·Y·L·E CUSTOM HOMES

Stan Hines

65 McCurdy St.
Concord, NC 28027
Phone: 704-795-1733
Fax: 704-721-3626

LifeStyle Custom Homes

Date: May 11, 2004

Drawn By: Travis Hartsell

Checked By:

Revisions: Dec. 12, 2004
CMV - 5/22/06
CMV - 6/2/06


All design and plans contained in these documents are the original work, created and property of LifeStyle Custom Homes. Any reuse or reproduction of these documents in part or whole is strictly prohibited by law without prior written consent from LifeStyle Custom Homes. Notes and Dimensions are subject to change according to local building codes and the requirements.

Plan Number:

FA - 227

Sheet Number:

3 of 9

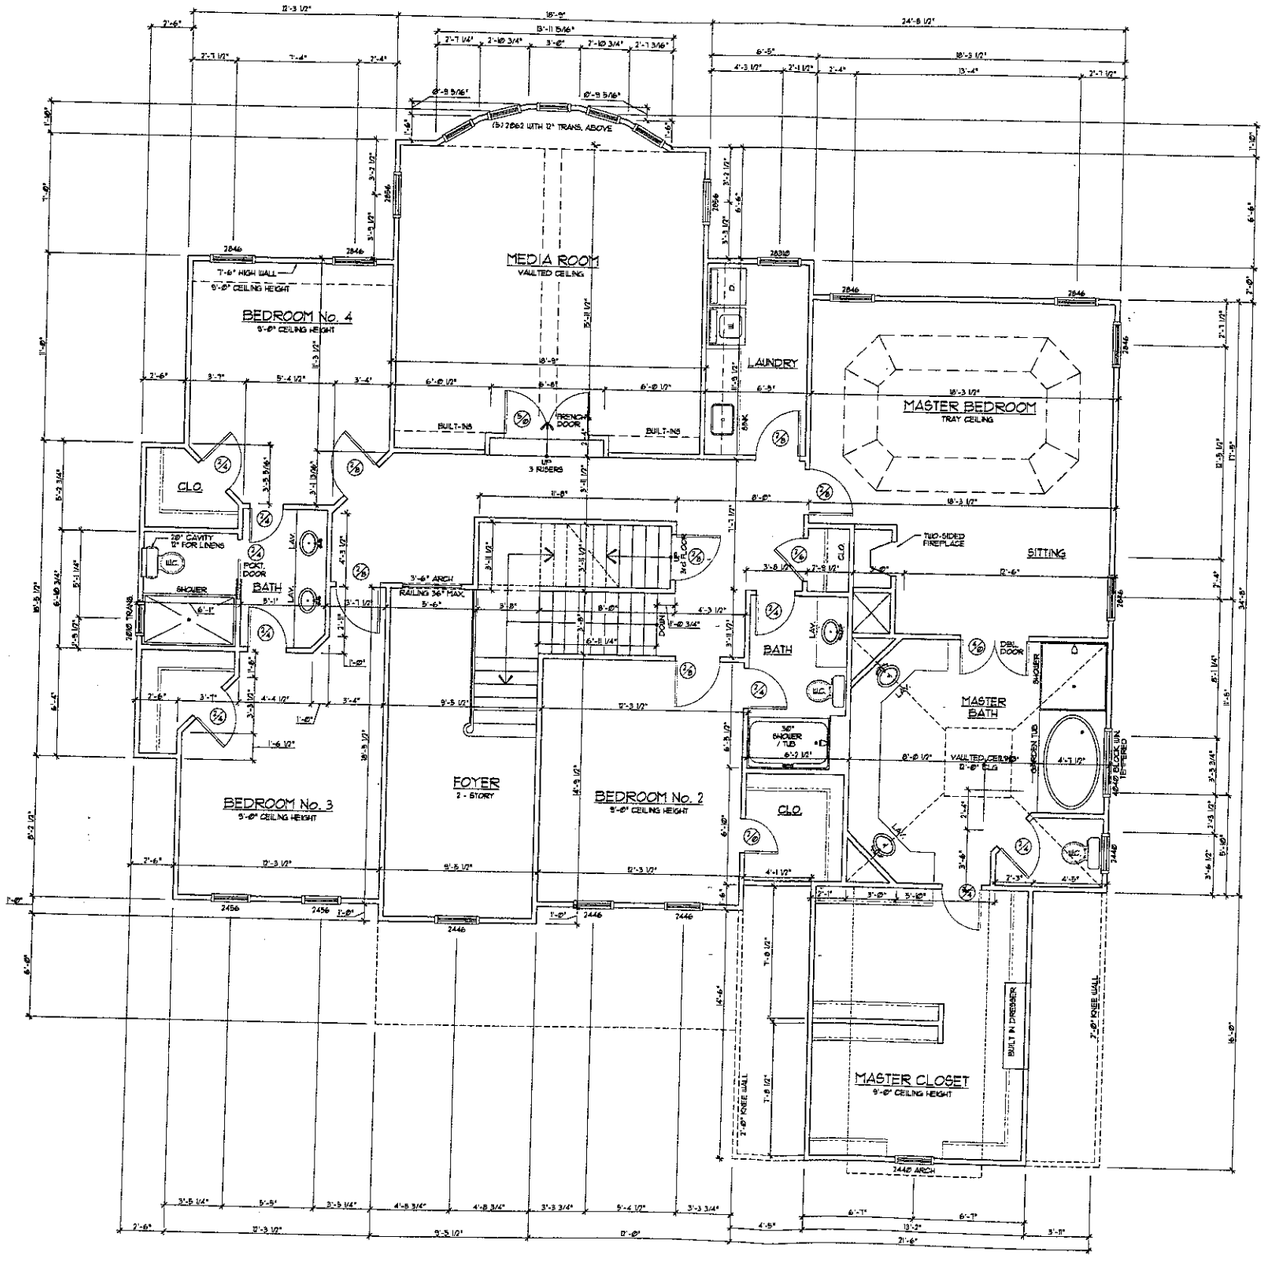

1 SECOND FLOOR PLAN 2,323 Sq. Ft.
SCALE: 1/4" = 1'-0"

Acknowledgement Of
Plans Submittal ONLY!
Date 7-21-06
Date 6-30-06

L·I·F·E·S·T·Y·L·E
CUSTOM HOMES
Stan Hines
65 McCurdy St.
Concord, NC 28027
Phone: 704-795-1733
Fax: 704-721-3626

LifeStyle Custom Homes

Date: May 11, 2004
Drawn By: Travis Hartsell
Checked By:
Revisions: Dec. 12, 2004
CMV - 5/22/06
CMV - 6/2/06

All design and plans contained in these documents are the original work, owned and property of LifeStyle Custom Homes. Any reuse or reproduction of these documents in part or whole is strictly prohibited by law without prior written consent from LifeStyle Custom Homes. Notes and Dimensions are subject to change according to local building codes and site requirements.

Plan Number:
FA - 227

Sheet Number:
4 of 9