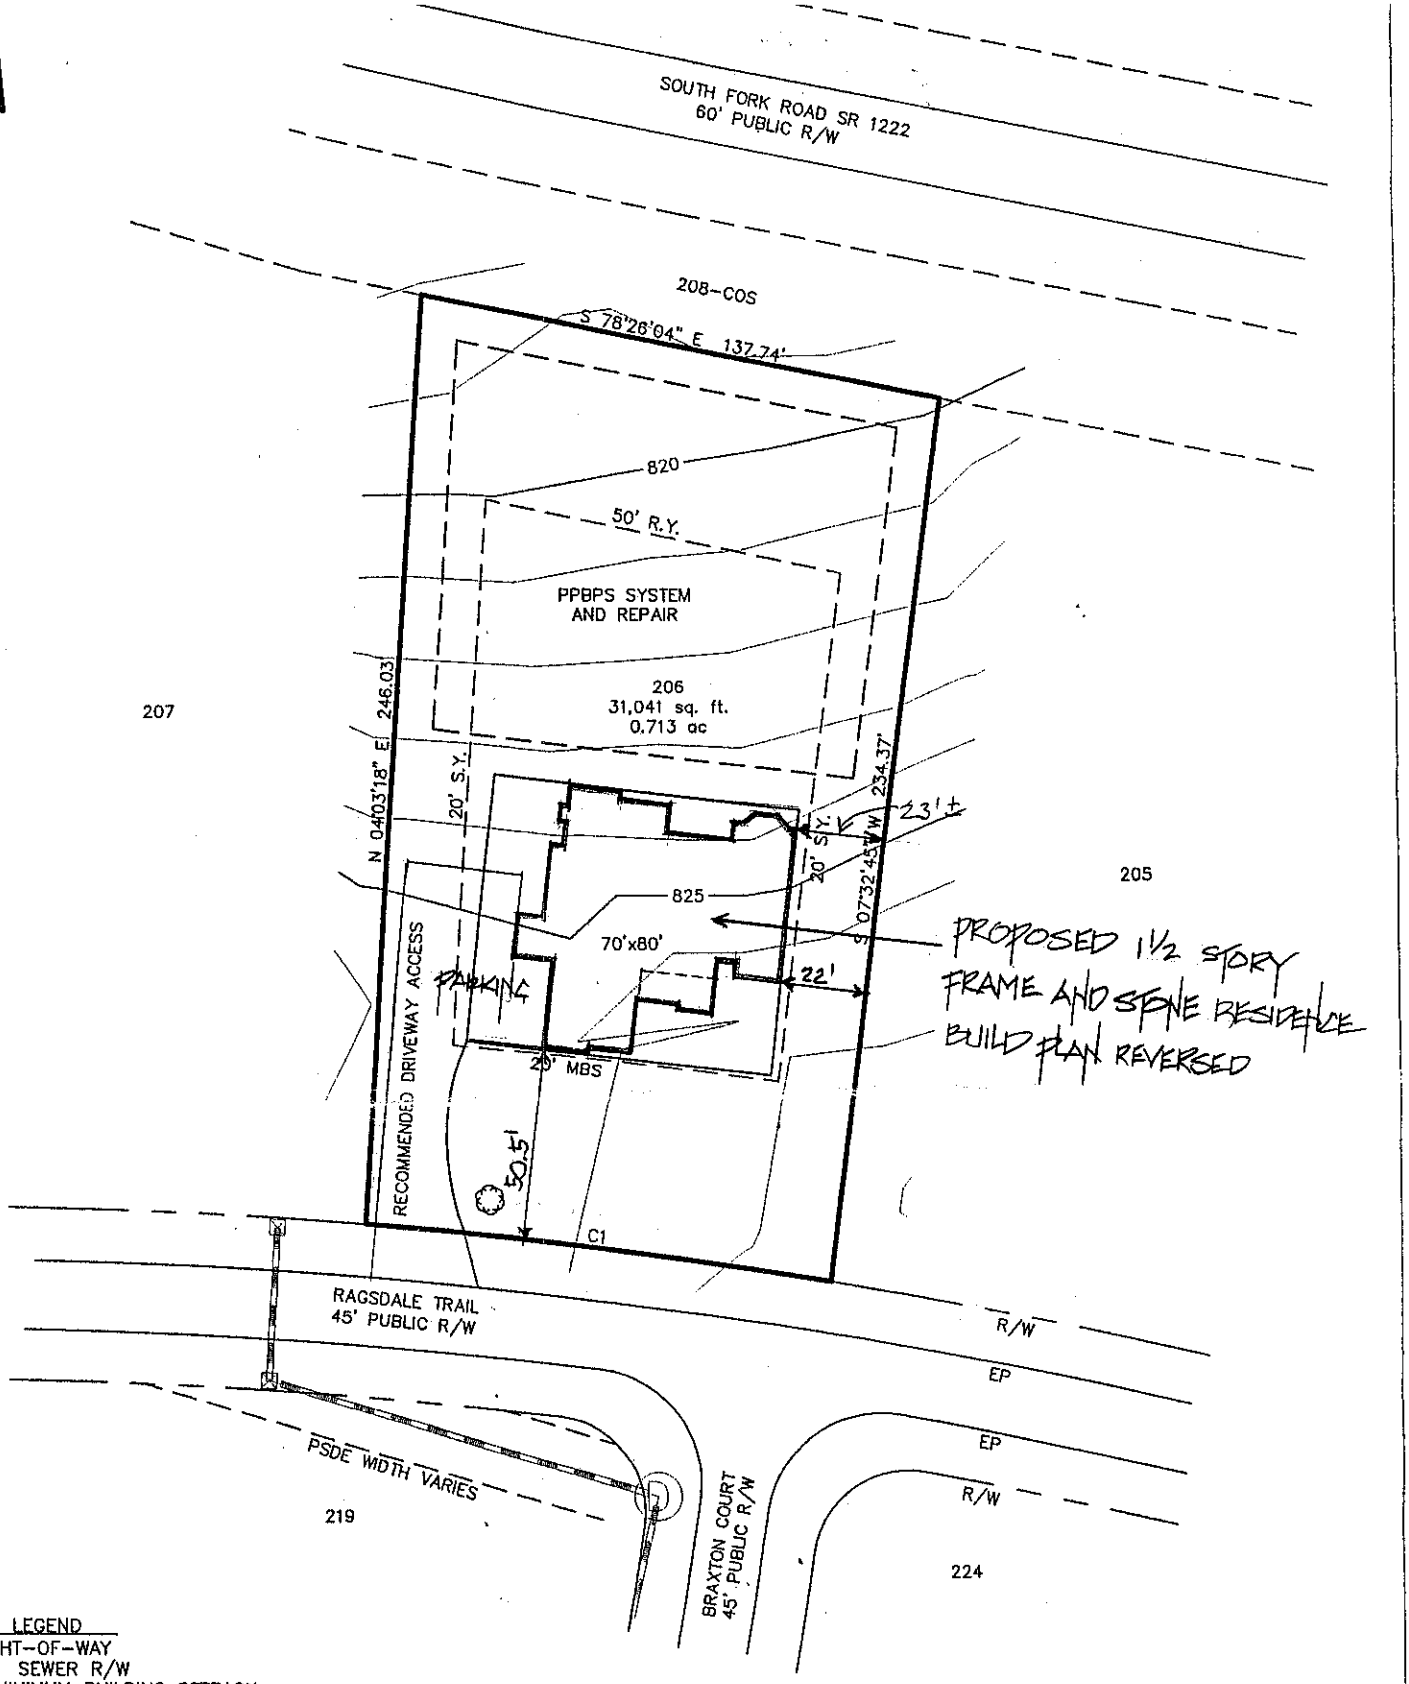


LEGEND

R/W=RIGHT-OF-WAY
SSRW = SEWER R/W
MBS = MINIMUM BUILDING SETBACK
S.Y. = SIDE YARD
R.Y. = REAR YARD
PDE = PUBLIC DRAINAGE EASEMENT
FPE = FLOOD PROTECTION ELEVATION
PSDE =PERMANENT STORM DRAINAGE EASEMENT
= RED MAPLE "AUTUMN FLAME"

STREET TREES TO BE PLANTED
OUTSIDE OF R/W

SITE PLAN

HOUSE ADDED 8-23-04

THE FARMS PHASE 2 LOT 206

RAGSDALE TRAIL

0.713 ACRE 31,041 (SF)

WOODED

1"=50'

07/15/03

FM2NR206

ESP ASSOCIATES, P.A.
engineering surveying•planning
10916 Southern Loop Boulevard
Pineville, N.C. (704) 583-4949

BAR SCALE 1"=50'

0 25 50 100