
CHECKED BY: VPA	AREA:
DATE: 9/24/03	
1ST. FLOOR HEATED	2108
2ND. FLOOR HEATED	1335
**TOTAL HEATED AREA	3443
GARAGE	778
***TOTAL AREA	4221
OPTIONS: BASEMENT	XXX
OPTIONS: BOX BAY	XXX
OPTIONS: 3 SIDED ANGLED BAY	XXX
OPTIONS: SUNROOM	XXX
OPEN AREA	147

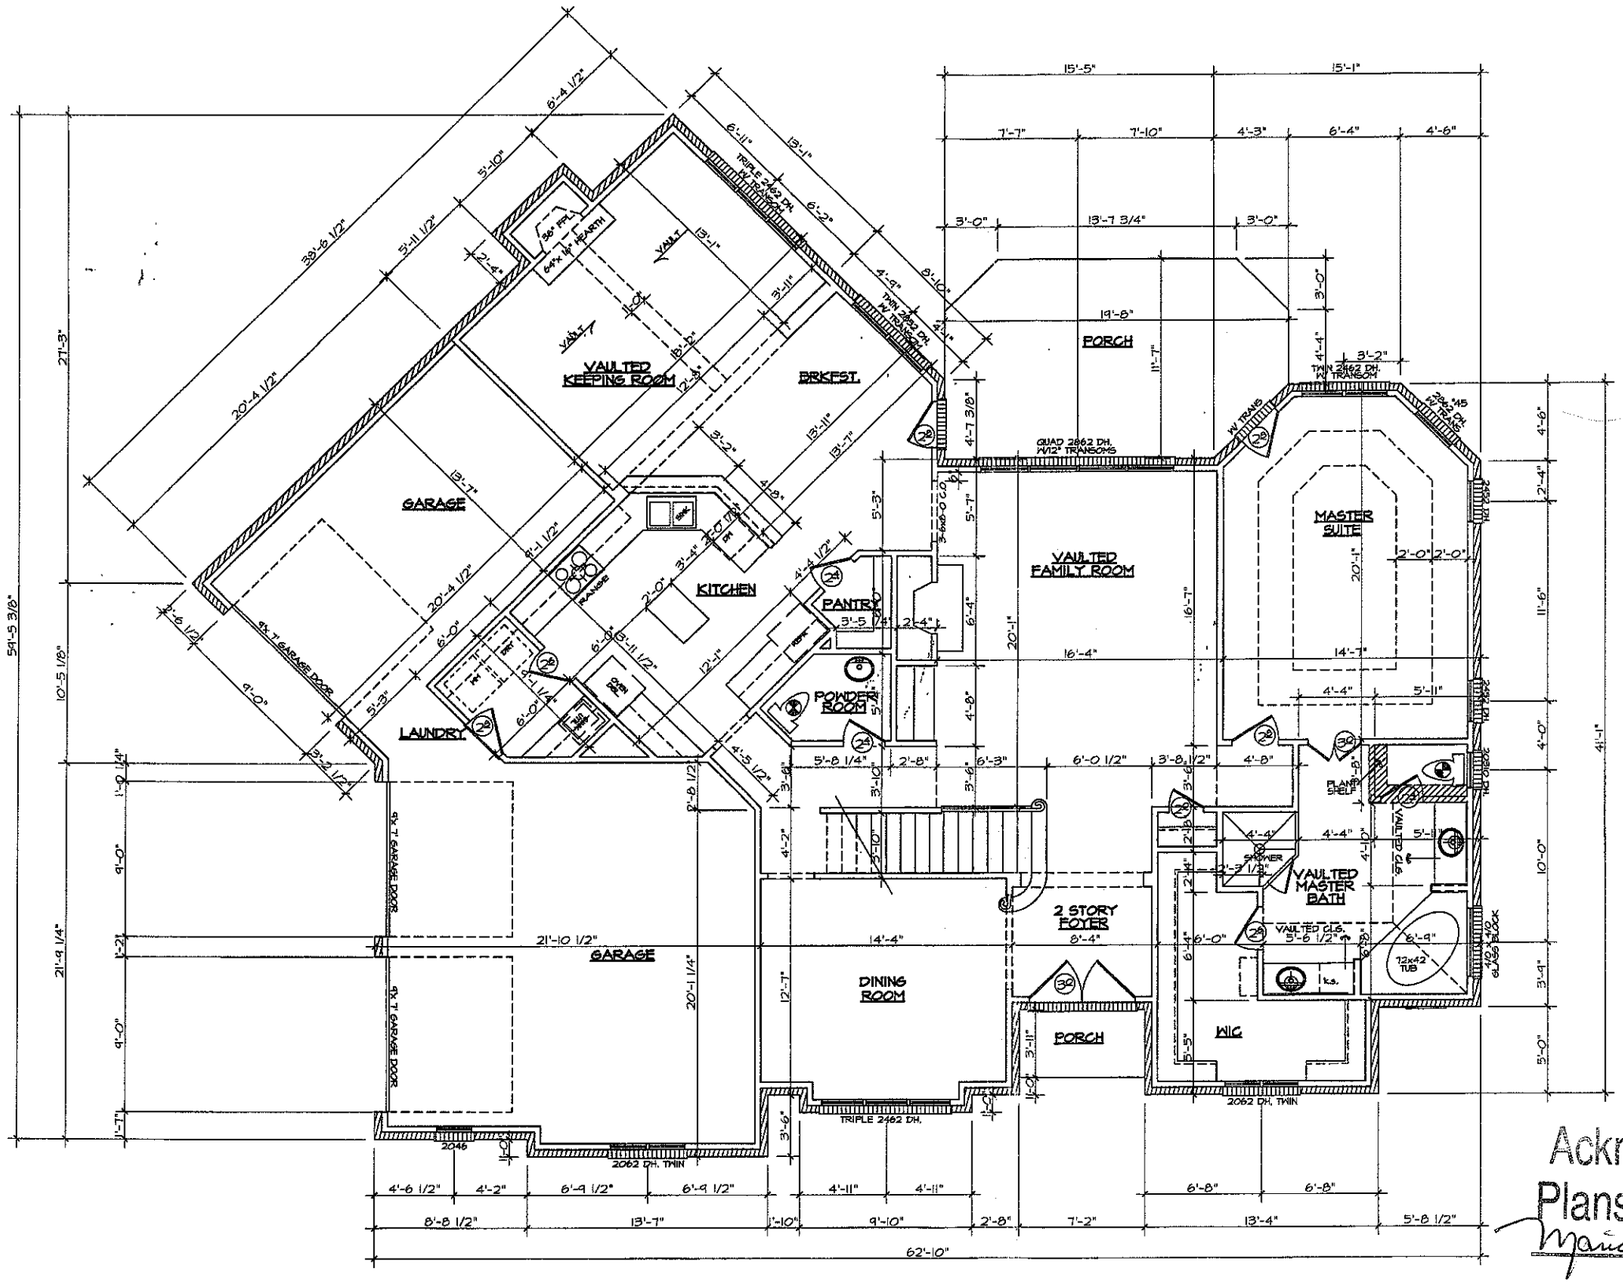

FIRST FLOOR PLAN

SCALE: 1/4" = 1'-0"

Acknowledgement Of Plans Submittal ONLY!

Maria Dobson Date 8/31/04


Date 8/3/04

WHITLEY & CO.
PHONE: 704-567-1700
HARRISBURG N.C. 28075

VPA DESIGN

PLAN NUMBER: FULL_BRICK FIRST_FLOOR_PLAN

Date:	4/7/04
Scale:	1/4"=1'
Drawn:	VPA
Checked:	***
Sheet:	2

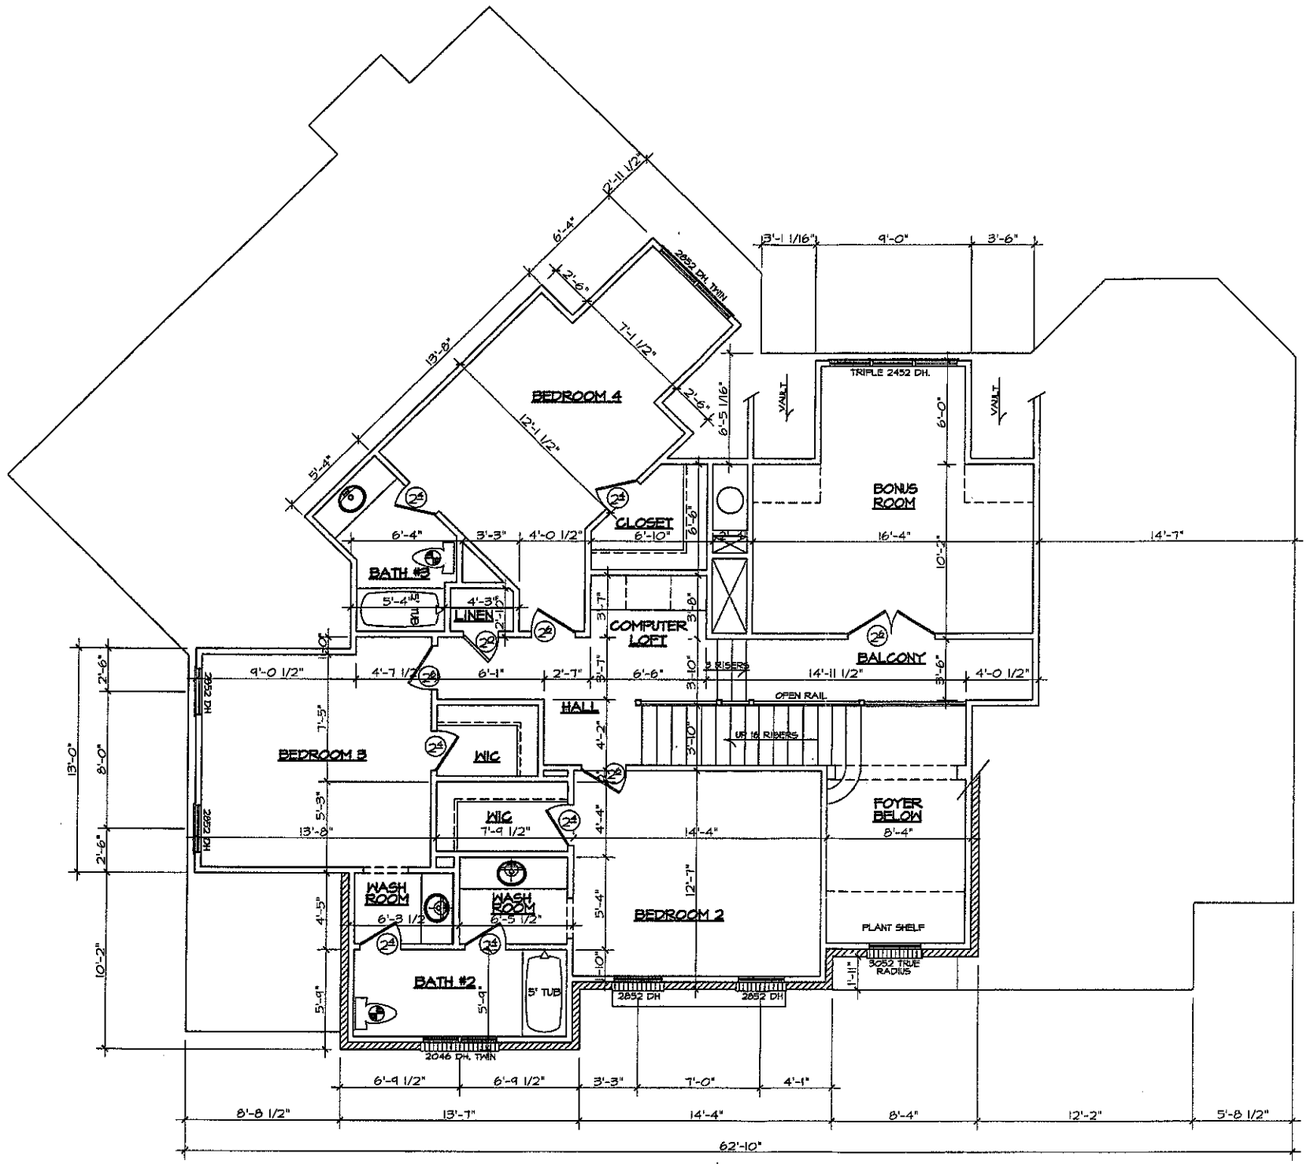

SECOND FLOOR PLAN

SCALE: 1/4" = 1'-0"

Acknowledgement Of
Plans Submittal ONLY!

Maria Dotson Date 8/31/04

Date 8/31/04

WHITLEY & CO.
PHONE: 704-567-1700
HARRISBURG N.C. 28075

VPA DESIGN

PLAN NUMBER : FULL BRICK SECOND_FLOOR_PLAN

Date:	7/15/03
Scale:	1/4"=1'
Drawn:	VPA
Checked:	***
Sheet:	3