



OPENING 21

SCALE: 1/4" = 1'-0"

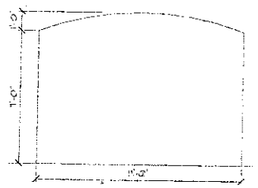

OPENING 22

SCALE: 1/4" = 1-0"

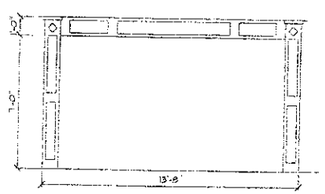

OPENING 23

SCALE: 1/4" = 1'-0"


GENERAL NOTES:

1. 9'-0" CEILING HEIGHT UNLESS SPECIFIED OTHERWISE. SEE PLAN FOR WINDOW HEIGHTS.
2. 2 x 10 FLOOR JOISTS OVER. SEE PLAN FOR SPACING.
3. REFER TO "STANDARD RESIDENTIAL NOTE SHEET" FOR OTHER INFORMATION PERTAINING TO THIS DRAWING.
4. THE GARAGE SHALL BE SEPARATED FROM THE RESIDENCE BY MEANS OF MINIMUM 1/2" GYPSUM BOARD APPLIED TO GARAGE SIDE.
5. 2 x 4 STUDS - 16" O.C. UNLESS NOTED OTHERWISE
6. ROOF SHEATHING: 7/16" OSB W/ 15# FELT
   WALL SHEATHING: 7/16" OSB
   FLOOR SHEATHING: 3/4" T & G PLYWOOD
   INTERIOR FINISH: 1/2" SHEETROCK UNLESS SPEC'D. OTHERWISE.
7. FOR NUMBER OF JACK STUDS REQUIRED AT ALL OPENINGS, SEE PAGE D-3 FOR JACK STUD TABLE.

Acknowledgement Of Plans Submittal ONLY!

Date 10/14/03

Date 10/14/03

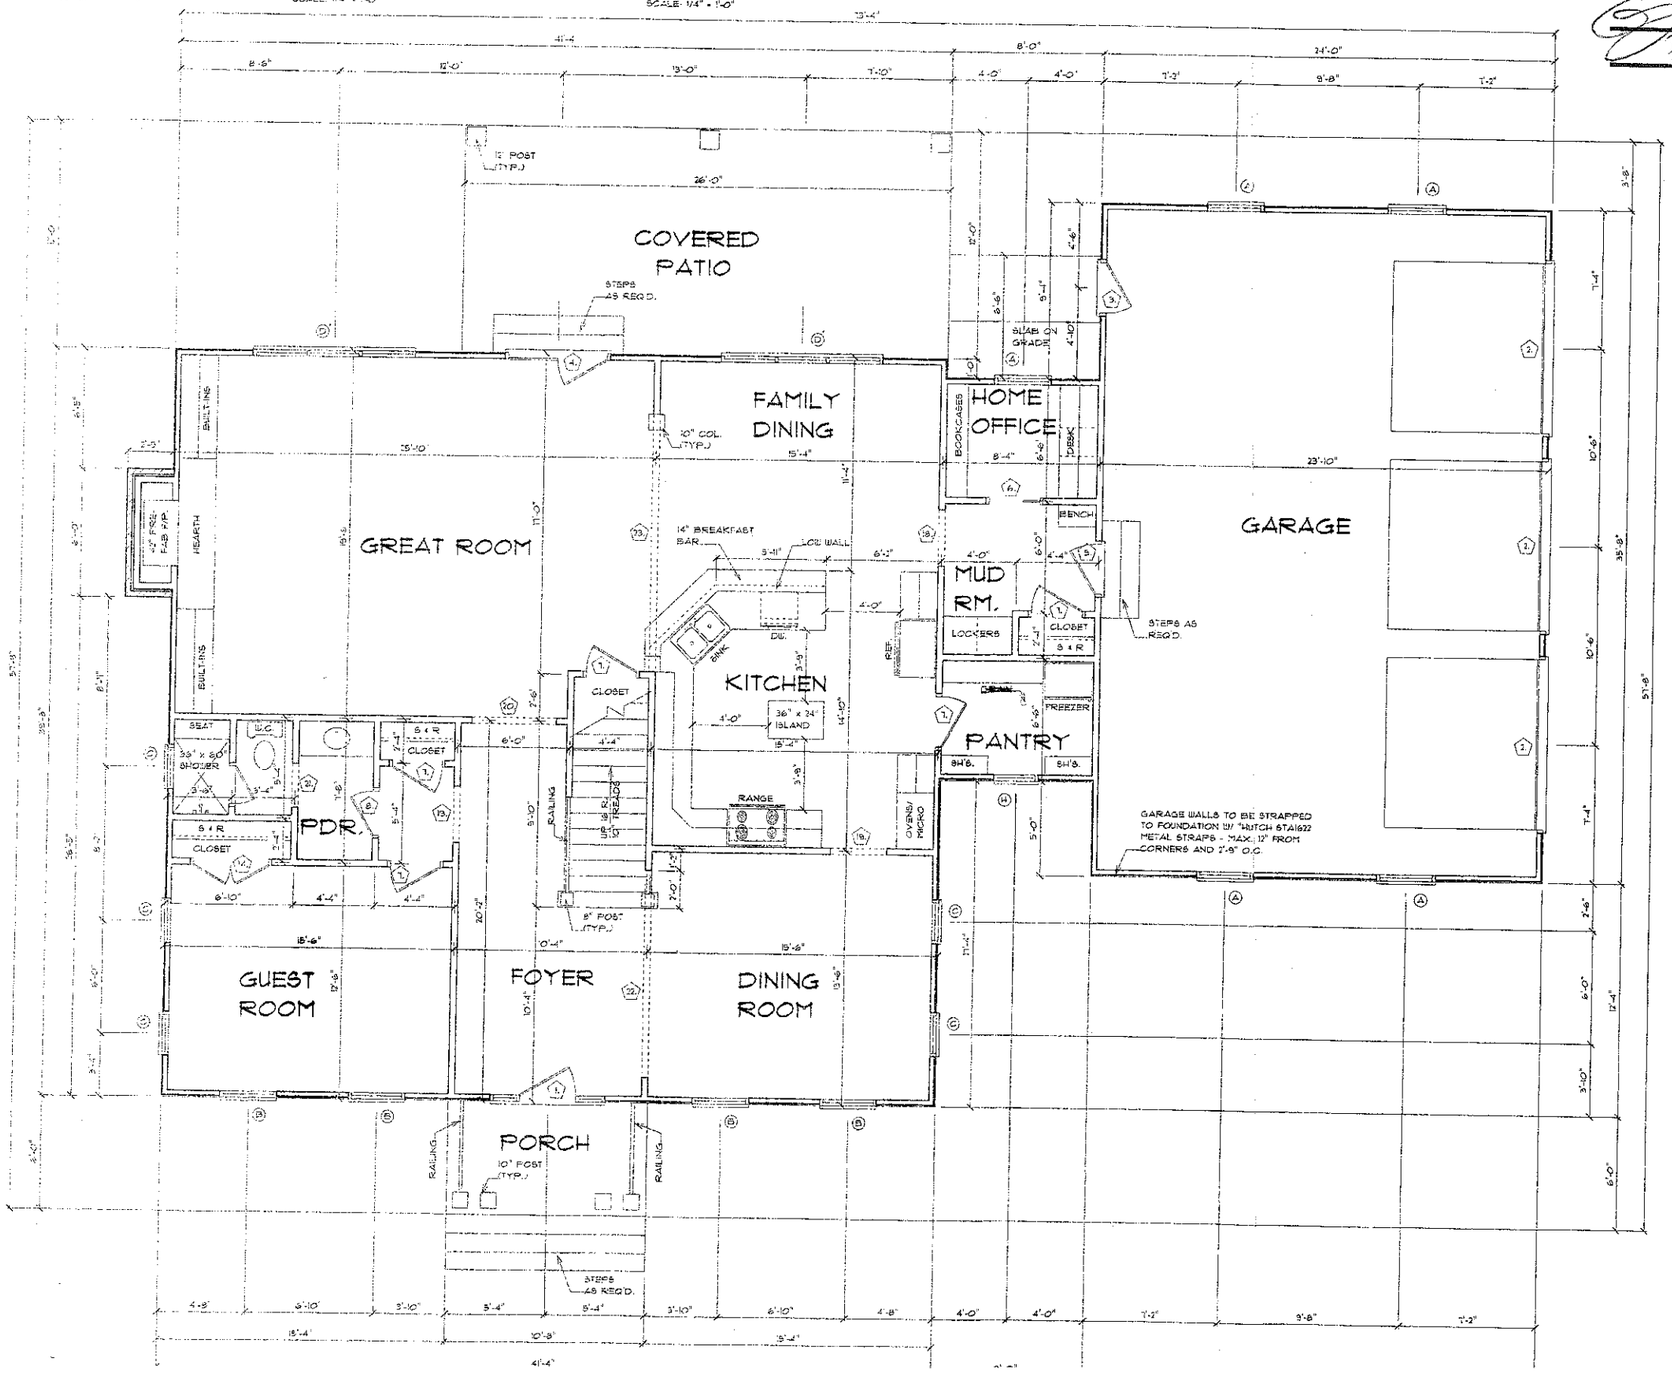

DOOR SCHEDULE			WINDOW SCHEDULE		
	SIZE	DESCRIPTION		SIZE	DESCRIPTION
1	1-3/3-0/1-3 x 6-8	EXTERIOR DOOR W/ GLASS PANEL, MAHOGONY SLAB, BRONZE SILL, 1-0 TRANSOM ABOVE	A	2-8 x 5-2	SINGLE DOUBLE HUNG WINDOW
2	9-0 x 8-0	5 SECTION 4 PANEL OVERHEAD GARAGE DOOR	B	2-8 x 6-2	SINGLE DOUBLE HUNG WINDOW
3	2-8 x 6-8	EXTERIOR 9-LITE 2 PANEL METAL DOOR	C	2-0 x 2-0	SINGLE FIXED CUSTOM RECTANGLE (SEE SIDE ELEVATION, SHEET 1 & 2)
4	5-4 x 6-8	EXTERIOR DOUBLE FRENCH DOORS W/ 1-0 TRANSOM AND BRONZE SILL	D	2-8 x 5-6 TRIPLE	TRIPLE DOUBLE HUNG WINDOW W/ TRANSOMS ABOVE
5	2-8 x 8-0	SOLID WOOD 20 MINUTE FIRE RATED DOOR	E	2-4 x 4-6	SINGLE DOUBLE HUNG WINDOW
6	2-6 x 8-0	INTERIOR POCKET DOOR	F	2-8 x 4-6 TRIPLE	TRIPLE DOUBLE HUNG WINDOW
7	2-8 x 8-0	INTERIOR DOOR	G	3-0 x 3-0	SEG-TOP PICTURE WINDOW FIXED TEMPERED GLASS
8	2-4 x 8-0	INTERIOR DOOR	H	2-0 x 2-0	SINGLE FIXED ANGLED RECTANGLE (SEE FRONT ELEVATION, SHEET 1)
9	2-8 x 6-8	INTERIOR DOOR W/ 1-0 TRANSOM ABOVE			
10	2-4 x 6-8	INTERIOR DOOR W/ 1-0 TRANSOM ABOVE	* DENOTES TEMPERED GLASS		
11	2-4 x 6-8	INTERIOR DOOR			
12	2-0 x 6-8	INTERIOR DOOR			
13	1-8 x 6-8	INTERIOR DOOR			
14	(2) 2-0 x 8-0	INTERIOR BI-HINGED DOOR			
15	(2) 2-0 x 6-8	INTERIOR BI-HINGED DOOR			
16	(2) 2-0 x 6-8	INTERIOR BI-HINGED DOOR W/ 1-0 TRANSOM ABOVE			
17	(2) 2-6 x 6-8	INTERIOR BI-HINGED DOOR W/ 1-0 TRANSOM ABOVE			
18	3-0 x 8-0	INTERIOR CASED OPENING			
19	3-0 x 8-0	INTERIOR CASED OPENING W/ 1-0 TRANSOM ABOVE			
20	4-6 x 8-0	INTERIOR CASED OPENING W/ 1-0 TRANSOM ABOVE			
21	2-4 x 8-0	INTERIOR ARCHED OPENING			
22	11-0 x 8-0	INTERIOR ARCHED OPENING			
23	13-8 x 8-0	INTERIOR FLAT OPENING			

AREA: FRAME CASED
1,817 SQ. FT. HEATED MAIN LEVEL
1,599 SQ. FT. HEATED UPPER LEVEL
3,416 SQ. FT. HEATED TOTAL
849 SQ. FT. GARAGE & STORAGE
64 SQ. FT. FRONT PORCH
312 SQ. FT. COVERED PATIO

A|I|B|D member a American Insti... Building De...


LOT 9 THE FARMS

Arcadia HOMES
P.O. BOX 41941

HOUSE PLAN SERVICE
ESTABLISHED 1986
"A RESIDENTIAL DESIGN FIRM"
FROM HAMMERSMITH, LONDON
MICHAEL CHITWOOD, DESIGNER
www.houseplanservice.com

GENERAL NOTES:

1. 9'-0" CEILING HEIGHT UNLESS SPECIFIED OTHERWISE. SEE PLAN FOR WINDOW HEIGHTS.
2. 2 x 8 CEILING JOISTS OVER. SEE PLAN FOR SPACING.
3. REFER TO "STANDARD RESIDENTIAL NOTE SHEET" FOR OTHER INFORMATION PERTAINING TO THIS DRAWING.
4. 2 x 4 STUDS - 16" O.C. UNLESS NOTED OTHERWISE
5. ROOF SHEATHING - 7/16" OSB W/ 15# FELT
   WALL SHEATHING: 7/16" OSB
   FLOOR SHEATHING: 3/4" T & G PLYWOOD
   INTERIOR FINISH: 1/2" SHEETROCK UNLESS SPEC'D. OTHERWISE.
6. BUILDER TO LOCATE ATTIC ACCESS ON SITE. (MINIMUM 22" x 30" OPENING)
7. FOR NUMBER OF JACK STUDS REQUIRED AT ALL OPENINGS, SEE PAGE D-3 FOR JACK STUD TABLE.

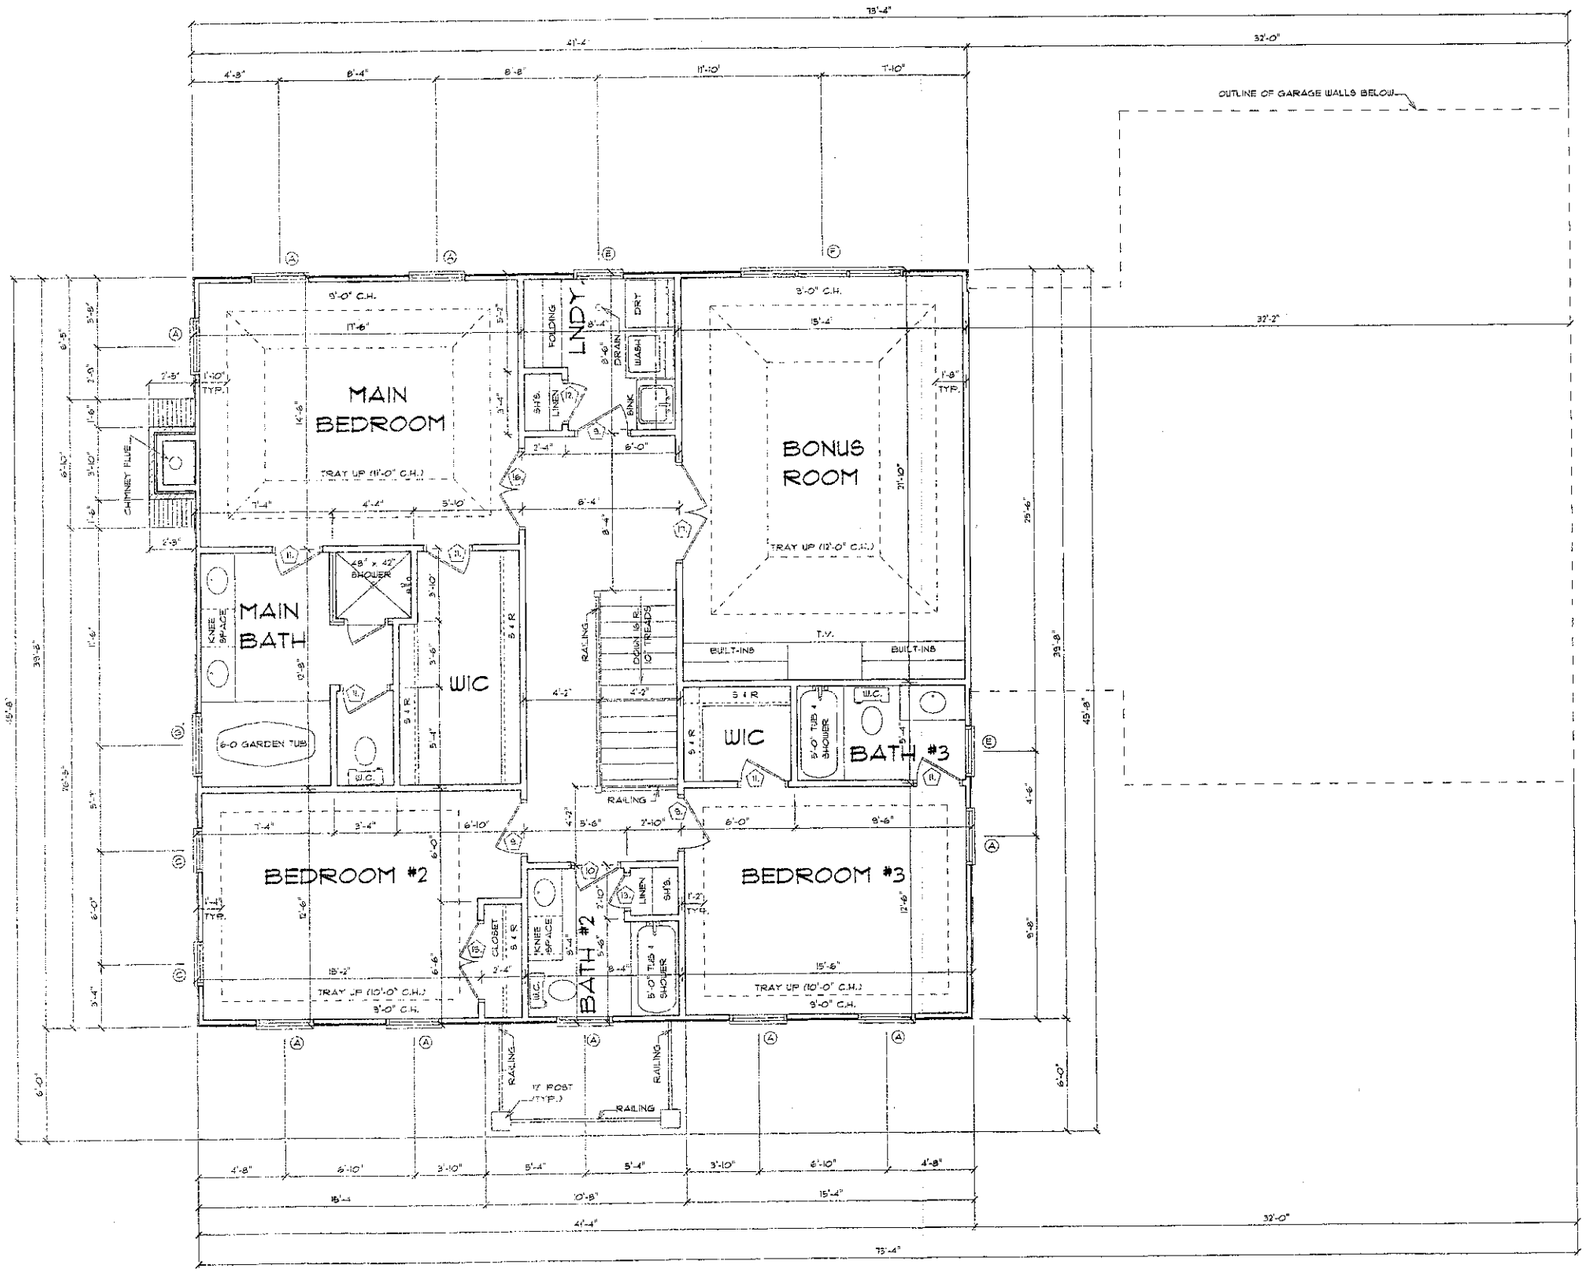

UPPER LEVEL

SCALE: 1/4" = 1'-0"

AIBD member of American Institute of Building Design

LOT 9
THE FARMS

Arcadia HOMES
P.O. BOX 471941
CHARLOTTE, NORTH CAROLINA 28241

HOUSE PLAN SERVICE
"A RESIDENTIAL DESIGN FIRM"
ESTABLISHED 1986
2909 HAMPSHIRE COURT
MICHAEL CHITWOOD, DESIGNER
www.houseplanservice.com

DATE: SEPT. 200