
CHECKED BY: VPA	AREA:
DATE: 9/24/03	
1ST. FLOOR HEATED	2066
2ND. FLOOR HEATED	1346
**TOTAL HEATED AREA	3412
GARAGE	751
***TOTAL AREA	4163
BASEMENT	XXX
BOX BAY	XXX
3 SIDED ANGLED BAY	XXX
SUNROOM	XXX
OPEN AREA	147

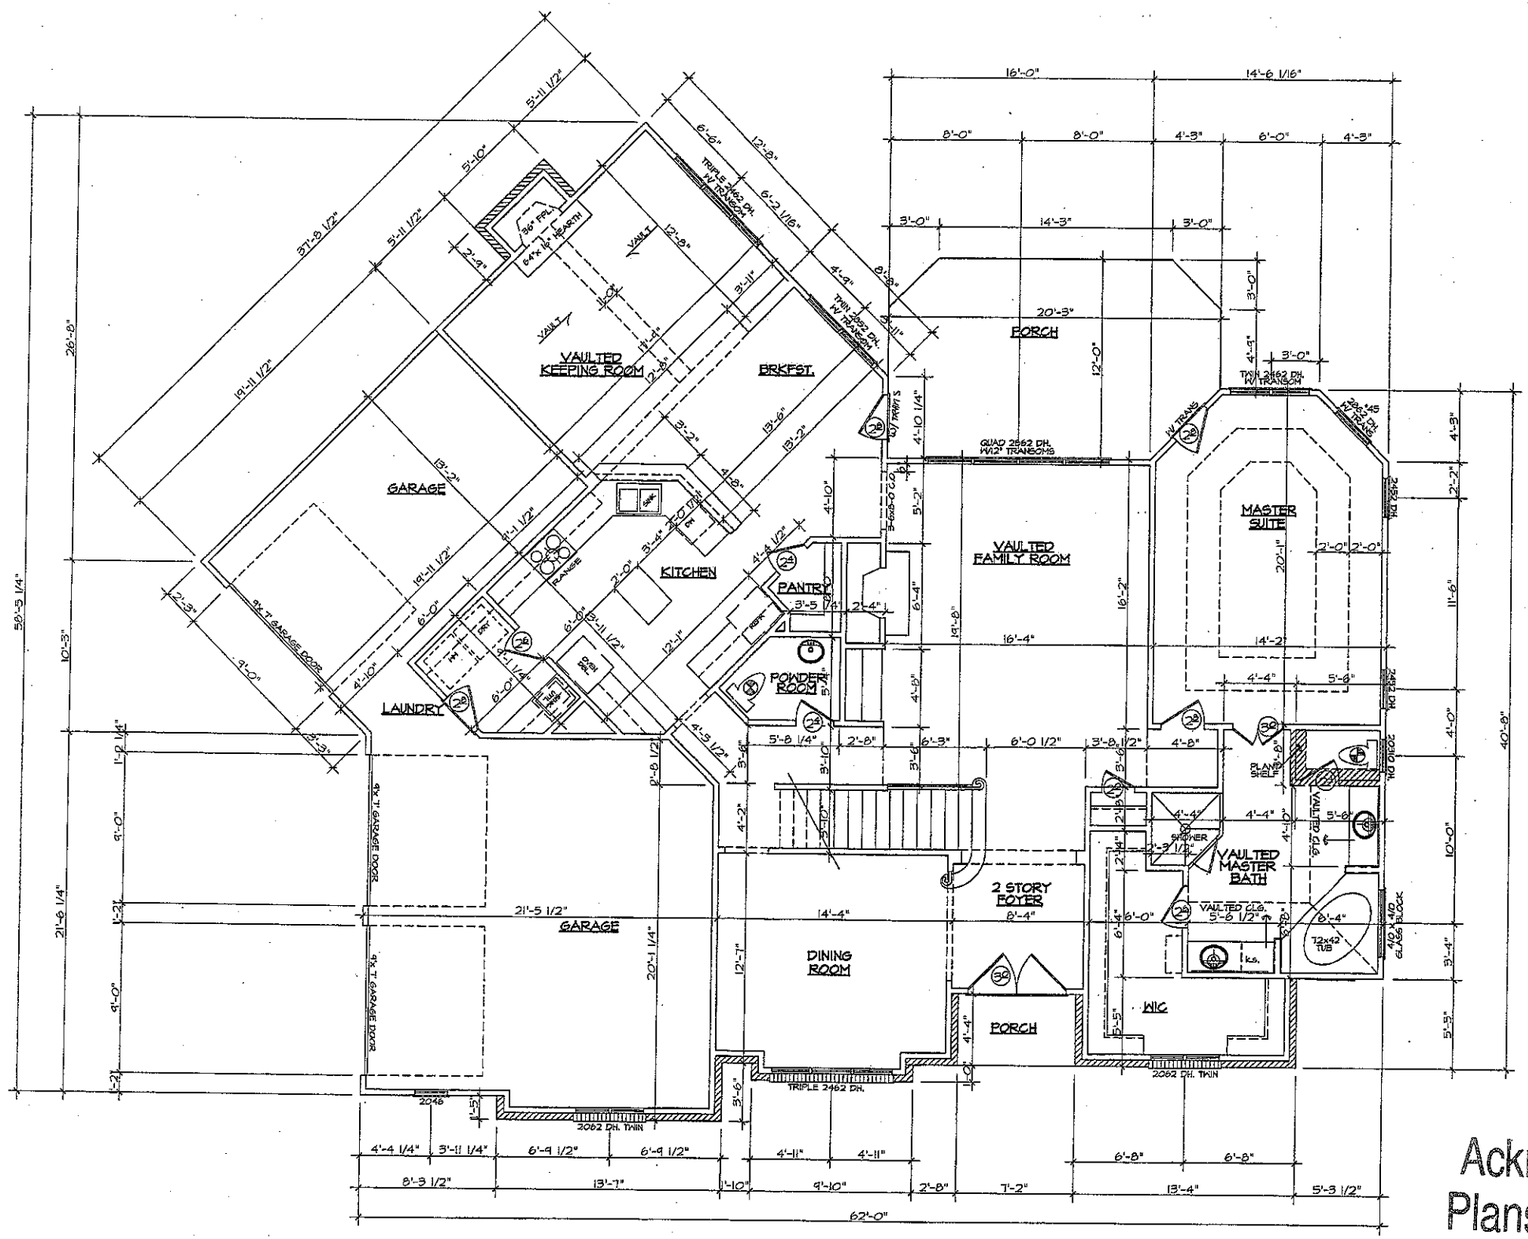

FIRST FLOOR PLAN

SCALE: 1/4" = 1'-0"

Acknowledgement Of Plans Submittal ONLY!

Date 9/22/04

Date 4/12/04

WHITLEY & CO.
PHONE: 704-567-1700
HARRISBURG, N. CAROLINA

VPA DESIGN


PLAN NUMBER : NORTHVIEW HARBOUR FIRST FLOOR PLAN

Date:	7/15/03
Scale:	1/4"
Drawn:	VP
Checked:	
Sheet:	2

Acknowledgement Of
Plans Submittal ONLY!

Date 4/22/94

Date 4/22/94

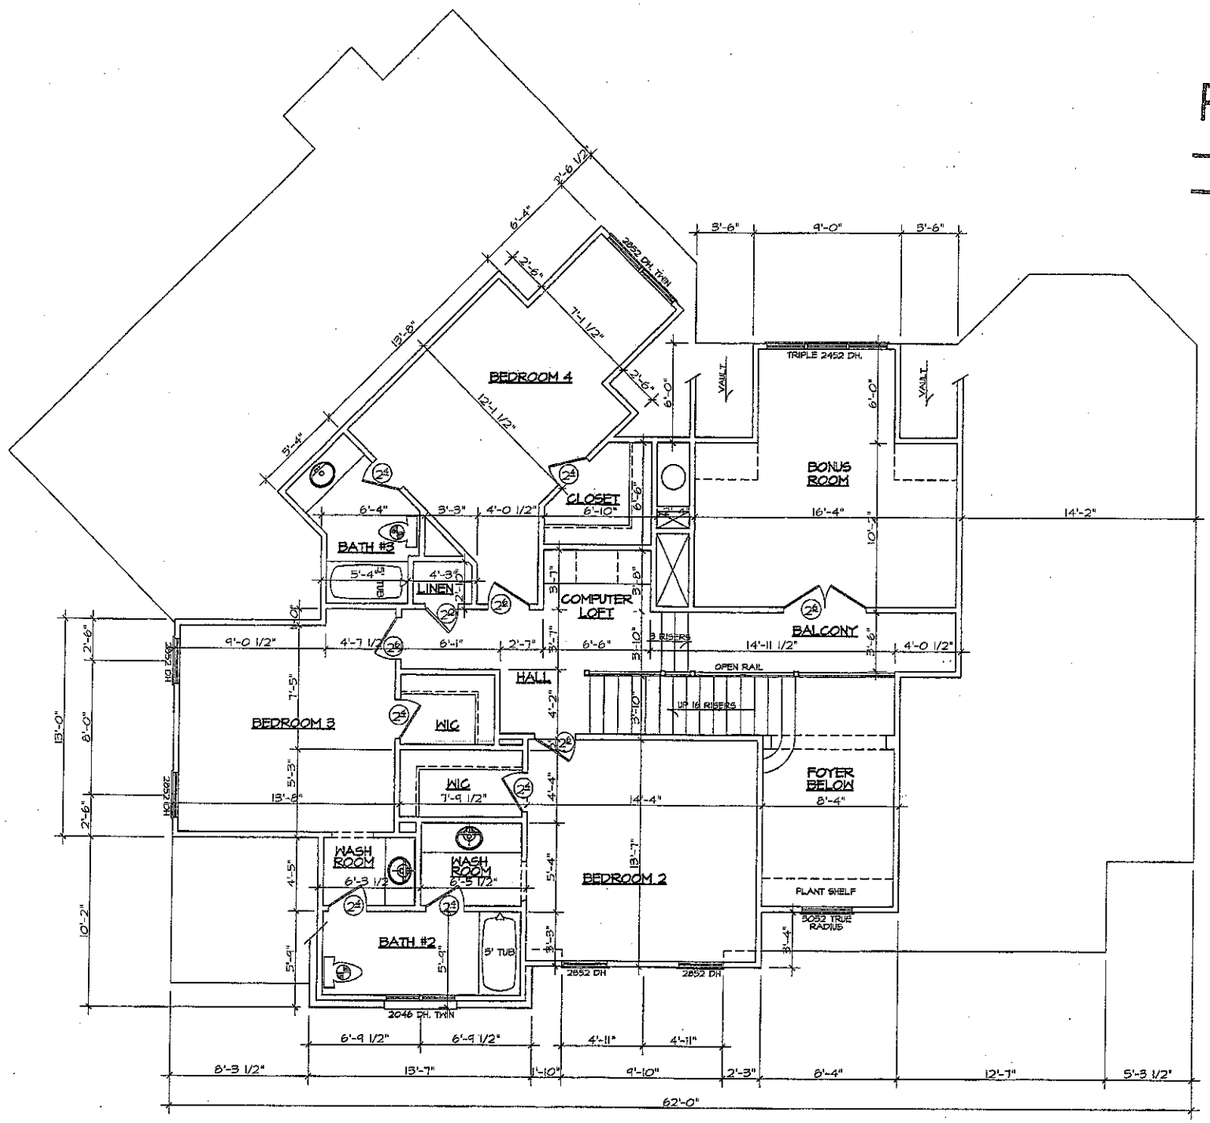

SECOND FLOOR PLAN

SCALE: 1/4" = 1'-0"

WHITLEY & CO.
PHONE: 704-587-1700
HARRISBURG, N.C. 28075

VPA DESIGN

PLAN NUMBER : NORTHVIEW_HARBOUR

Date:	7/15/0
Scale:	1/4
Drawn:	VF
Checked:	**
Sheet:	3