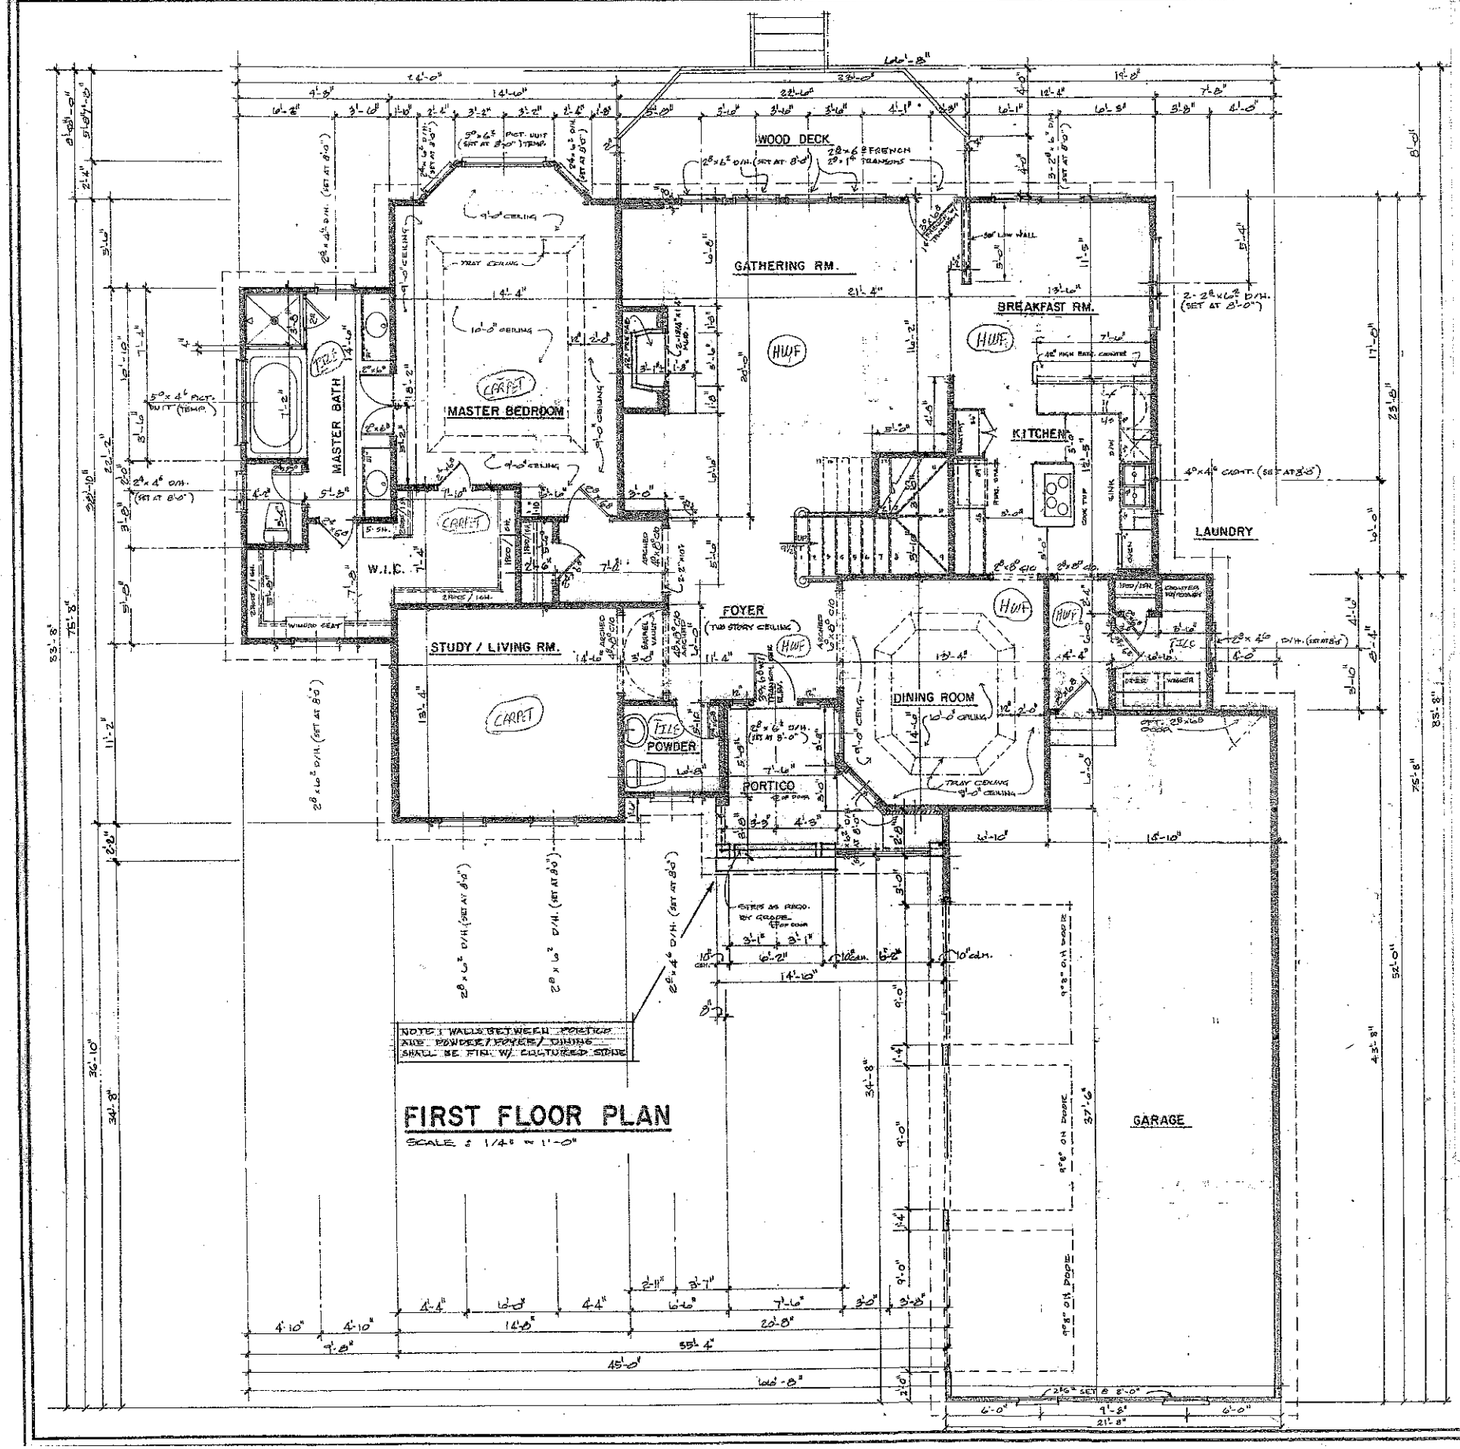


FIRST FLOOR PLAN

SCALE: 1/4" = 1'-0"

Acknowledgement Of Plans Submittal ONLY!

R.S. Date 2/15/05

Date 2/15/05

3.75

SQUARE FOOTAGE	
BASEMENT	NONE
FIRST FLOOR	2039
SECOND FLOOR	1159
TOTAL HEATED	3198 X
GARAGE	902 X
STORAGE	200
COVERED PORTICO	108 X
PORCH	33 A
TOTAL UNDER ROOF	4436
VAULTED	173

QUEENSGATE D-3198

Living Concepts

JOB NO. | DRAWN BY: | CHECKED BY:


D.D.

REVISIONS:

DATE:


SHEET NO. 2 OF

Copyright 1996 Building Graphics Inc. Used by Permission by Living Concepts

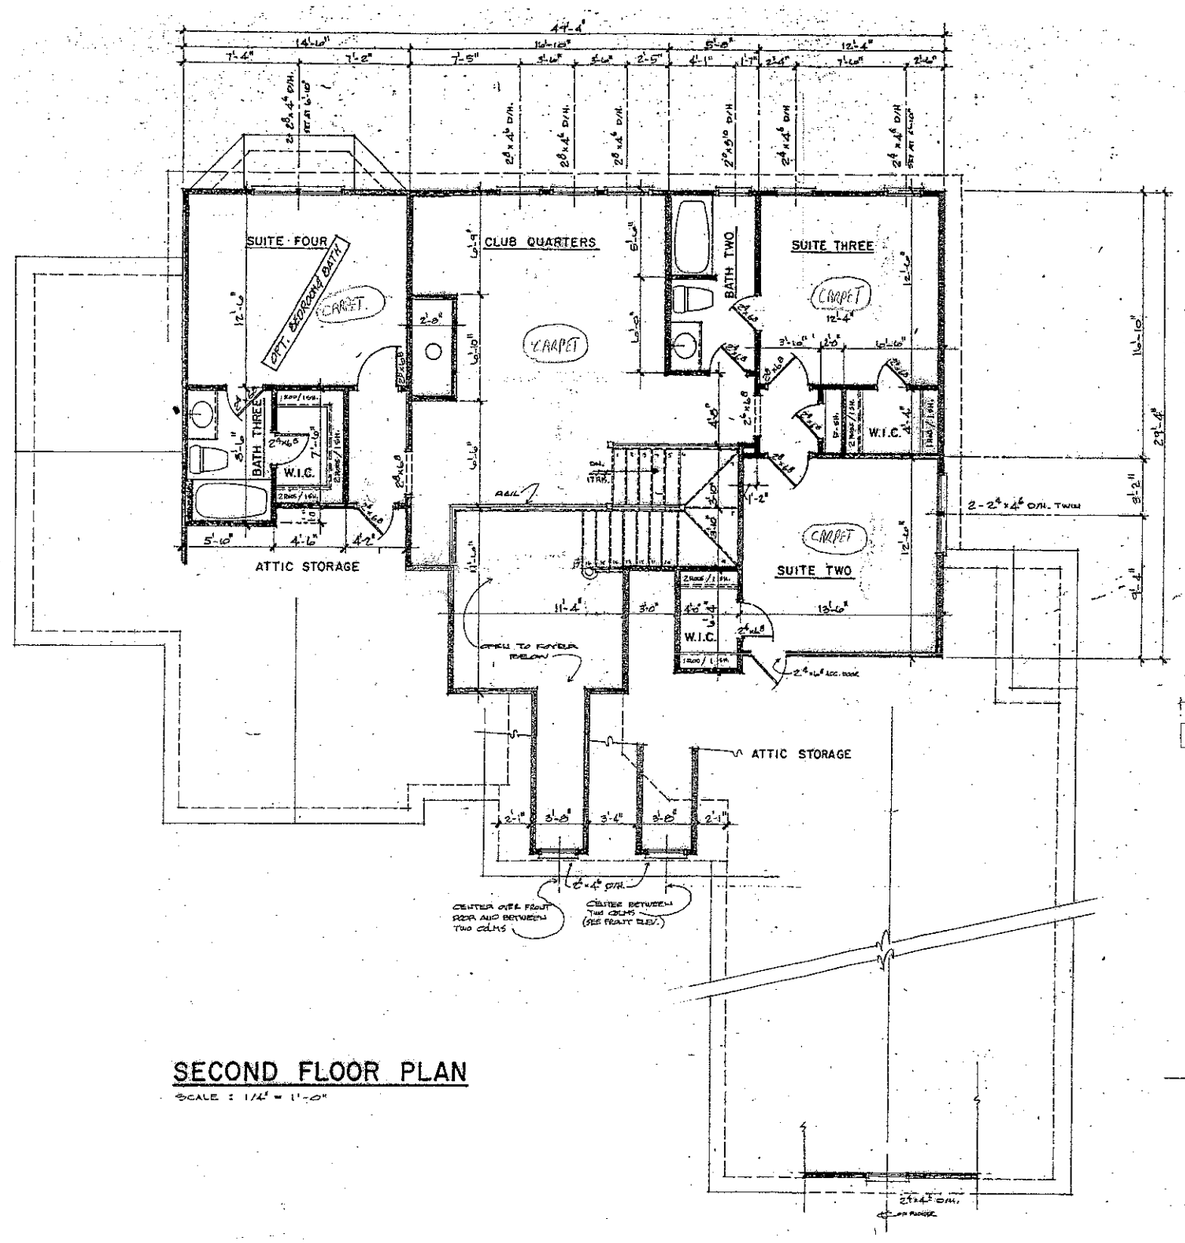

SECOND FLOOR PLAN

SCALE : 1/4" = 1'-0"

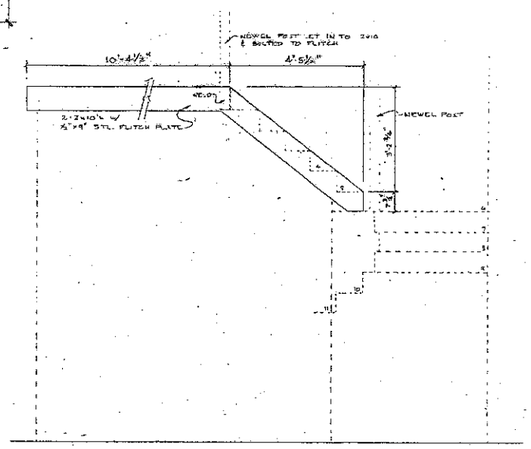

BENT FLITCH DETAIL

½" = 1'-0"

NOTICE:
LIVING CONCEPTS HOME PLANNING HAS TAKEN GREAT CARE IN THE PREPARATION OF THESE PLANS. HOWEVER, SINCE CODES ARE SUBJECT TO CHANGE AND INTERPRETATIONS VARY, WE DO NOT GUARANTEE COMPLIANCE WITH ANY SPECIFIC CODES OR ORDINANCES. PURCHASER OR BUILDER IS SOLELY RESPONSIBLE FOR VERIFYING COMPLIANCE WITH LOCAL BUILDING CODES AND ORDINANCES AND FOR ANY MODIFICATIONS TO THE PLANS THAT MAY NEED TO BE MADE IN ORDER TO COMPLY. BUILDER IS ALSO RESPONSIBLE FOR VERIFYING SITE AND SOIL CONDITIONS AS WELL AS ALL DIMENSIONS AND SQUARE FOOTAGE CALCULATIONS BEFORE BEGINNING CONSTRUCTION. THESE PLANS SHOULD BE REVIEWED BY A LOCAL ARCHITECT OR ENGINEER TO VERIFY ADAPTATION TO SITE AND LOCAL STRUCTURAL DESIGN REQUIREMENTS. LIVING CONCEPTS HOME PLANNING MAY NOT BE HELD RESPONSIBLE AND ASSUMES NO LIABILITY FOR ANY HOME CONSTRUCTED FROM THESE PLANS.

THIS PLAN IS THE PROPERTY OF LIVING CONCEPTS HOME PLANNING AND MAY NOT BE USED OR REPRODUCED WITHOUT THEIR WRITTEN PERMISSION.

Copyright 1996 Building Graphics Inc., Used by Permission by Living Concepts

QUEENSGATE D-3198

Living Concepts

DRAWING NO. | JOB NO. | DRAWN BY | CHECKED BY

D.O.

REVISIONS:

DATE :

SHEET NO. 3 OF