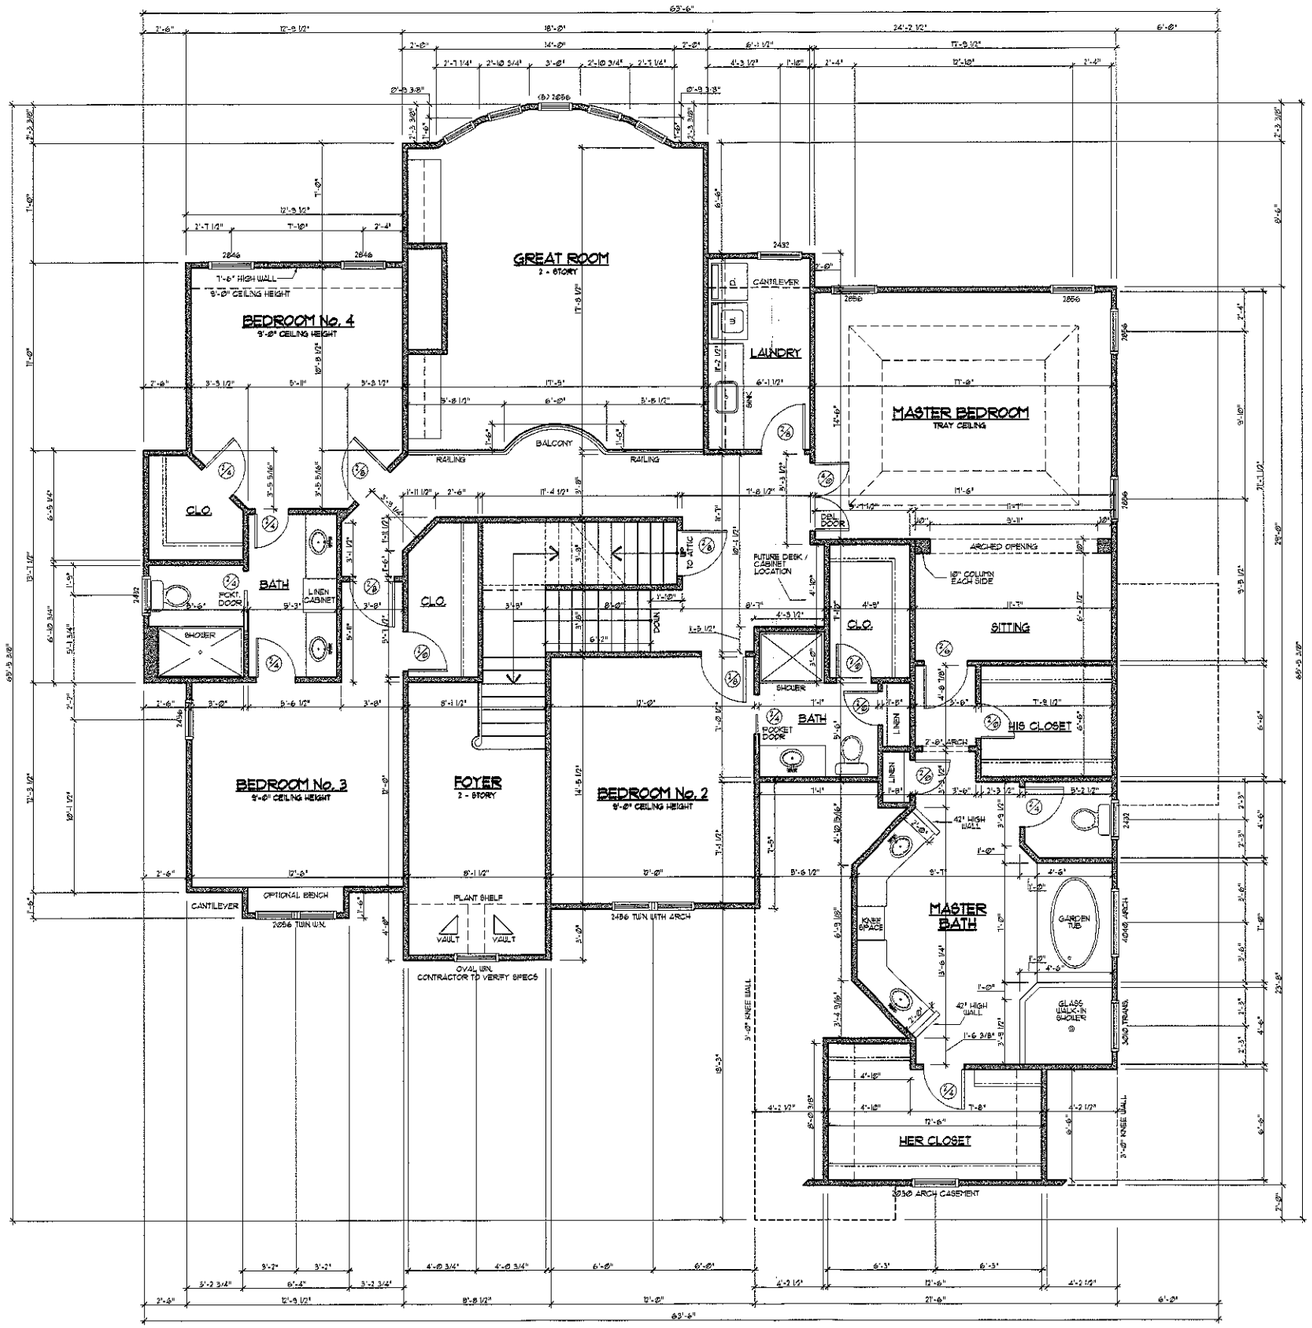


SECOND FLOOR PLAN 1843 Sq. Ft.
SCALE: 1/4" = 1'-0"

SQUARE FOOTAGE CALCULATIONS	
FIRST FLOOR	1974 Sq. Ft.
SECOND FLOOR	1843 Sq. Ft.
TOTAL HEATED	3767 Sq. Ft.
GARAGE	735 Sq. Ft.
PATIO	Appx 302 Sq. Ft.

NOTE: CONTRACTOR TO VERIFY ALL WINDOW SIZES BEFORE CONST. BEGINS

L·I·F·E·S·T·Y·L·E
CUSTOM HOMES
Stan Hines
65 McCurdy St.
Concord, NC 28027
Phone: 704-795-1733
Fax: 704-721-3626


LifeStyle Custom Homes

Date: March 17, 2004
Drawn By: Travis Hartsell
Checked By:
Revisions: April 8, 2004

All design and plans contained in these documents are the original work, owned and property of LifeStyle Custom Homes. Any reuse or reproduction of these documents in part or whole is strictly prohibited by law without prior written consent from LifeStyle Custom Homes. Notes and Dimensions are subject to change according to local building codes and the requirements

Plan Number:
FA 7

Sheet Number:
5 of 6

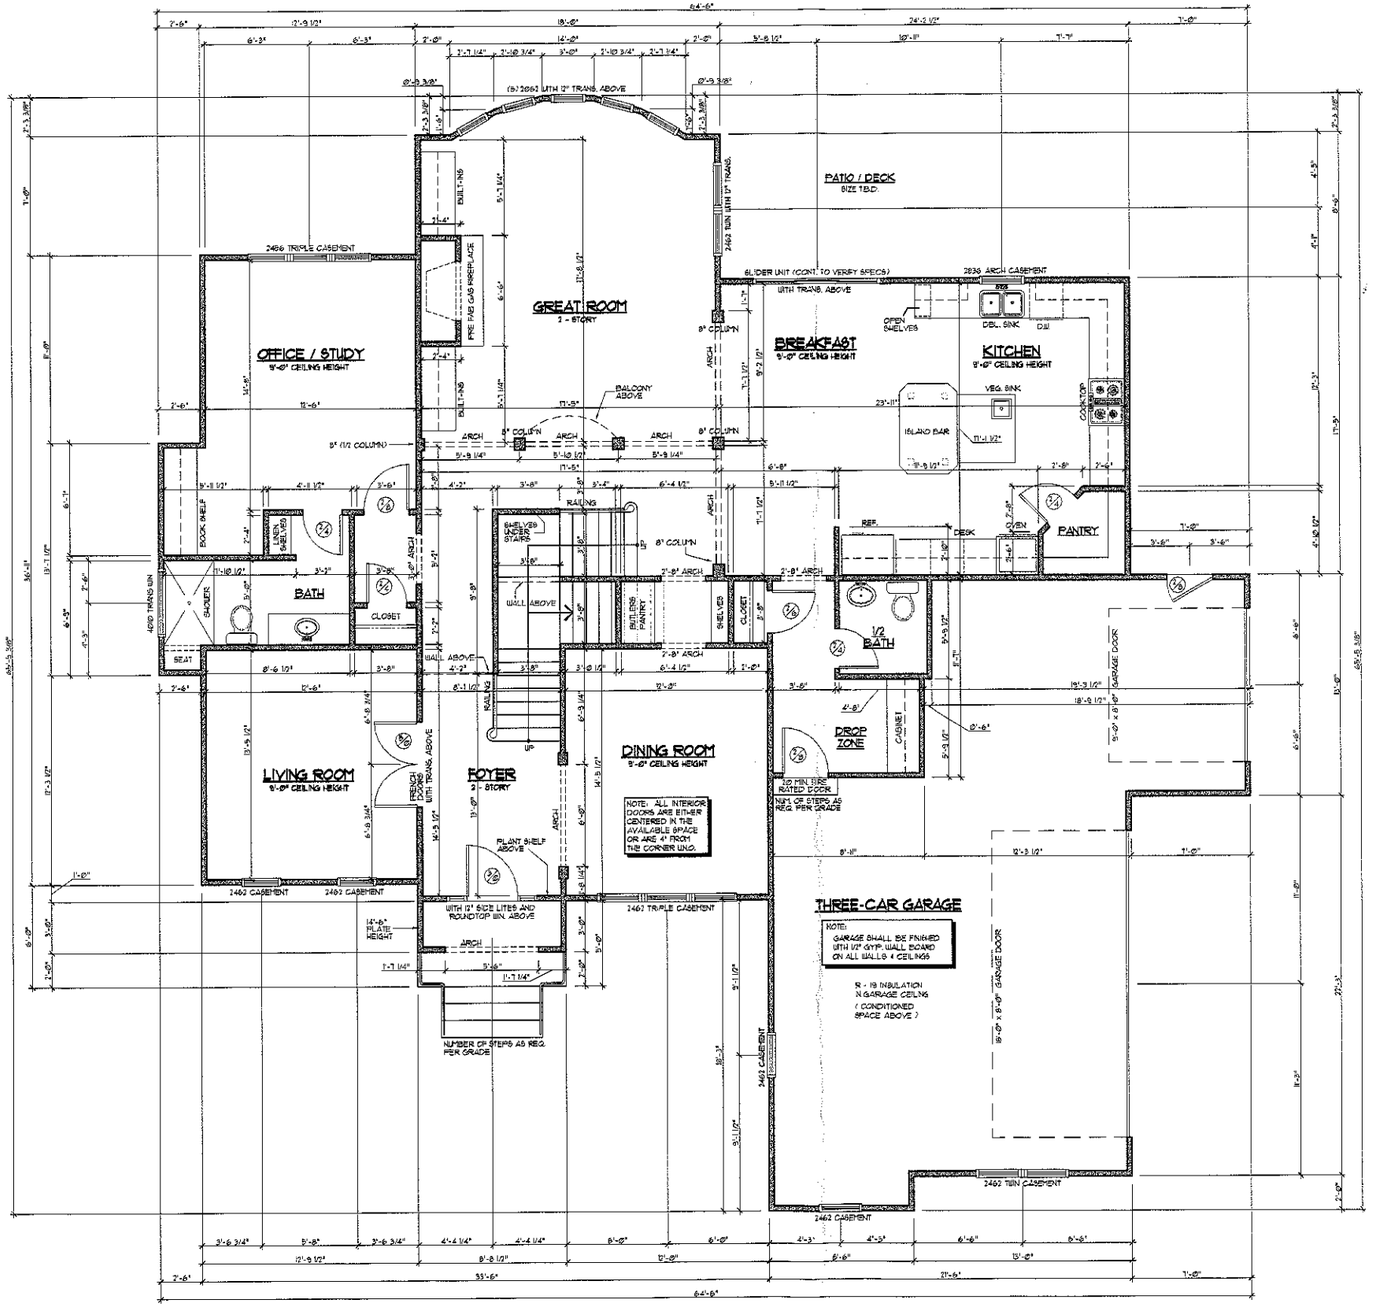

FIRST FLOOR PLAN 1,924 Sq. Ft.

SCALE: 1/4" = 1'-0"

REVERSED PLAN
(GARAGE LEFT)

SQUARE FOOTAGE CALCULATIONS	
FIRST FLOOR	1924 Sq. Ft.
SECOND FLOOR	1843 Sq. Ft.
TOTAL HEATED	3767 Sq. Ft.
GARAGE	736 Sq. Ft.
PATIO	Approx. 3800 Sq. Ft.

NOTE: CONTRACTOR TO VERIFY ALL WINDOW SIZES BEFORE CONST. BEGINS

L·I·F·E·S·T·Y·L·E
CUSTOM HOMES
Stan Hines
63 McCurdy St.
Concord, NC 28027
Phone: 704-795-1733
Fax: 704-721-3626

LifeStyle Custom Homes

Date: March 17, 2004

Drawn By: Travis Hartsell

Checked By:

Revisions: March 30, 2004

All design and plans contained in these documents are the original work, owned and property of LifeStyle Custom Homes. Any reuse or reproduction of these documents in part or whole is strictly prohibited by law without prior written consent of the LifeStyle Custom Homes. Notes and Dimensions are subject to change according to local building codes and the inspectors.

Plan Number:

FA 7

Sheet Number:

4 of 6