

SQUARE FOOTAGE	
FIRST FLOOR HEATED	1940 SQ. FT.
SECOND FLOOR HEATED	1361 SQ. FT.
TOTAL HEATED	3309 SQ. FT.
THREE CAR GARAGE	784 SQ. FT.
COVERED ENTRY	256 SQ. FT.
TOTAL UNDER ROOF	4349 SQ. FT.

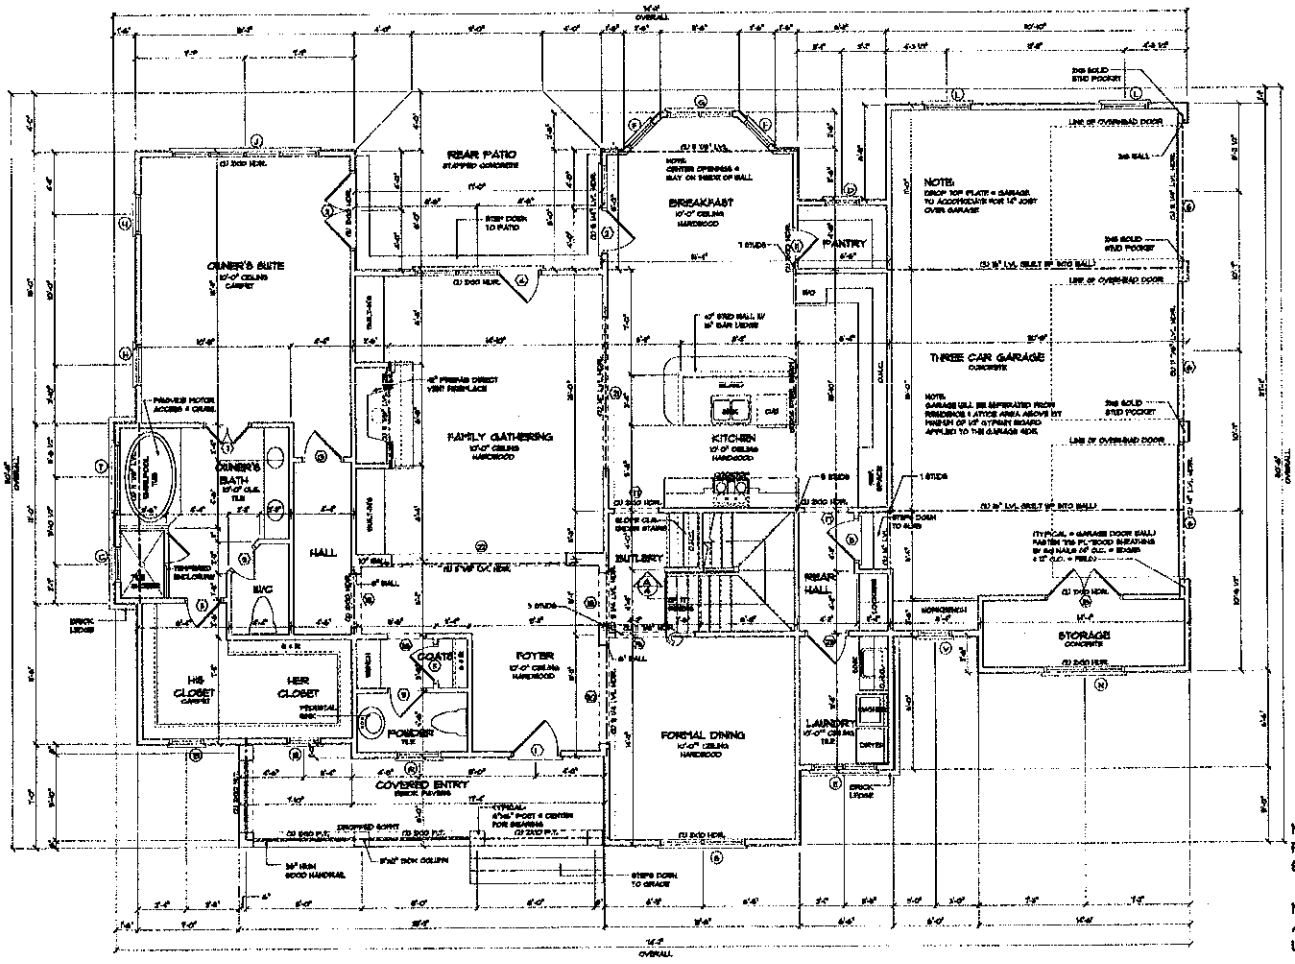

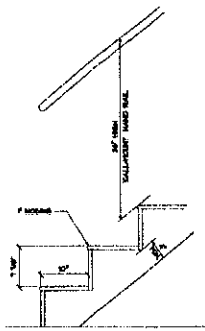

A/4 STAIR DETAIL

NOTE:
FOR WINDOW & DOOR SIZES
SEE SCHEDULE ON SHEET 6/18

NOTE:
ALL ANGLES ARE 45 OR 90
UNLESS NOTED OTHERWISE

FIRST FLOOR PLAN

SCALE: 1/4" = 1'-0"

ENGINEER:

NORTH CAROLINA PROFESSIONAL SEAL 027376 ENGINEER CHARLES P. GECCHI

5/24/04

VISION ENGINEERING, P.C.
428 E. 4th ST., SUITE 200
CHARLOTTE, NC 28202

DATE: AUGUST 19, 2003

DRAWN BY: BRIAN CUMMINGS

APPROVED BY:

REVISIONS:

PROJECT:

KINGSWOOD CUSTOM HOMES

THE FARMS


NOTE: GENERAL CONTRACTOR TO VERIFY ALL DIMENSIONS AND ANGLES IN FIELD.

Christopher Phelps & Associates
a residential design firm

225 East Worthington Avenue
Suite 200
Charlotte, NC 28203
704-377-5588

SHEET 4 / 17

© 2003 COPYRIGHT CHRISTOPHER PHELPS & ASSOC. L.L.C.
THESE PLANS ARE PROTECTED UNDER THE FEDERAL COPYRIGHT LAWS. THE ORIGINAL PURCHASER OF THIS PLAN IS AUTHORIZED TO CONSTRUCT ONE AND ONLY ONE HOME USING THIS PLAN. DUPLICATION OR REUSE OF THIS PLAN IS PROHIBITED.

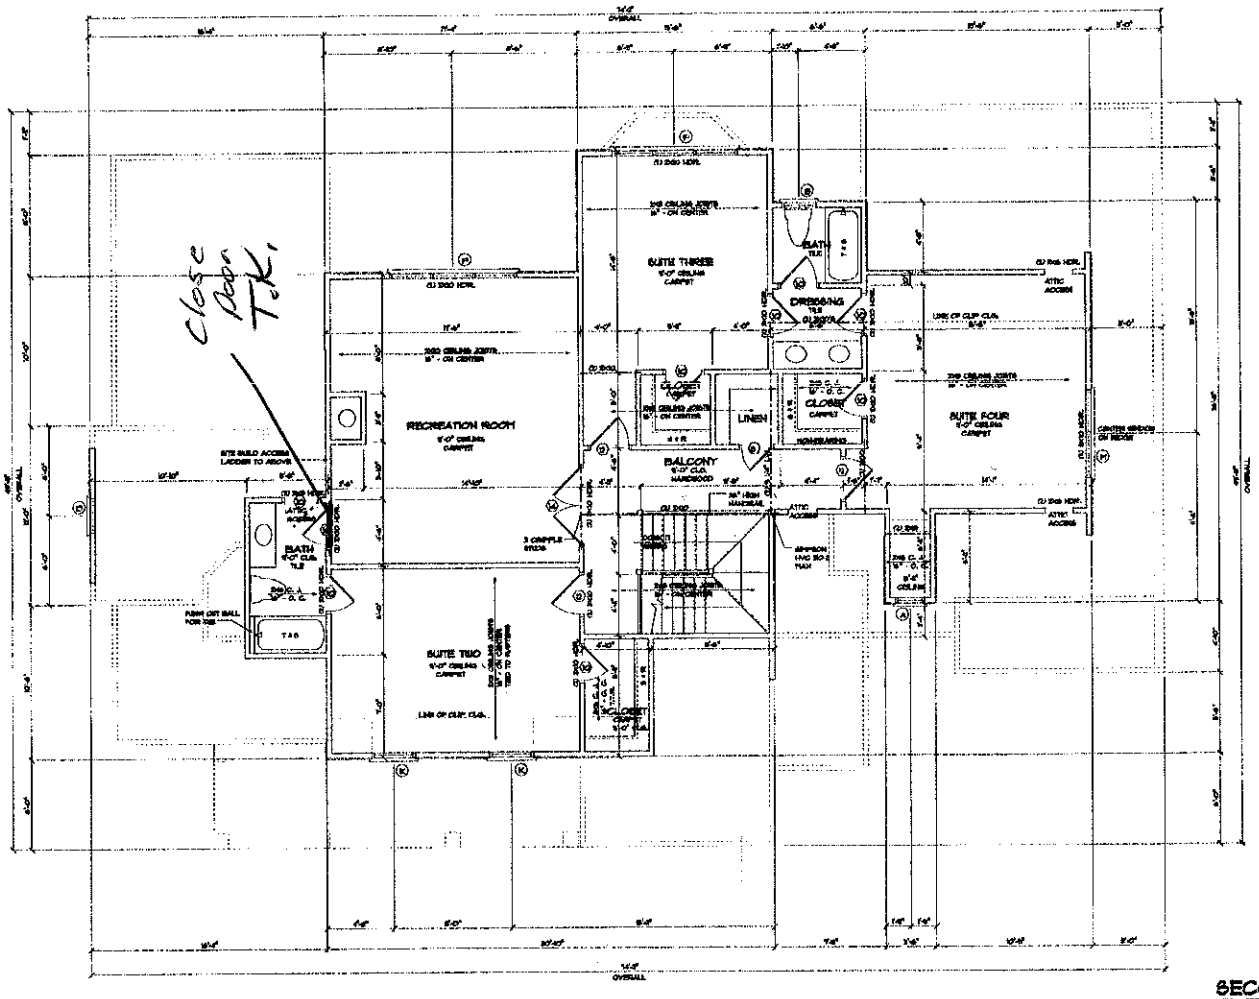

SECOND FLOOR PLAN

SCALE: 1/4" = 1'-0"

DOOR SCHEDULE

	SIZE	DESCRIPTION
1	3-0 X 6-8 W/ TRANSOM	EXTERIOR SOLID WOOD DOOR W/ TEMPERED GLASS PANEL W/ TRANSOM (SEE FRONT ELEVATION)
2	(2) 3-0 X 8-0	EXTERIOR TEMPERED FRENCH DOORS (ONE OPERABLE)
3	(2) 5-0 X 8-0	EXTERIOR 9-LITE TEMPERED FRENCH DOORS
4	(2) 3-0 X 8-0	EXTERIOR TEMPERED FRENCH DOORS (ONE OPERABLE)
5	3-0 X 8-0	10 MIL FIRE RATED DOOR
6	9-0 X 8-0	2 SECTION OVERHEAD GARAGE DOOR
7	(2) 1-6 X 6-0	6-PANEL INTERIOR HARDBOARD DOORS
8	2-0 X 6-8	INTERIOR HARDBOARD DOOR
9	2-0 X 8-0	INTERIOR HARDBOARD DOOR
10	2-4 X 6-8	INTERIOR HARDBOARD DOOR
11	2-6 X 6-8	INTERIOR HARDBOARD DOOR
12	2-8 X 6-8	INTERIOR HARDBOARD DOOR
13	3-0 X 6-8	INTERIOR HARDBOARD DOOR
14	(2) 2-6 X 6-8	6-PANEL INTERIOR HARDBOARD DOORS
15	(2) 2-6 X 8-0	6-PANEL INTERIOR HARDBOARD DOORS
16	2-6 X 6-0	CASED OPENING
17	3-0 X 8-0	CASED OPENING
18	2-6 X 8-0	CASED OPENING
19	2-6 X 8-0	CASED OPENING
20	4-0 X 8-0	CASED OPENING
21	10-0 X 8-0	CASED OPENING
22	8-0 X 8-0	CASED OPENING
23	2-6 X 8-0	INTERIOR HARDBOARD DOOR

WINDOW SCHEDULE

	SIZE	DESCRIPTION
A	1-6 X 3-0	SINGLE DOUBLE-HUNG WINDOW
B	3-0 X 3-0	SINGLE FIXED WINDOW
C	2-6 X 3-6	SINGLE FIXED TEMPERED WINDOW
D	3-0 X 4-6	SINGLE DOUBLE-HUNG WINDOW
E	(2) 3-0 X 4-6	TWIN DOUBLE-HUNG WINDOW
F	3-0 X 5-0	SINGLE DOUBLE-HUNG WINDOW
G	(2) 3-0 X 5-0	TWIN DOUBLE-HUNG WINDOW
H	2-6 X 6-0	SINGLE DOUBLE-HUNG WINDOW
I	(4) 3-0 X 6-0	QUAD. DOUBLE-HUNG WINDOW
J	1-6 X 4-6	SINGLE DOUBLE-HUNG WINDOW
L	3-0 X 5-0	SINGLE DOUBLE-HUNG WINDOW
M	(2) 3-0 X 4-6	TWIN DOUBLE-HUNG WINDOW
N	(2) 3-0 X 5-0	TWIN DOUBLE-HUNG WINDOW
O	(3) 3-0 X 4-6	TRIPLE DOUBLE-HUNG WINDOW
P	3-0 X 6-0	SINGLE DOUBLE-HUNG WINDOW
Q	(2) 3-0 X 5-0 W/ TRANSOM	TWIN DOUBLE-HUNG WINDOW W/ 1'-0" TRANSOM
T	4-0 X 5-0	SINGLE FIXED TEMPERED WINDOW
V	3-0 X 4-6	SINGLE DOUBLE-HUNG WINDOW

PROJECT: KINGSWOOD CUSTOM HOMES

THE FARMS

NOTE: GENERAL CONTRACTOR TO VERIFY ALL DIMENSIONS AND ANGLES IN FIELD.

DATE: AUGUST 19, 2009

DRAWN BY: BRIAN CUMMINGS

APPROVED BY:

REVISIONS:

Christopher Phelps & Associates
a residential design firm
225 East Worthington Avenue
Suite 200
Charlotte, NC 28203
704-377-6566

SHEET 6 OF 17

© 2009 CHRISTOPHER PHELPS & ASSOC., L.L.C.
THESE PLANS ARE PROTECTED UNDER THE FEDERAL COPYRIGHT LAWS. THE ORIGINAL PURCHASER OF THIS PLAN IS REGISTERED TO CONSTRUCT ONE AND ONLY ONE HOME FROM THIS PLAN. REPRODUCTION OR REUSE OF THIS PLAN IS PROHIBITED.