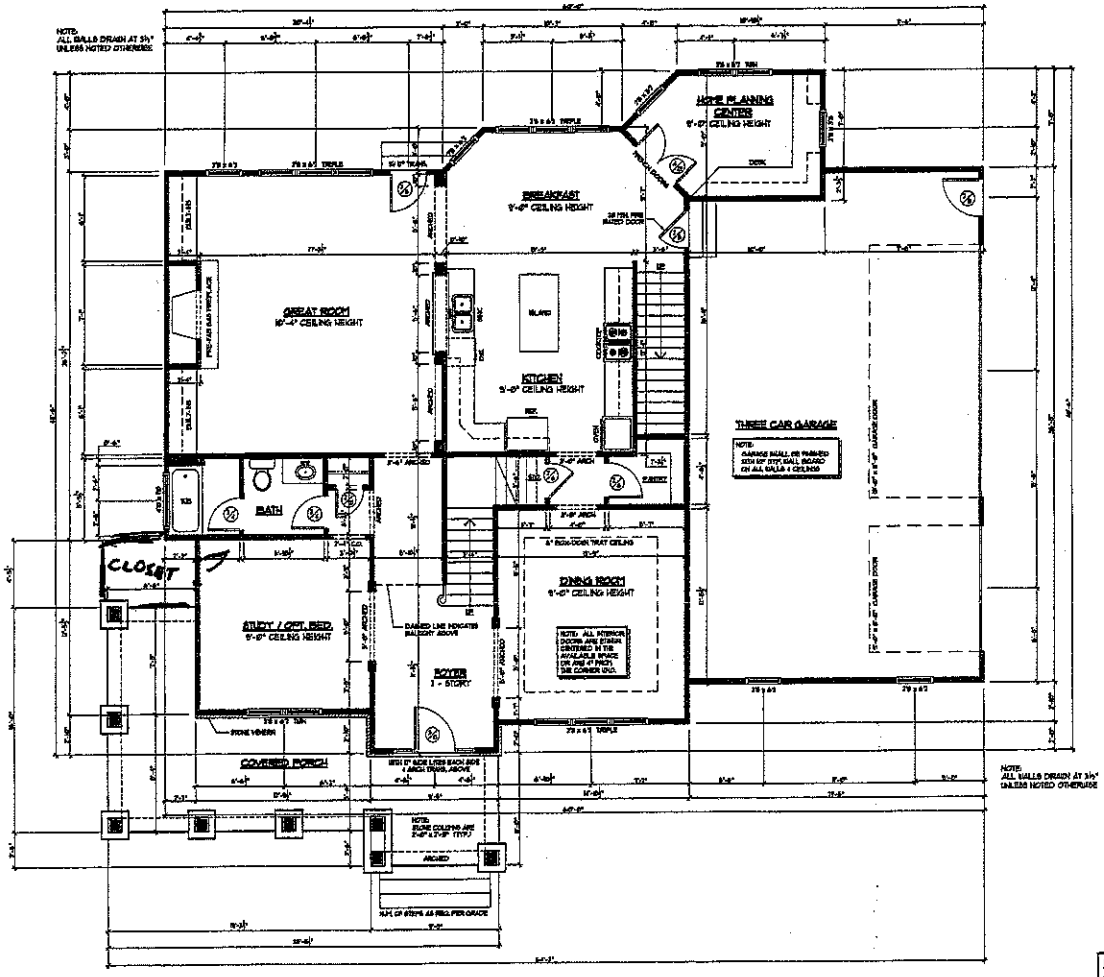


FIRST FLOOR PLAN

SCALE: 1/4" = 1'-0"

SQUARE FOOTAGE CALCULATIONS	
FIRST FLOOR	1821 Sq. Ft.
SECOND FLOOR	1855 Sq. Ft.
TOTAL HEATED	3676 Sq. Ft.
GARAGE	725 Sq. Ft.
COVERED PORCH	286 Sq. Ft.

NOTE: CONTRACTOR TO VERIFY ALL WINDOW SIZES BEFORE CONST. BEGINS

L·I·F·E·S·T·Y·L·E
CUSTOM HOMES
Stan Hines
65 McCurdy St.
Concord, NC 28027
Phone: 704-795-1733
Fax: 704-721-3626

LifeStyle Custom Homes

Date: July 17, 2003
Drawn By: Travis Hartsell
Checked By:
Revisions:

All designs and plans presented by Stan Associates are the original work, and are the property of LifeStyle Custom Homes. Any reuse or reproduction of these documents in part or in whole is strictly prohibited by our federal copyright laws and by LifeStyle Custom Homes. Stamps and Dimensions are required to acquire consulting by local building codes and are preliminary.


Plan Number: S.V. 383
1st Floor Plan

Sheet Number:
4 of 6

Acknowledgement Of
Plans Submittal ONLY!

W Hines RS Date 12/9/03

A. Hall Date 12/9/03

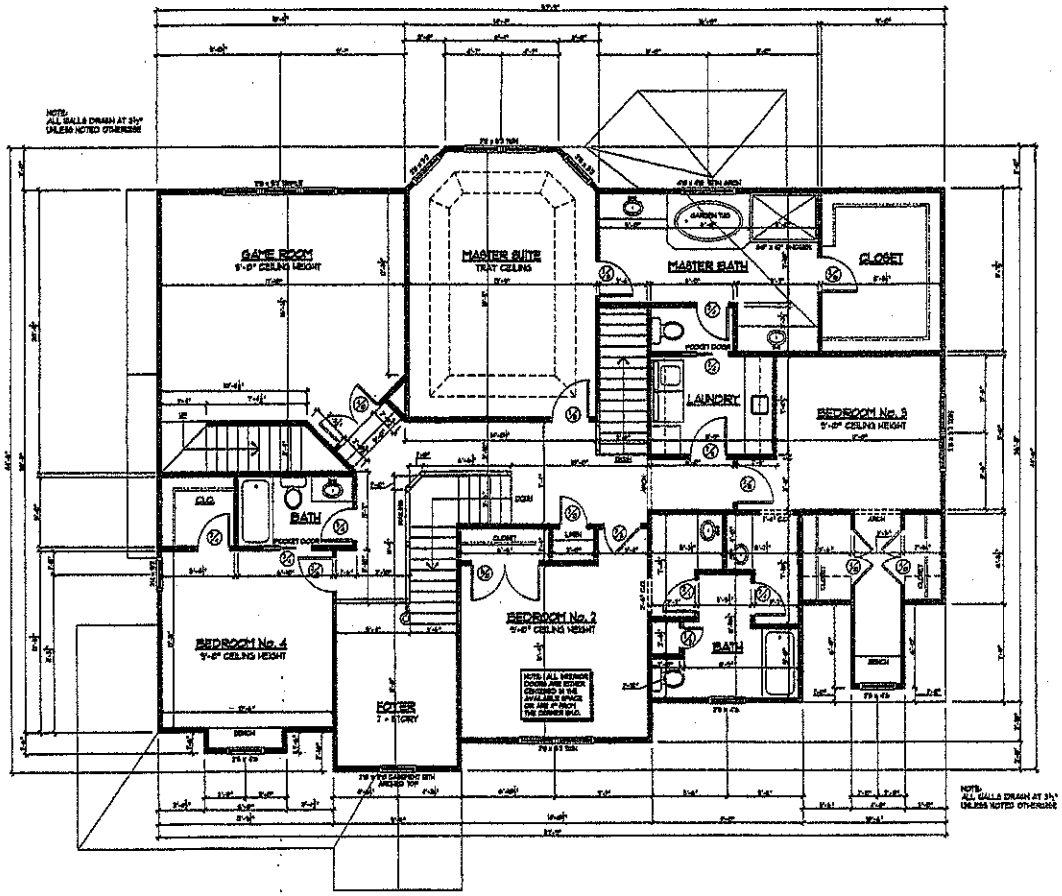

SECOND FLOOR PLAN

SCALE: 1/4" = 1'-0"

SQUARE FOOTAGE CALCULATIONS	
FIRST FLOOR	1653 Sq. Ft.
SECOND FLOOR	1653 Sq. Ft.
TOTAL HEATED	3306 Sq. Ft.
GARAGE	399 Sq. Ft.
COVERED PORCH	286 Sq. Ft.

NOTE: CONTRACTOR TO VERIFY ALL WINDOW SIZES BEFORE CONST. BEGINS

L·I·F·E·S·T·Y·L·E
CUSTOM HOMES
Stan Hines
65 McCurdy Dr.
Concord, NC 28027
Phone: 704-795-7532
Fax: 704-721-1426

LifeStyle Custom Homes

Date: July 17, 2003

Drawn By: Travis Hartsell

Checked By:

Revisions:

Plan Number: S.V. 393

2nd Floor Plan

Sheet Number:

5 of 6