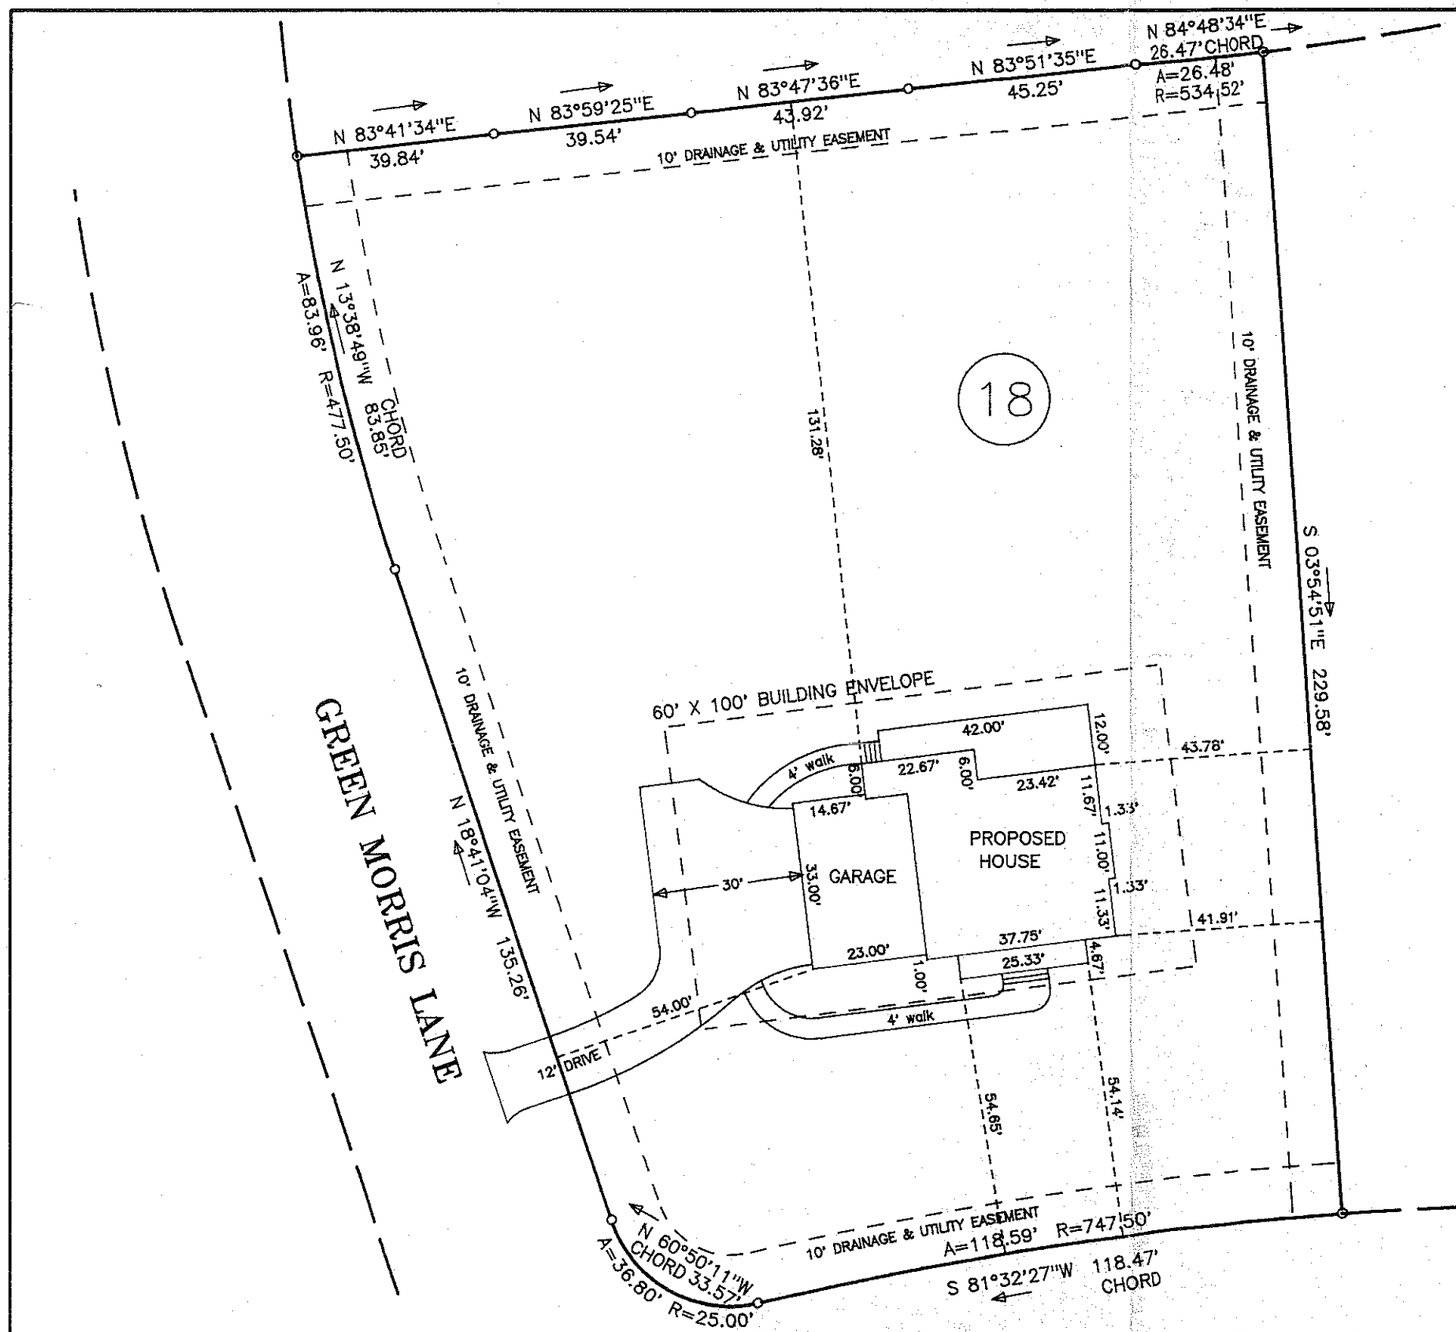


NORTH CAROLINA PROFESSIONAL SEAL L-2890 LAND SURVEYOR JOHN RICHARD HOWARD

SITE PLAN ONLY

THIS WAS MAPPED FROM A DEED OR RECORD PLAT AND NOT FROM A SURVEY BY ME.

John Richard Howard

30 0 30 60 90

GRAPHIC SCALE – FEET

MAP FOR **CRAIG CARTER BUILDER ING.**

SCALE	TOWNSHIP	COUNTY	STATE	DATE,s
1" = 30'	DAVIDSON	IREDELL	N. C.	12-3-04
LOT 18 THE FARMS PHASE 1 MAP 2 P.B. 43 PG. 46				REVISED 12-27-04
HOWARD SURVEYING JOHN RICHARD HOWARD PLS P.O. BOX 276 ADVANCE, N.C. (336) 998-5396				JOB NO. 04150