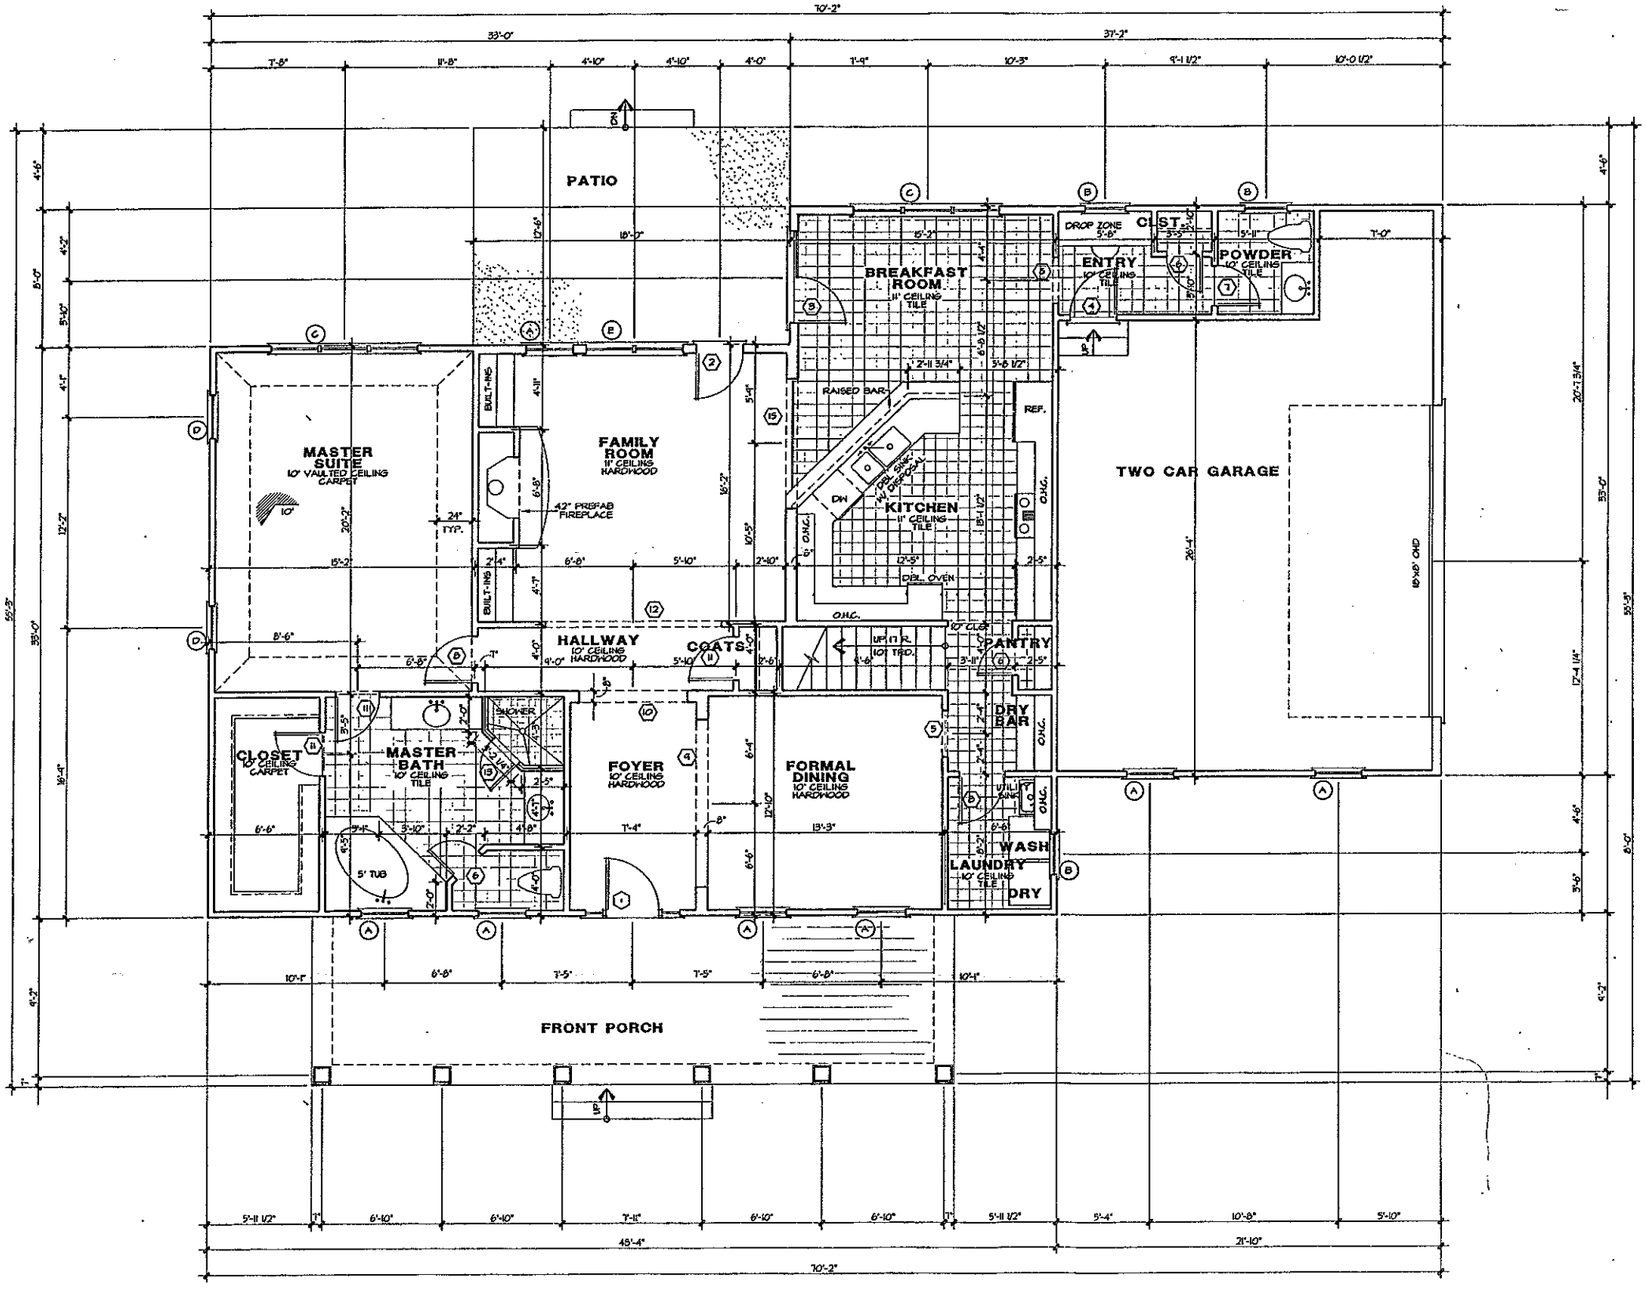


DOOR SCHEDULE

	SIZE	DESCRIPTION
1	3'0" x 8'0"	SOLID WOOD DOOR W/ 12" SL.
2	2'6" x 8'0"	FULL GLASS
3	2-2'6" x 8'0"	FRENCH
4	2'6" x 8'0"	20 MIN FIRE DOOR
5	2'6" x 8'0"	CASED OPENING
6	2'0" x 8'0"	SOLID PANEL
7	2'4" x 8'0"	SOLID PANEL
8	2'8" x 8'0"	SOLID PANEL
9	9'0" x 8'0"	CASED OPENING
10	6'0" x 8'0"	CASED OPENING
11	2'8" x 8'0"	SOLID PANEL
12	10'0" x 8'0"	CASED OPENING
13	2'0" x 8'0"	TEMPERED GLASS
14	2'1" x 6'8"	POCKET
15	2-3'0" x 6'8"	SOLID PANEL
16	2-2'0" x 6'8"	SOLID PANEL
17	2'8" x 6'8"	ATTIC ACCESS
18	2'0" x 6'8"	SOLID PANEL
19	2'1" x 6'8"	SOLID PANEL
20	2'8" x 6'8"	FRENCH
21	2'8" x 6'8"	CASED OPENING
22	12'0" x 6'8"	CASED OPENING

WINDOW SCHEDULE

	SIZE	DESCRIPTION
A	2'0" x 6'2"	-
B	2'1" x 4'6"	
C	3-2'0" x 6'2"	
D	2'0" x 6'2"	
E	2-2'0" x 6'2"	
F	2'8" x 4'6"	
G	2'0" x 3'2"	
H	2-2'0" x 2'8"	
I	2'8" x 5'2"	
J	2-5'2" x 5'8"	
K	2'8" x 5'0"	

Square Footage
8/20/03

Main Level Heated	1,816 Sq.Ft.
Upper Level Heated	1,547 Sq.Ft.
Total Heated	3,363 Sq.Ft.
Two Car Garage	621 Sq.Ft.
Front Porch	355 Sq.Ft.
Total Under Roof	4,339 Sq.Ft.

© Copyright, Carolina Design Group, Inc. - 2003

CAROLINA DESIGN GROUP
a residential design firm
10602 Bailey Road Suite A, Cornelius NC 28031
voice: 704.895.7805 fax: 704.895.0599
www.carolinadesigngroup.com

A NEW RESIDENCE BY

Dibble Custom Homes

LOT 6 THE FARMS


SEAL

DRAWN BY: Chris Taylor
DATE: 8-5-03

DRAWING TITLE: MAIN LEVEL FLOOR PLAN

SCALE: 1/4" = 1'-0"

SHEET NO. 5 OF SHEETS

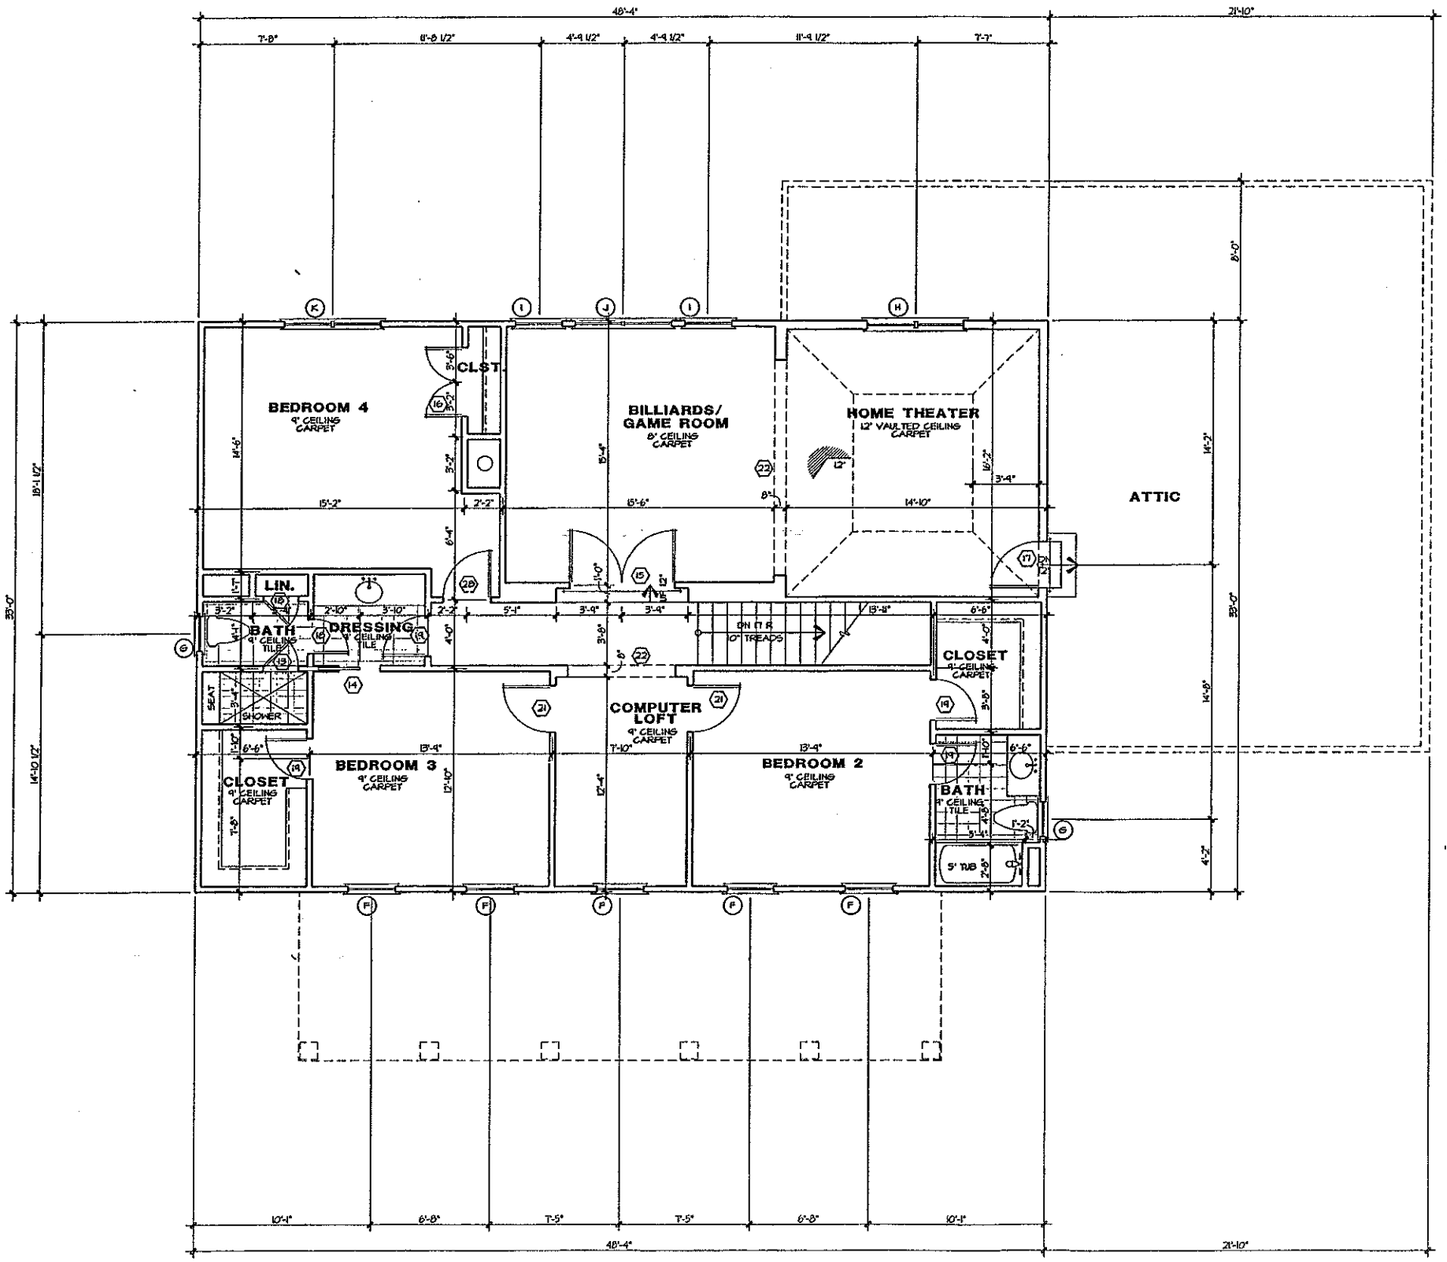

DOOR SCHEDULE

	SIZE	DESCRIPTION
1	3'0" x 8'0"	SOLID WOOD DOOR W/ 12" SL.
2	2'8" x 8'0"	FULL GLASS
3	2-2'8" x 8'0"	FRENCH
4	2'8" x 8'0"	20 MIN FIRE DOOR
5	2'8" x 8'0"	CASED OPENING
6	2'0" x 8'0"	SOLID PANEL
7	2'4" x 8'0"	SOLID PANEL
8	2'8" x 8'0"	SOLID PANEL
9	4'0" x 8'0"	CASED OPENING
10	6'2" x 8'0"	CASED OPENING
11	2'6" x 8'0"	SOLID PANEL
12	10'0" x 8'0"	CASED OPENING
13	2'0" x 8'0"	TEMPERED GLASS
14	2'4" x 6'0"	POCKET
15	2-3'0" x 6'8"	SOLID PANEL
16	2-2'0" x 6'8"	SOLID PANEL
17	2'8" x 6'8"	ATTIC ACCESS
18	2'0" x 6'8"	SOLID PANEL
19	2'4" x 6'8"	SOLID PANEL
20	2'8" x 6'8"	FRENCH
21	2'0" x 6'8"	CASED OPENING
22	12'8" x 6'8"	CASED OPENING

WINDOW SCHEDULE

	SIZE	DESCRIPTION
A	2'8" x 6'2"	-
B	3'4" x 4'8"	
C	3-2'8" x 6'2"	
D	2'8" x 6'2"	
E	2-2'8" x 6'2"	
F	2'8" x 4'8"	
G	2'0" x 5'2"	
H	2-2'8" x 2'8"	
I	2'8" x 5'2"	
J	2-5'2" x 5'8"	
K	2'8" x 5'0"	

Square Footage
8/26/03

Main Level Heated	1,816 Sq.Ft.
Upper Level Heated	1,547 Sq.Ft.
Total Heated	3,363 Sq.Ft.
Two Car Garage	621 Sq.Ft.
Front Porch	355 Sq.Ft.
Total Under Roof	4,339 Sq.Ft.

© Copyright, Carolina Design Group, Inc. - 2003

CAROLINA DESIGN GROUP
a residential design firm
10602 Bailey Road Suite A, Cornelius NC 28031
voice: 704.895.7805 fax: 704.895.0599
www.carolinadesigngroup.com

A NEW RESIDENCE BY
Dibble Custom Homes
LOT 6 THE FARMS

SEAL

DRAWN BY	DATE
Chris Taylor	8-5-03

DRAWING TITLE:
UPPER LEVEL FLOOR PLAN

SCALE: 1/4" = 1'-0"

SHEET NO.
7
OF SHEETS