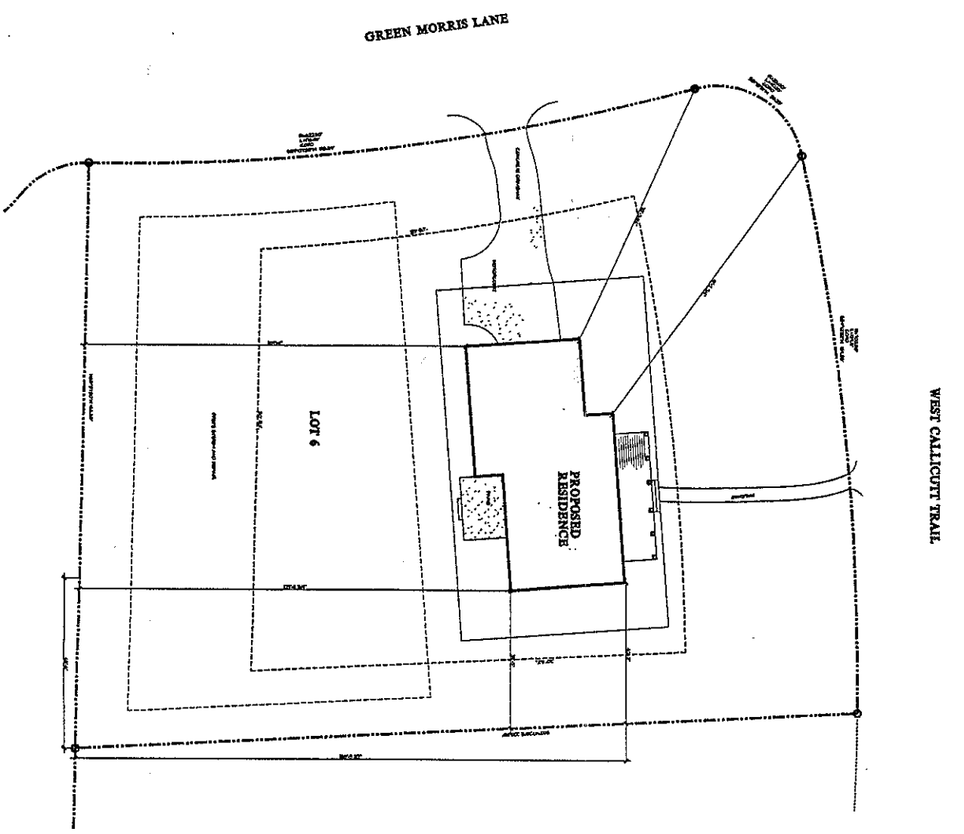


© Copyright, Carolina Design Group, Inc. - 2003

SEAL

DRAWN BY: Chris Taylor

DATE: 8-5-03

DRAWING TITLE: SITE PLAN

SCALE: 1" = 20'

SHEET NO. 2 OF SHEETS

A NEW RESIDENCE BY

Dibble Custom Homes

LOT 6 THE FARMS

CAROLINA DESIGN GROUP
a residential design firm

10602 Bailey Road Suite A, Cornelius NC 28031
voice: 704.895.7805 fax: 704.895.0599
www.carolinadesigngroup.com