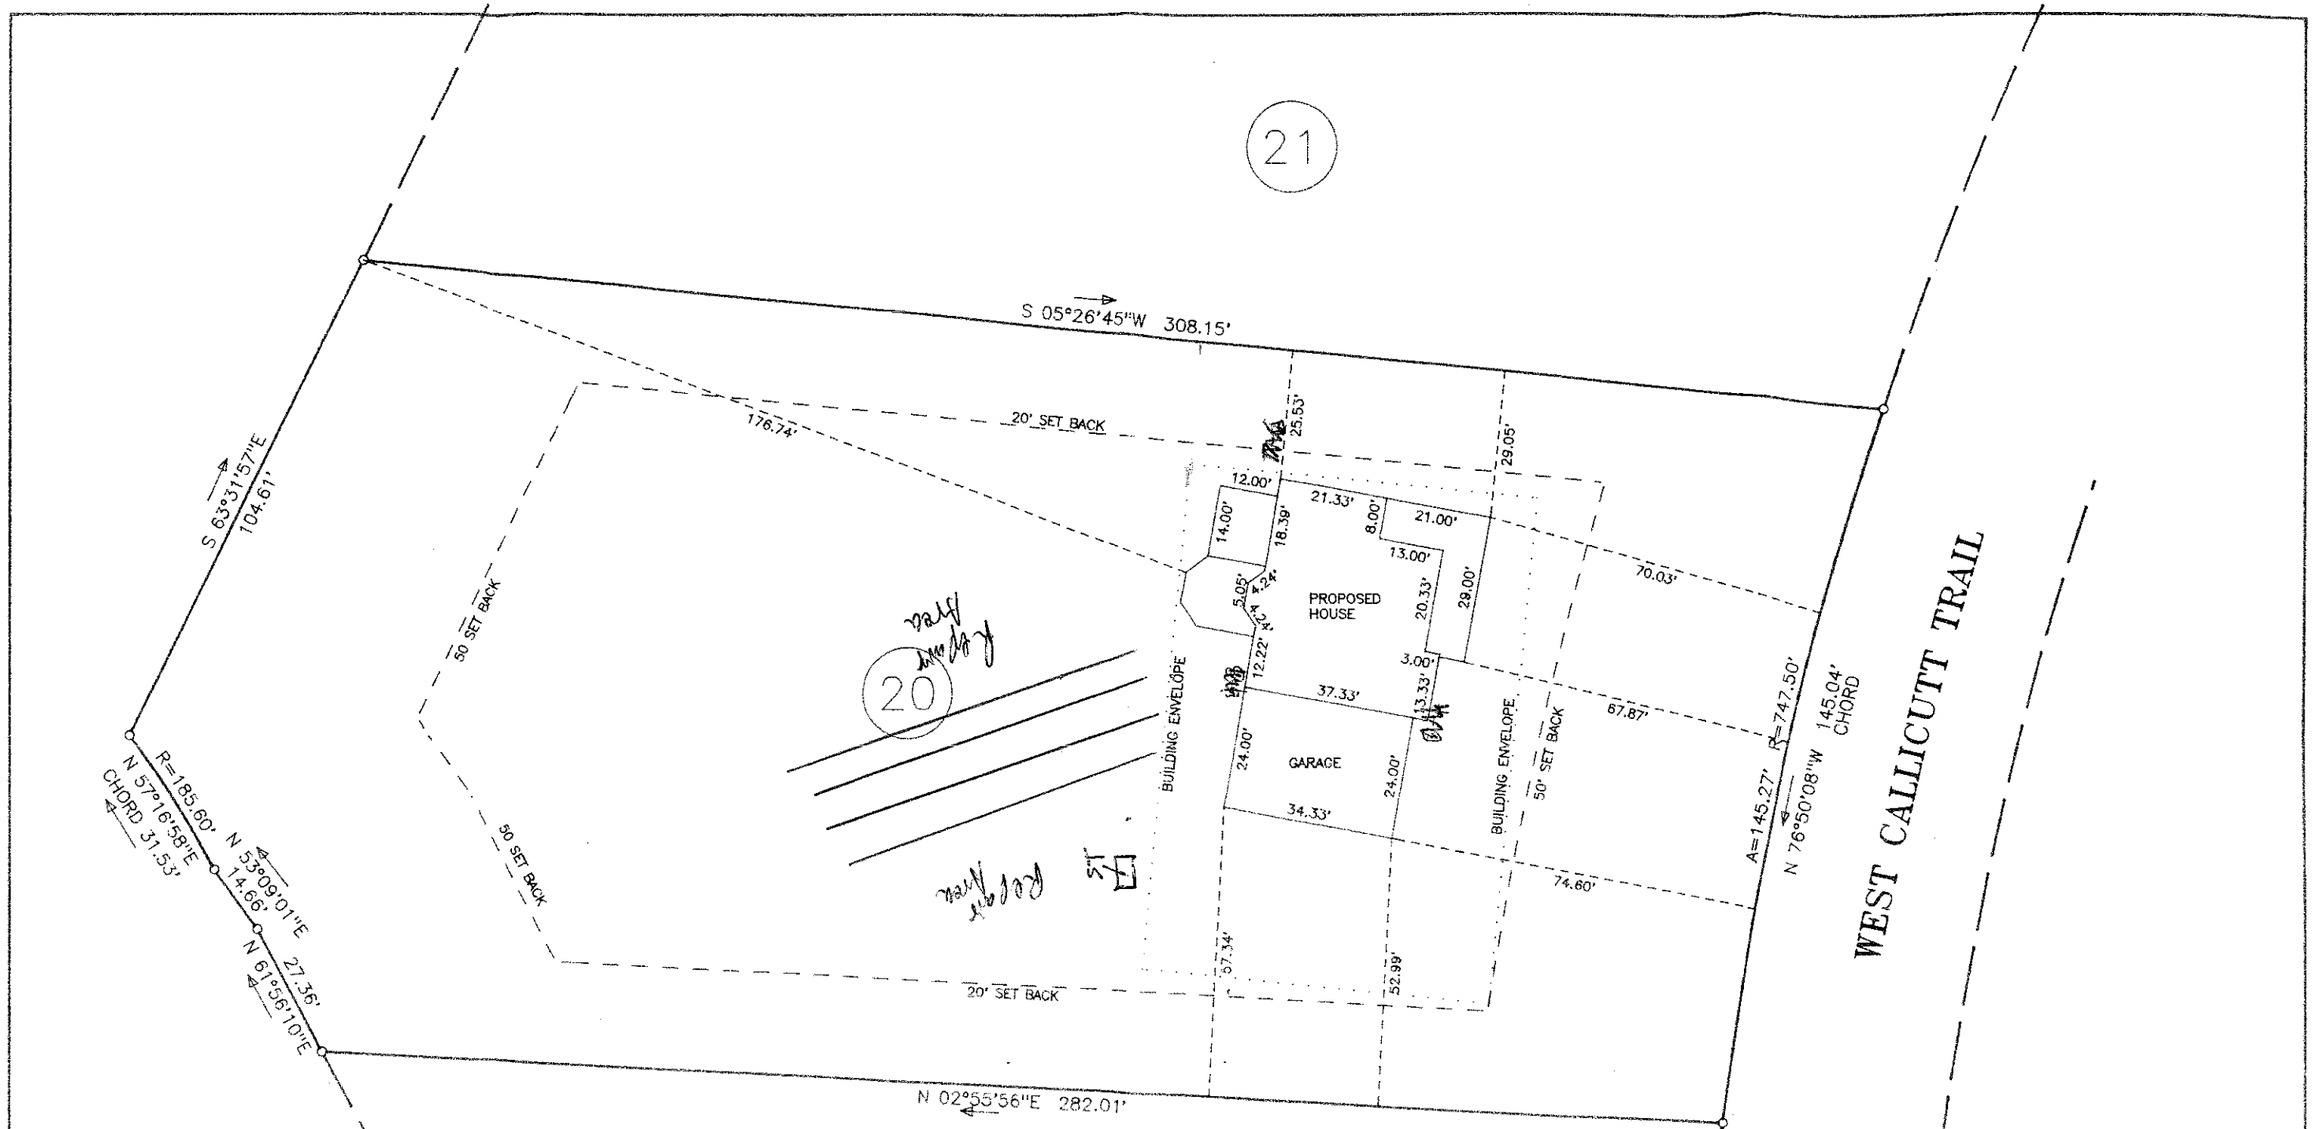


SITE PLAN ONLY

THIS WAS MAPPED FROM A DEED OR RECORD PLAT AND NOT FROM A SURVEY BY ME.

NORTH CAROLINA PROFESSIONAL SEAL L-2890 LAND SURVEYOR JOHN RICHARD HOWARD

MAP FOR **GREG ROBBINS CUSTOM HOMES**

SCALE	TOWNSHIP	COUNTY	STATE	DATE
1" = 30'	DAVIDSON	IREDELL	N. C.	6-24-04

LOT 20 THE FARMS, LLC. P.B. 43 PG. 46

HOWARD SURVEYING
JOHN RICHARD HOWARD PLS
P.O. BOX 276 ADVANCE, N.C. (336) 998-5396

JOB NO. 04083