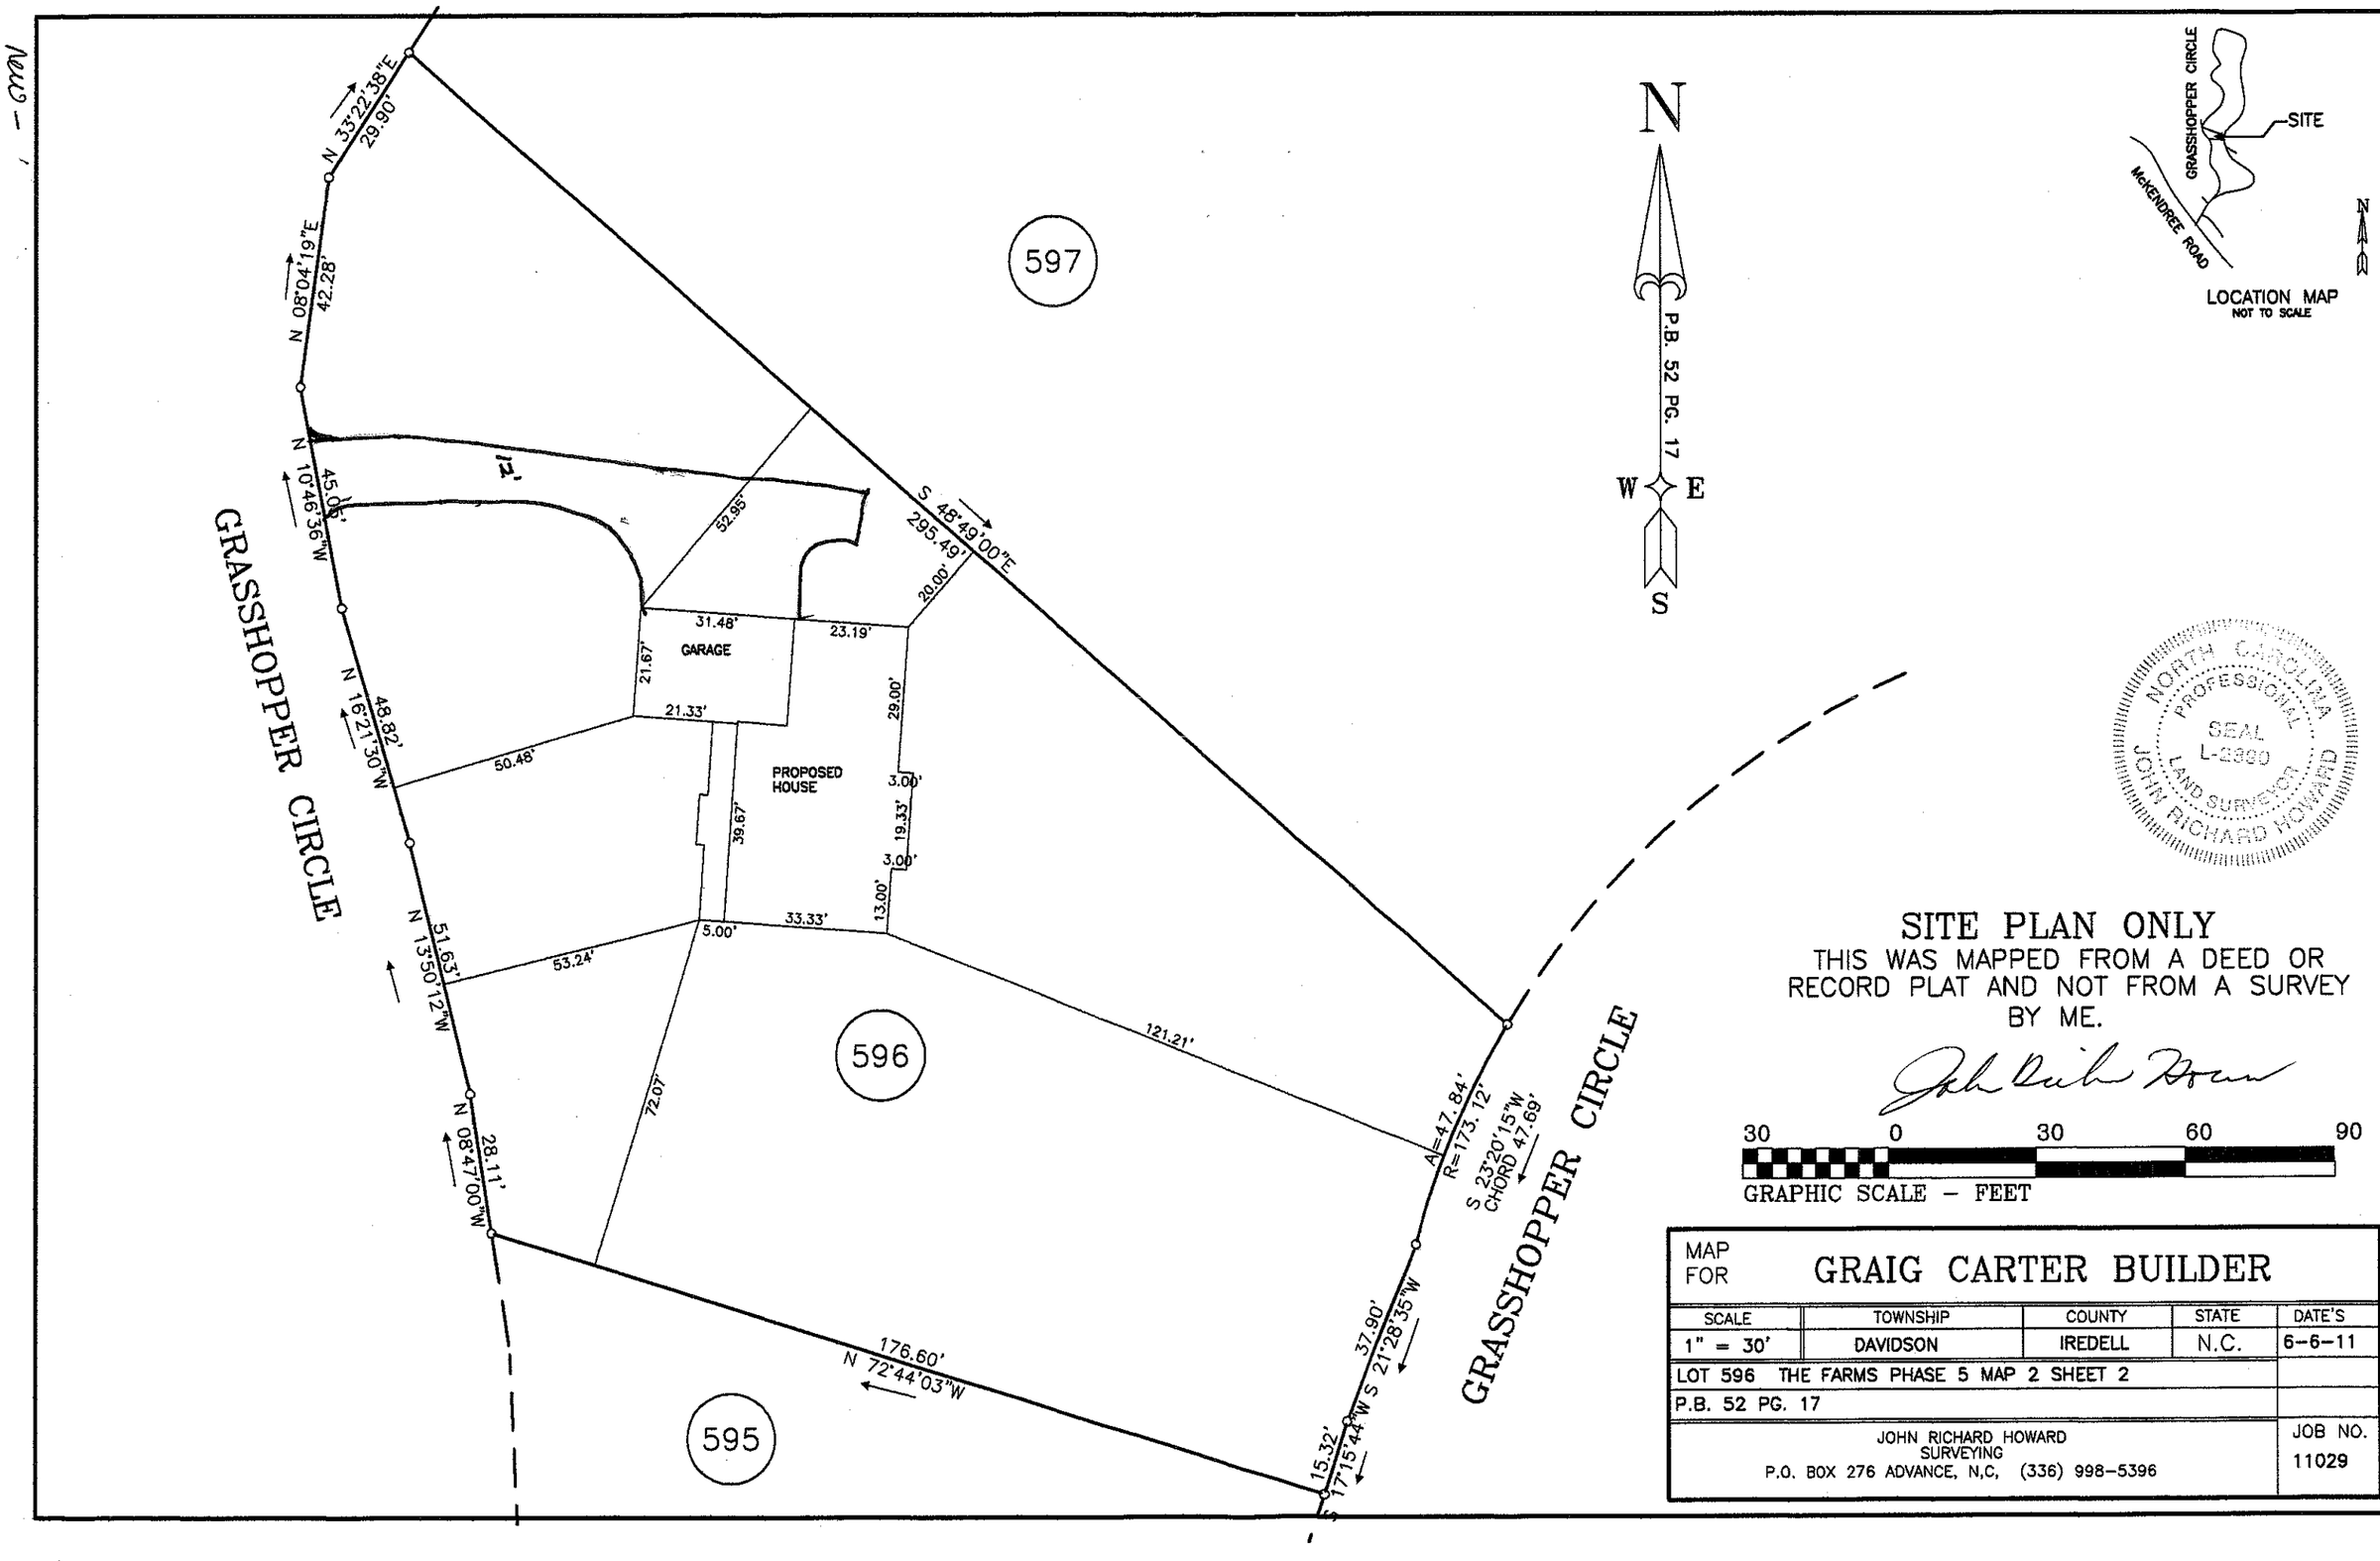


LOCATION MAP
NOT TO SCALE

SITE PLAN ONLY

THIS WAS MAPPED FROM A DEED OR RECORD PLAT AND NOT FROM A SURVEY BY ME.

30 0 30 60 90

GRAPHIC SCALE – FEET

MAP FOR	GRAIG CARTER BUILDER			
SCALE	TOWNSHIP	COUNTY	STATE	DATE'S
1" = 30'	DAVIDSON	IREDELL	N.C.	6-6-11
LOT 596 THE FARMS PHASE 5 MAP 2 SHEET 2				
P.B. 52 PG. 17				
JOHN RICHARD HOWARD SURVEYING P.O. BOX 276 ADVANCE, N.C, (336) 998-5396				JOB NO. 11029