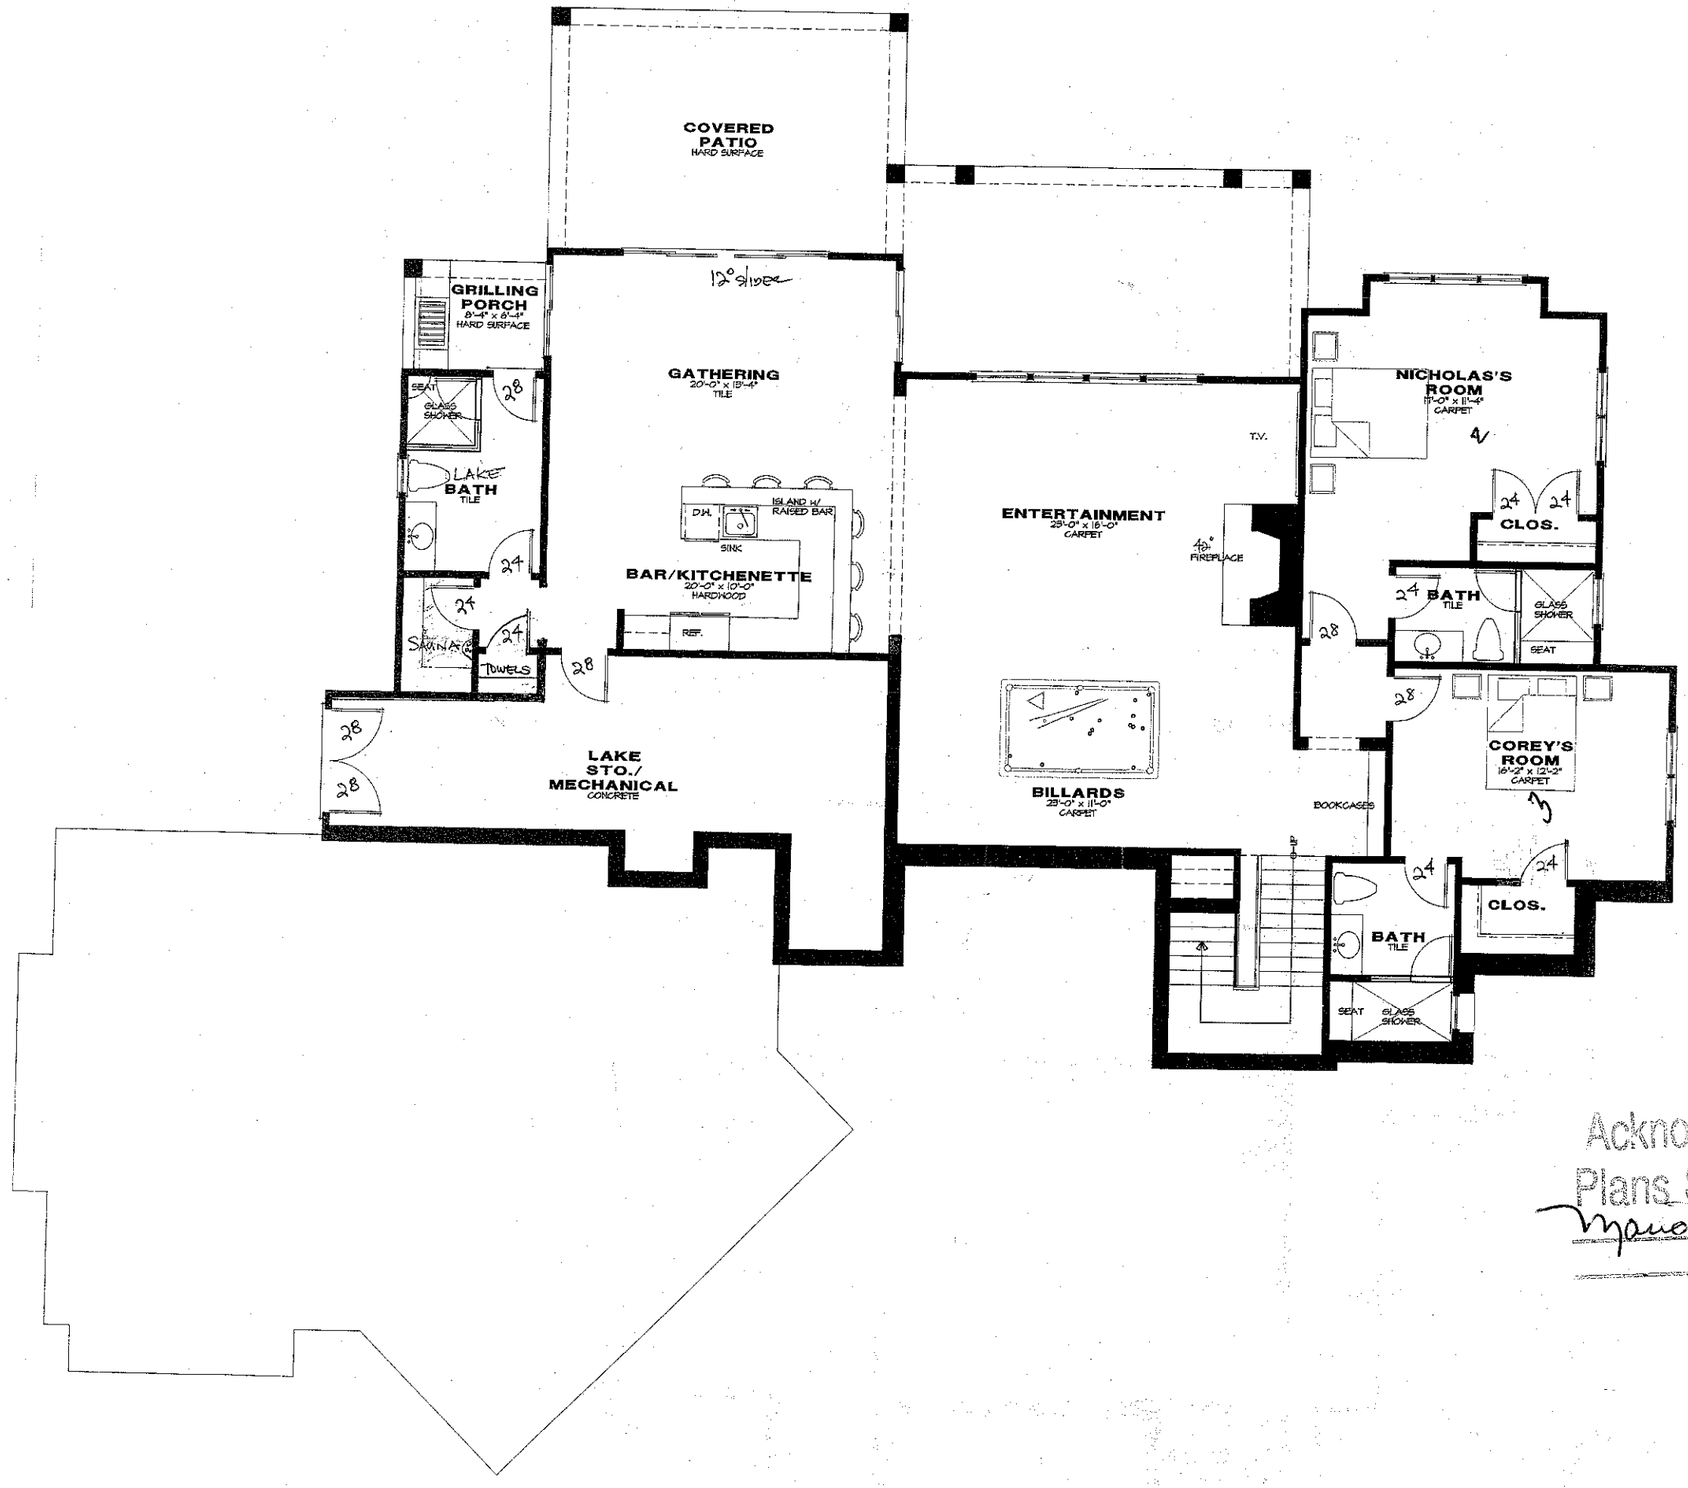


Square Footage
1.29.2006


MAIN LEVEL HEATED	2,646 Sq.Ft.
LOWER LEVEL HEATED	2,076 Sq.Ft.
TOTAL HEATED	4,722 Sq.Ft.
3-CAR GARAGE	1,293 Sq.Ft.
FRONT PORCH	142 Sq.Ft.
COVERED TERRACE	288 Sq.Ft.
SCREENED PORCH	210 Sq.Ft.
GRILLING PATIO	53 Sq.Ft.
LOWER COVERED TERRACES	513 Sq.Ft.
STOR./MECH.	405 Sq.Ft.
TOTAL UNDER ROOF	7,781 Sq.Ft.

Acknowledgement Of
Plans Submittal ONLY!
Mario Tobon 2/27/06
Date

Lower Level
Floor Plan

SCALE: 1/4" = 1'-0"

1

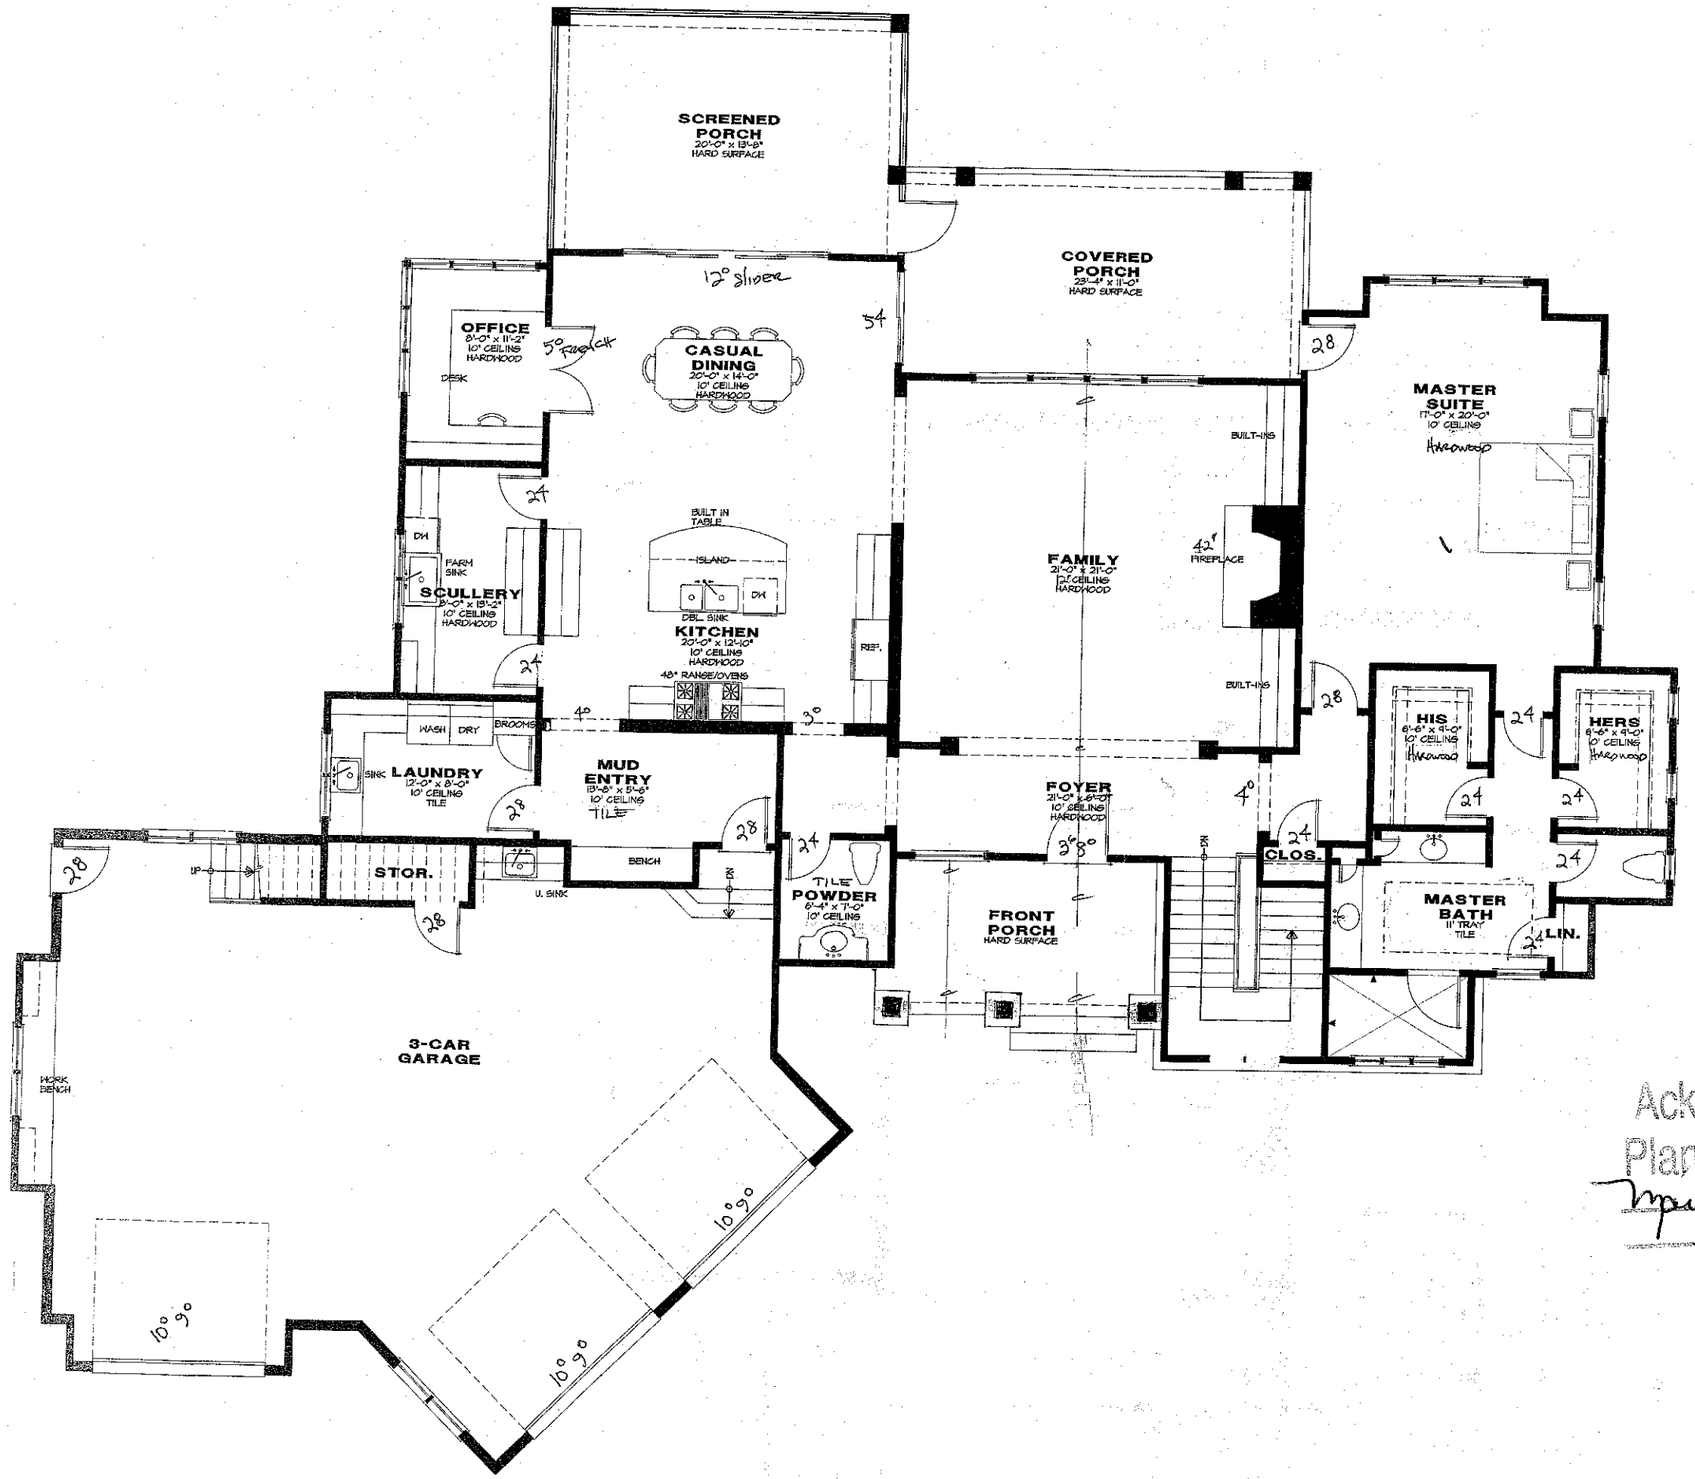

Square Footage
1.29.2006

MAIN LEVEL HEATED	2,646 Sq.Ft.
LOWER LEVEL HEATED	2,076 Sq.Ft.
TOTAL HEATED	4,722 Sq.Ft.
3-CAR GARAGE	1,293 Sq.Ft.
FRONT PORCH	142 Sq.Ft.
COVERED TERRACE	288 Sq.Ft.
SCREENED PORCH	240 Sq.Ft.
GRILLING PATIO	98 Sq.Ft.
LOWER COVERED TERRACES	513 Sq.Ft.
STOR./MECH.	405 Sq.Ft.
TOTAL UNDER ROOF	7,761 Sq.Ft.

Acknowledgement Of
Plans Submitted ONLY!
Myra Dotson 2/27/06
Date

Main Level
Floor Plan

SCALE: 1/4" = 1'-0"

2