Acknowledgement Of Plans Submittal ONLY

Myron Dotson Date 2/2/06

Date

DOOR SCHEDULE

	SIZE	DESCRIPTION
1	1'-3" x 8'-0"	SOLID PANEL
2	1'-9" x 4'-0"	SOLID PANEL (LIKE#)
3	2'-0" x	GLASS SHOWER DOOR
4	2'-0" x 8'-0"	SOLID PANEL
5	2'-3" x 8'-0"	SOLID PANEL
6	2'-0" x 8'-0"	POCKET DOOR
7	2'-3" x 8'-0"	SOLID PANEL
8	2'-0" x 8'-0"	SOLID PANEL
9	2'-6" x 8'-0"	SOLID PANEL
10	2'-0" x 8'-0"	FRENCH DOORS
11	2'-0" x 8'-0"	SOLID PANEL
12	2'-3" x 8'-0"	FRENCH DOOR
13	2'-6" x 8'-0"	20 MINUTE FIRE RATED
14	6'-0" x 7'-0"	SLIDER
15	2'-3" x 8'-0"	EXTERIOR W/ ARCHED TOP
16	4'-0" x 6'-0"	ARCHED DRYWALL OPENING W/ SPRING @ 4" TO 10"
17	6'-0" x 6'-0"	ARCHED DRYWALL OPENING W/ SPRING @ 4" TO 10"
18	8'-0" x 6'-0"	ARCHED DRYWALL OPENING W/ SPRING @ 4" TO 10"
19	10'-0" x 6'-0"	ARCHED DRYWALL OPENING W/ SPRING @ 4" TO 10"
20	2'-3" x 6'-8"	SOLID PANEL
21	2'-0" x 6'-8"	SOLID PANEL

WINDOW SCHEDULE

	SIZE	DESCRIPTION
A	2'-1" x 4'-6"	CASEMENT
B	2'-0" x 6'-0"	CASEMENT
C	2'-0" x 4'-6"	CASEMENT
D	2'-0" x 1'-6"	CASEMENT
E	2'-0" x 7'-0"	CASEMENT W/ 36" ARCHED TOP
F	3'-0" x 6'-0"	CASEMENT
G	2'-0" x 6'-0"	CASEMENT
H	4'-0" x 6'-0"	CASEMENT W/ 26" ARCHED TOP
I	-	NOT USED
J	42" x 1'-6"	FIXED HALF ROUND
K	2'-0" x 2'-0"	FIXED
L	2'-0" x 6'-0"	CASEMENT W/ 26" ARCHED TOP
M	4'-0" x 5'-0"	CASEMENT
N	2'-0" x 1'-9"	TRANSOM
O	2'-0" x 6'-0"	CASEMENT W/ 26" ARCHED TOP
P	1'-0" x 2'-6"	FIXED ELIPTICAL
Q	2'-0" x 6'-0"	FIXED CASEMENT
R	2'-0" x 6'-0"	FIXED CASEMENT
S	2'-0" x 2'-0"	TRANSOM
T	2'-0" x 5'-0"	CASEMENT

Square Footage
12/19/05 EF

Main Level Heated	3,213 Sq.Ft.
Upper Level Heated	596 Sq.Ft.
Total Heated	3,809 Sq.Ft.
Covered Entry	77 Sq.Ft.
Covered Porch	363 Sq.Ft.
Three Car Garage	895 Sq.Ft.
Total Under Roof	5,144 Sq.Ft.

NOTES:

- ALL ANGLED WALLS ARE 45 U.N.O.
- ■ INDICATES BLOCKING FOR ABOVE CONCENTRATED LOADS AND ROOF BRACING POINT LOADS U.N.O.
- SEE FRAMING NOTE 16 FOR HEADER SIZES UNLESS NOTED ON PLAN.
- ALL DOORS ARE 6" FROM WALL UNLESS DIMENSIONED OTHERWISE

EXTERIOR WALL HEIGHT (H)	STUD SIZE/ SPACING
H - 10'	2x4 @ 16" OC
10' < H ≤ 11'	2x4 @ 12" OC
9' - H - 10'	2x6 @ 16" OC
H ≤ 9'	CONSULT ENG.

GARAGE WALL TO BE 2x6 @ 16" O.C. IF EXCEEDING 10' IN HEIGHT

CAROLINA DESIGN GROUP
a residential design firm
10602 Bailey Road Suite A, Cornelius NC 28031
voice: 704.895.7805 fax: 704.895.0599
www.carolinadesigngroup.com

The Point

Lot 397

A New Traditional Home By

AUGUSTA HOMES

10602 Bailey Road • Suite B • Cornelius, North Carolina 28031
Office: 704-892-7755 Fax: 704-892-7344

SEAL

STRUCTURAL INTEGRITY ENGINEERING, P.A.
315 E. Main St., Suite A
Pineville, NC 28134
Seal for Structural Only


DRAWN BY:	DATE:
EF/RA	12-21-05
CHECKED BY:	JOB NUMBER:
JH	AUGU-SIT-05

DRAWING TITLE:
MAIN LEVEL FLOOR PLAN

SCALE: 1/4" = 1'-0"

SHEET NO.
5
OF 17 SHEETS

© Copyright, Carolina Design Group, Inc. - 2005

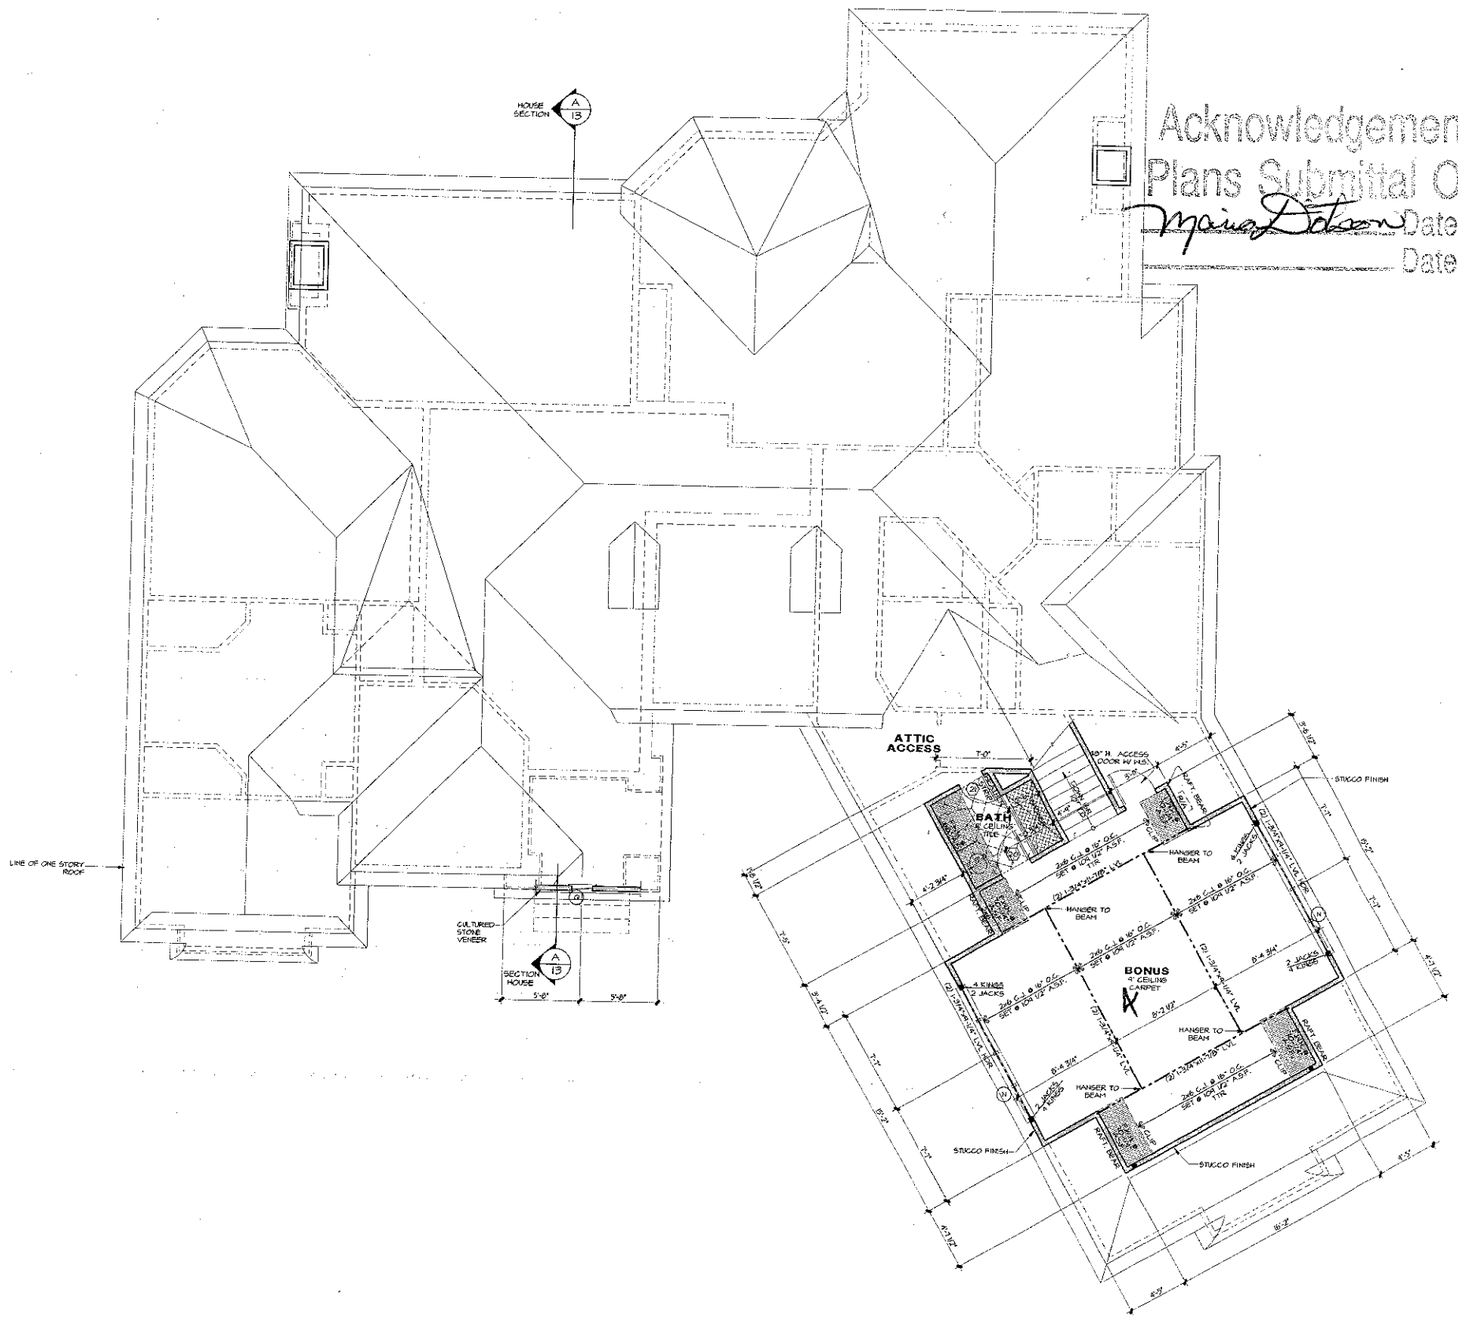

Acknowledgement Of Plans Submittal ONLY!

Maria Dotson Date 2/27/06

Date

DOOR SCHEDULE

	SIZE	DESCRIPTION
1	1'-8" x 8'-0"	SOLID PANEL
2	1'-4" x 4'-0"	SOLID PANEL (LITHEN)
3	2'-0" x	GLASS SHOWER DOOR
4	2'-0" x 8'-0"	SOLID PANEL
5	2-2'-0" x 8'-0"	SOLID PANEL
6	2'-4" x 8'-0"	POCKET DOOR
7	2'-4" x 8'-0"	5 PANEL
8	2'-8" x 8'-0"	SOLID PANEL
9	2'-0" x 8'-0"	SOLID PANEL
10	2-2'-0" x 8'-0"	FRENCH DOORS
11	2-2'-4" x 8'-0"	SOLID PANEL
12	2'-8" x 8'-0"	FRENCH DOOR
13	3'-0" x 9'-0"	20 MINUTE FIRE RATED
14	6'-0" x 8'-0"	SLIDER
15	2-2'-0" x 8'-0"	EXTERIOR W/ ARCHED TOP
16	4'-0" x 4'-0"	ARCHED DRYWALL OPENING W/ SPRING @ 4' TO 10'
17	6'-0" x 4'-0"	ARCHED DRYWALL OPENING W/ SPRING @ 4' TO 10'
18	3'-0" x 4'-0"	ARCHED DRYWALL OPENING W/ SPRING @ 4' TO 10'
19	5'-0" x 4'-0"	ARCHED DRYWALL OPENING W/ SPRING @ 4' TO 10'
20	2'-4" x 8'-0"	SOLID PANEL
21	2'-0" x 8'-0"	SOLID PANEL

WINDOW SCHEDULE

	SIZE	DESCRIPTION
A	2'-0" x 4'-0"	CASEMENT
B	2'-0" x 6'-0"	CASEMENT
C	2-2'-0" x 4'-0"	CASEMENT
D	2'-0" x 6'-0"	CASEMENT
E	2-2'-0" x 7'-0"	CASEMENT W/ 36" ARCHED TOP
F	3-2'-0" x 6'-0"	CASEMENT
G	2-2'-0" x 6'-0"	CASEMENT
H	4-2'-0" x 6'-0"	CASEMENT W/ 29" ARCHED TOP
I	-	NOT USED
K	42"x 1'-9"	FIXED HALF ROUND
L	2'-0" x 2'-0"	FIXED
M	2-2'-0" x 6'-0"	CASEMENT W/ 26" ARCHED TOP
N	4-2'-0" x 5'-0"	CASEMENT
O	2'-0" x 1'-9"	TRANSOM
P	2'-0" x 6'-0"	CASEMENT W/ 26" ARCHED TOP
Q	1'-6" x 2'-6"	FIXED ELIPTICAL
R	2-2'-0" x 4'-0"	FIXED CASEMENT
S	2-2'-0" x 6'-0"	FIXED CASEMENT
T	2'-0" x 2'-0"	TRANSOM
U	2'-0" x 5'-0"	CASEMENT

Square Footage

12/15/05 EF

Main Level Heated	3,213 Sq.Ft.
Upper Level Heated	396 Sq.Ft.
Total Heated	3,800 Sq.Ft.
Coverd Entry	77 Sq.Ft.
Coverd Porch	363 Sq.Ft.
Three Car Garage	895 Sq.Ft.
Total Under Roof	5,144 Sq.Ft.

NOTES:

- ALL ANGLED WALLS ARE 45 UNO.
- ■ INDICATES BLOCKING FOR ABOVE CONCENTRATED LOADS AND ROOF BRACING POINT LOADS UNO.
- SEE FRAMING NOTE 16 FOR HEADER SIZES UNLESS NOTED ON PLAN
- ALL DOORS ARE 6" FROM WALL UNLESS DIMENSIONED OTHERWISE
- WEATHERSTRIP ALL DOORS INTO ATTIC SPACE

EXTERIOR WALL HEIGHT (1)	STUD SIZE / SPACING
9'-10"	2x4 @ 16" OC
10'-1" - 11'-1"	2x4 @ 12" OC
11'-2" - 14'-0"	2x6 @ 16" OC
14'-1"	CONSULT ENG.

GARAGE WALL TO BE 2x6 @ 16" O.C. IF EXCEEDING 10' IN HEIGHT

CAROLINA DESIGN GROUP
a residential design firm
10602 Bailey Road Suite A, Cornelius NC 28031
voice: 704.895.7805 fax: 704.895.0559
www.carolinadesigngroup.com

A New Traditional Home By

AUGUSTA HOMES

10602 Bailey Road • Suite B • Cornelius, North Carolina 28031
Office: 704-892-7705 Fax: 704-892-7744

The Point

Lot 397

SEAL

STRUCTURAL INTEGRITY ENGINEERING, P.A.
315 B. Main St., Suite A
Pineville, NC 28134
Seal for Structural Only

DRAWN BY: BF/RA	DATE: 12-21-05
CHECKED BY: JH	JOB NUMBER: AUGU-397-05

DRAWING TITLE: UPPER FLOOR PLAN

SCALE: 1/4" = 1'-0"

SHEET NO: 7 OF 17 SHEETS

©Copyright, Carolina Design Group, Inc. - 2005