
Door Schedule


	UNIT SIZE	TYPE	R.O.
1	6'-0"x8'-0" GLIRTY		
2	3'-0"x6'-10" TRANS LH	FRENCH	
3	2'-8"x8'-0" LH	FRENCH	
4	3'-0"x8'-0" RH	FRENCH	
5	2'-8"x8'-0" LH	B-LABEL	
6	9'0"x8'-0" OH SLDG	PANEL	
7	2'-8"x8'-0" RH	FRENCH	
8	3'-0"x 8'-0" LH	FRENCH	
9	2'-8"x8'-0" LH	B-LABEL	
10	2'-8"x8'-0" RH	B-LABEL	
11	2'-4"x8'-0" LH		
12	2'-4"x 8'-0" RH		
13	2'-6"x 8'-0" RH		
14	2'-6"x 8'-0" POCKET		
15	3'-0"x 8'-0" BI HINGE		
16	4'-0"x 8'-0" BI HINGE		
	1 LH 1 RH	FRENCH	
17	2'-8"x 8'-0" LH		
18	2'-8"x 8'-0" POCKET		
19	2'-8"x 8'-0" LH	STORAGE	
20	2'-6"x 8'-0" LH		
21	2'-6"x 8'-0" RH		
30	3'-0"x 8'-0" ARCH	DRYWALL	
31	3'-0" x 8'-0" LH	SCREEN	
34	2'-8" x 8'-0" TOWN FIX	FRENCH	

Window Schedule

	UNIT SIZE	R.O.
A		
B		
C		
D		
E		
F		
G		
H		
I		
J		
K		

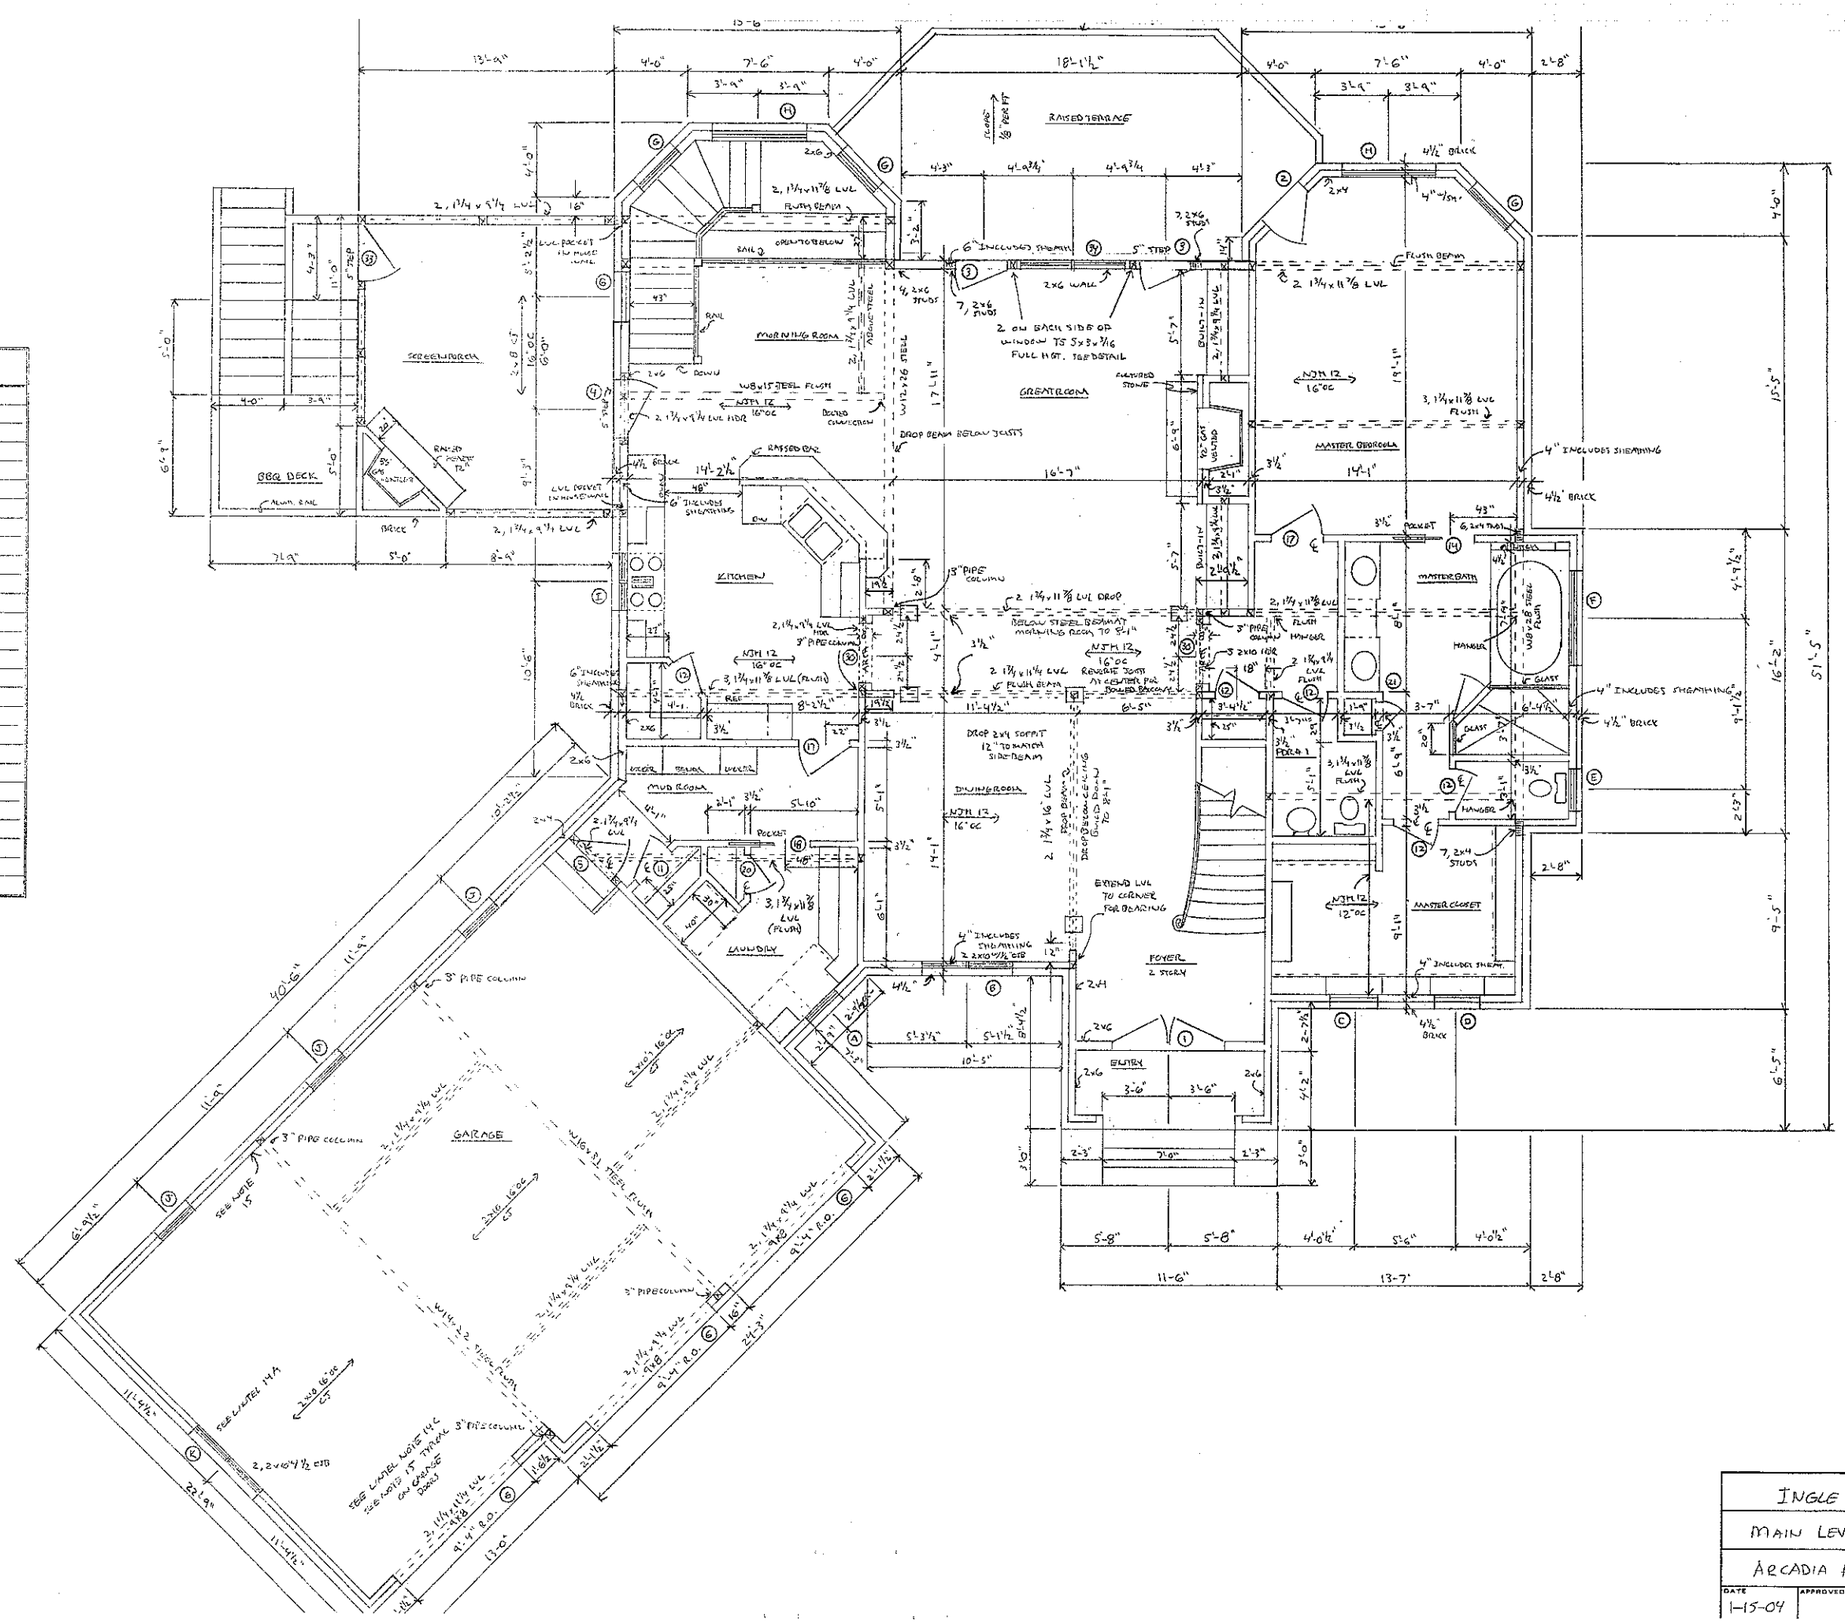


INGLE RESIDENCE		LOT 396
MAIN LEVEL	SCALE 1/4"=1'-0"	DRAWN BY B GOERZ REVISED
ARCADIA HOMES INC	704-889-4663	
DATE 1-15-09	APPROVED BY	DRAWING NUMBER 6 OF 9

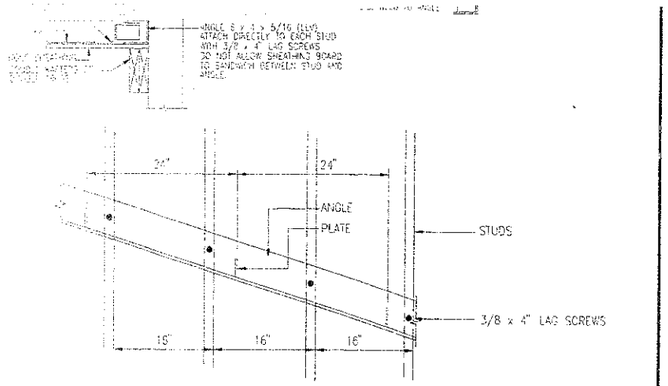

VENEER SUPPORT DETAIL


NO SCALE CODE REF. R-703.7

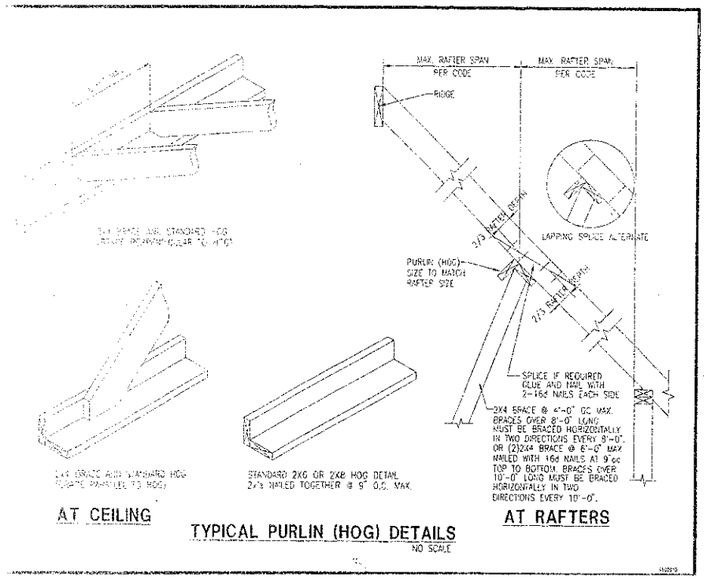

AT CEILING AT RAFTERS

TYPICAL PURLIN (HOG) DETAILS

NO SCALE

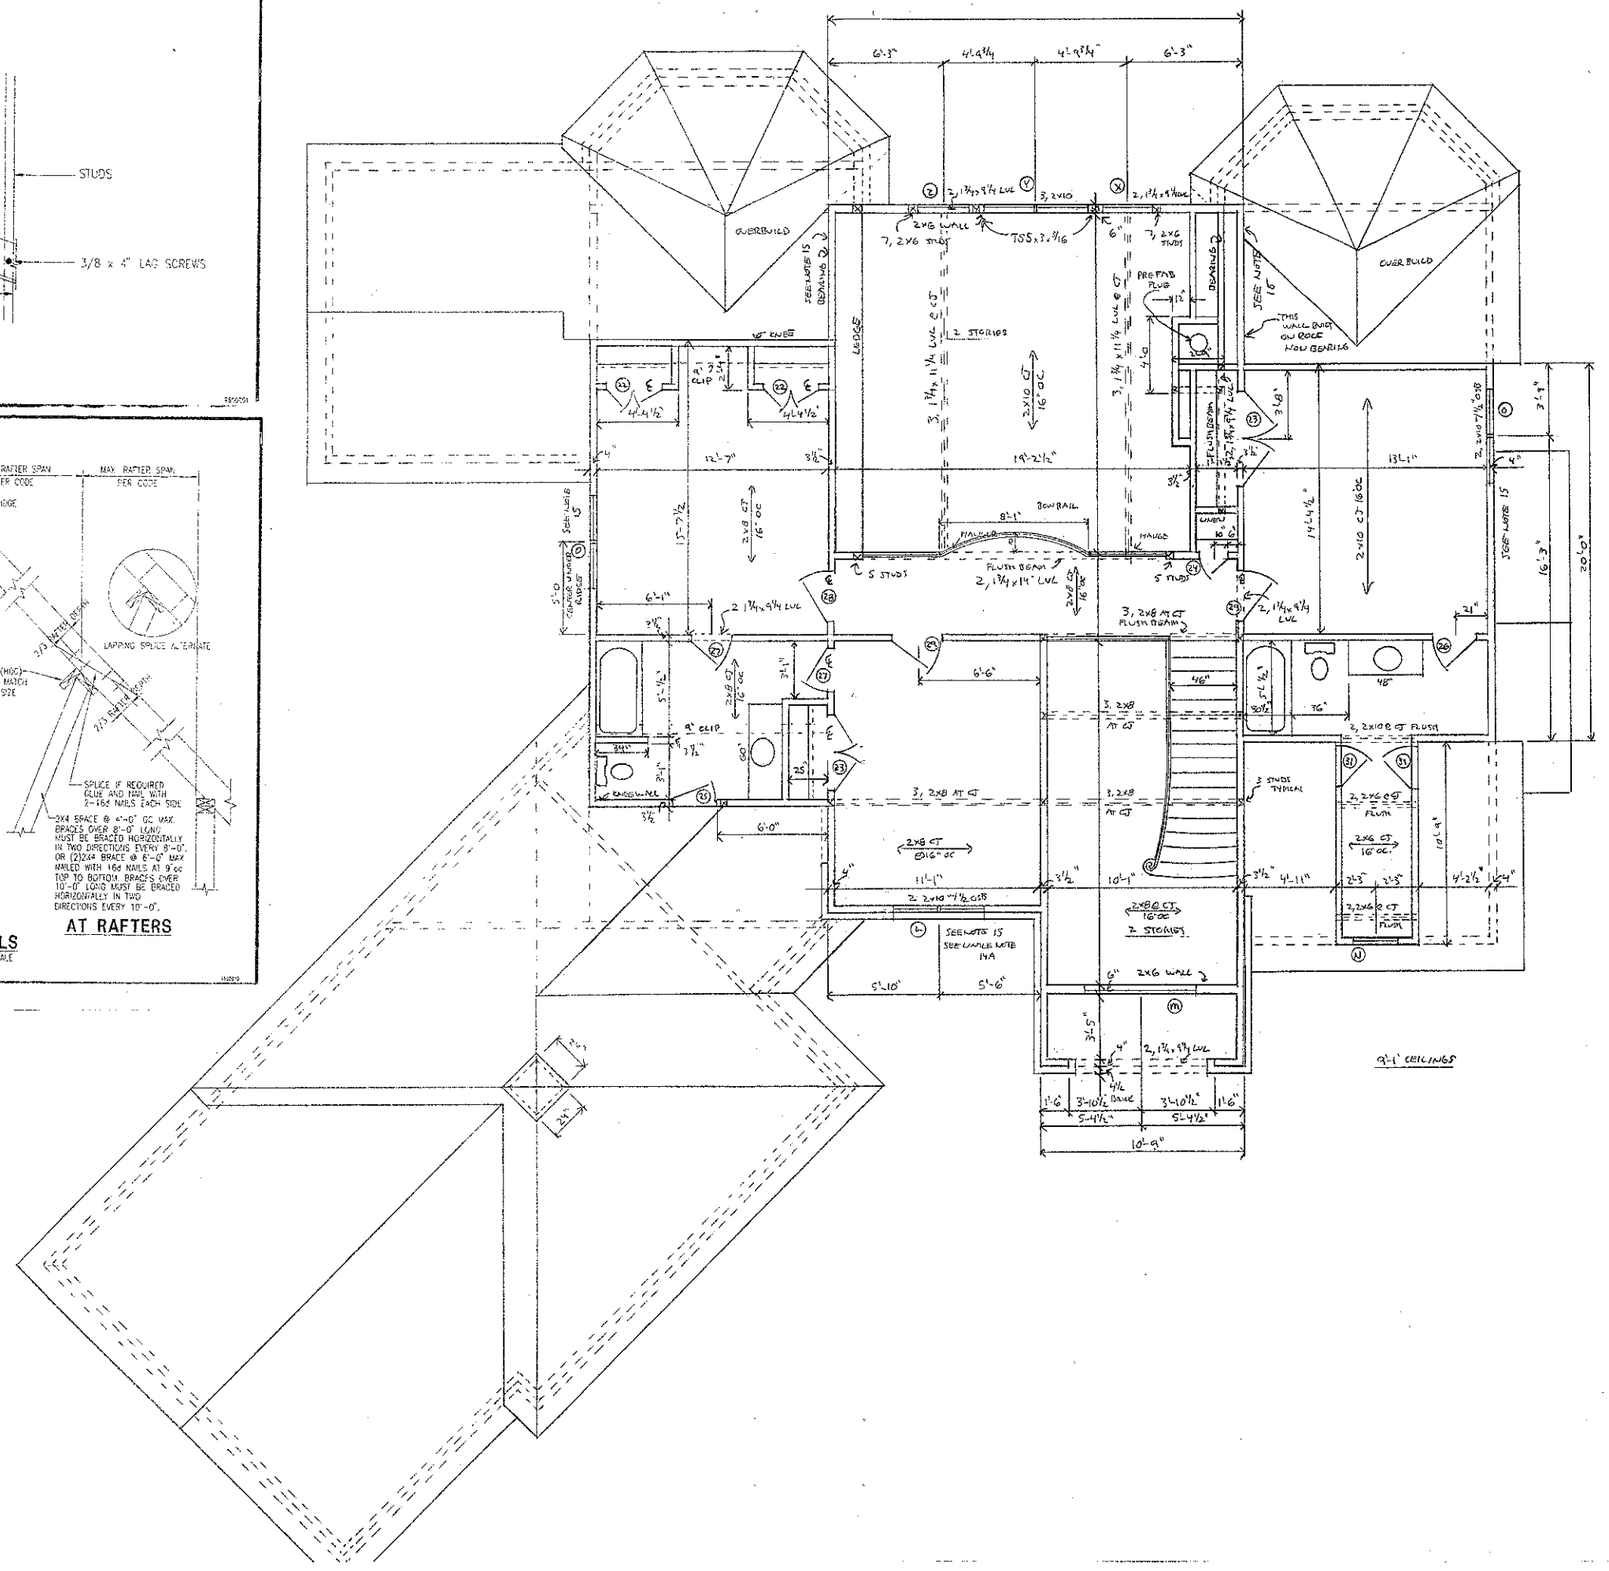

DOOR SCHEDULE		
	UNIT SIZE	R.O.
22	3-0 x 6-8 BI	
23	4-0 x 6-8 BI	
24	1-6 x 6-8 LH	
25	2-6 x 6-8 LH ATTIC	
26	2-4 x 6-8 1 LH 1 RH	
27	2-4 x 6-8 RH	
28	2-8 x 6-8 LH	
29	2-8 x 6-8 2 RH	
31	2-0 x 4-0 1 LH 1 RH ATTIC	

WINDOW SCHEDULE		
	UNIT SIZE	R.O.
L		
M		
N		
O		
X		
Y		
Z		

INGLE RESIDENCE LOT 3

UPPER LEVEL SCALE 1/4"=1'-0" DRAWN B. REVISED

ARCADIA HOMES INC 704-88

DATE 1-15-04 APPROVED BY DRAWN