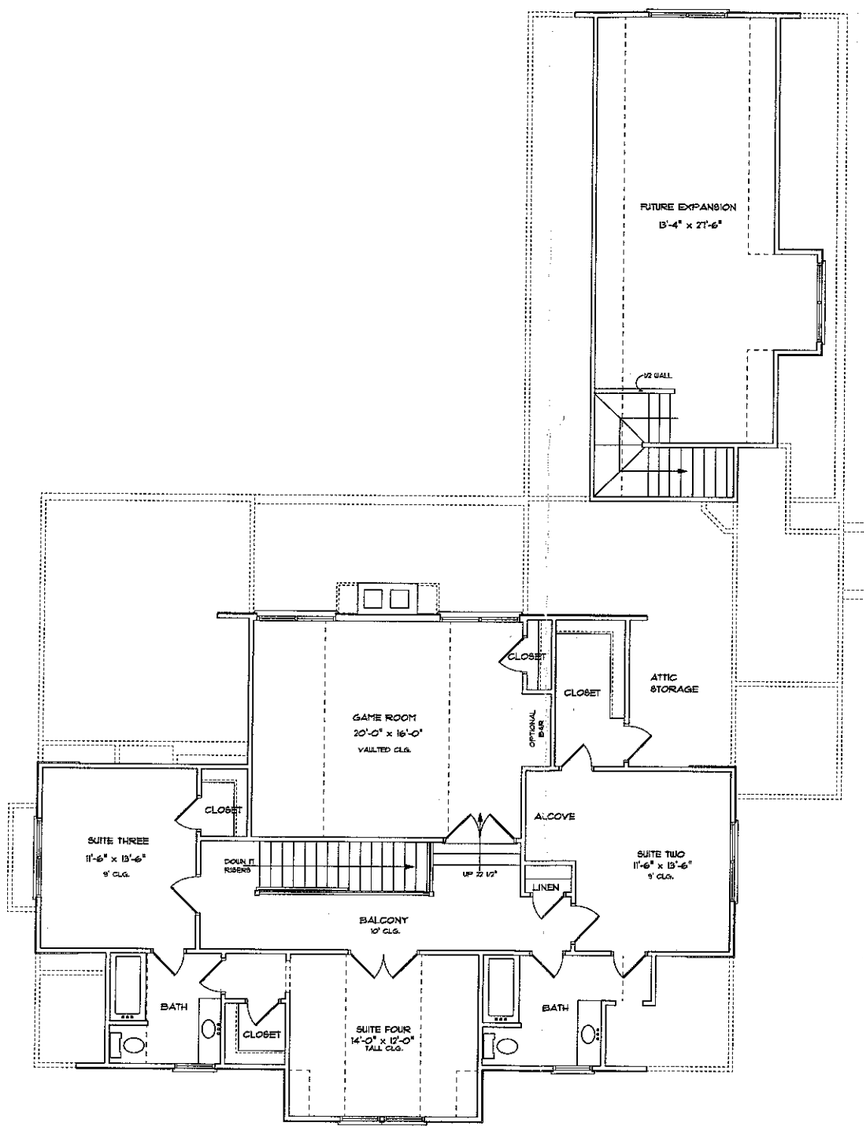


4BORm

Acknowledgement Of Plans Submittal ONLY!

W Stefanik RS. Date 10/7/05

Date 10/7/05

SECOND FLOOR PLAN

I APPROVE THIS DESIGN TO GO TO WORKING DRAWINGS. I UNDERSTAND THAT CHANGES AFTER THIS POINT WILL BE BILLABLE AT A RATE OF $100.00 PER HOUR DURING THE WORKING DRAWING PHASE.

SIGNATURE

NOTE: PRINTERS MAY OR MAY NOT COPY THE LINES OF THIS DRAWING WITH COMPLETE ACCURACY. PLEASE USE THE DIMENSIONS NOTED ON THIS DRAWING FOR EXACT MEASUREMENTS.

DRAWN BY:
JOHN STEFANIK W/
"REFLECTING DREAMS"
704-320-5201

ENGINEERED BY:

ELITE
DESIGN GROUP
custom residential designs

P.O. Box 481943
Charlotte, NC 28269

tel: 704-494-0664
fax: 704-598-8074


DESIGNED BY:
J.J. BARJA

PROJECT:
©COPYRIGHT 2005
KENNETH BEALER HOMES
Lot 395, SAILVIEW

DATE:
JULY 19, 2005

REVISIONS:
REV:
REV:
REV:
REV:

SHEET
OF 15

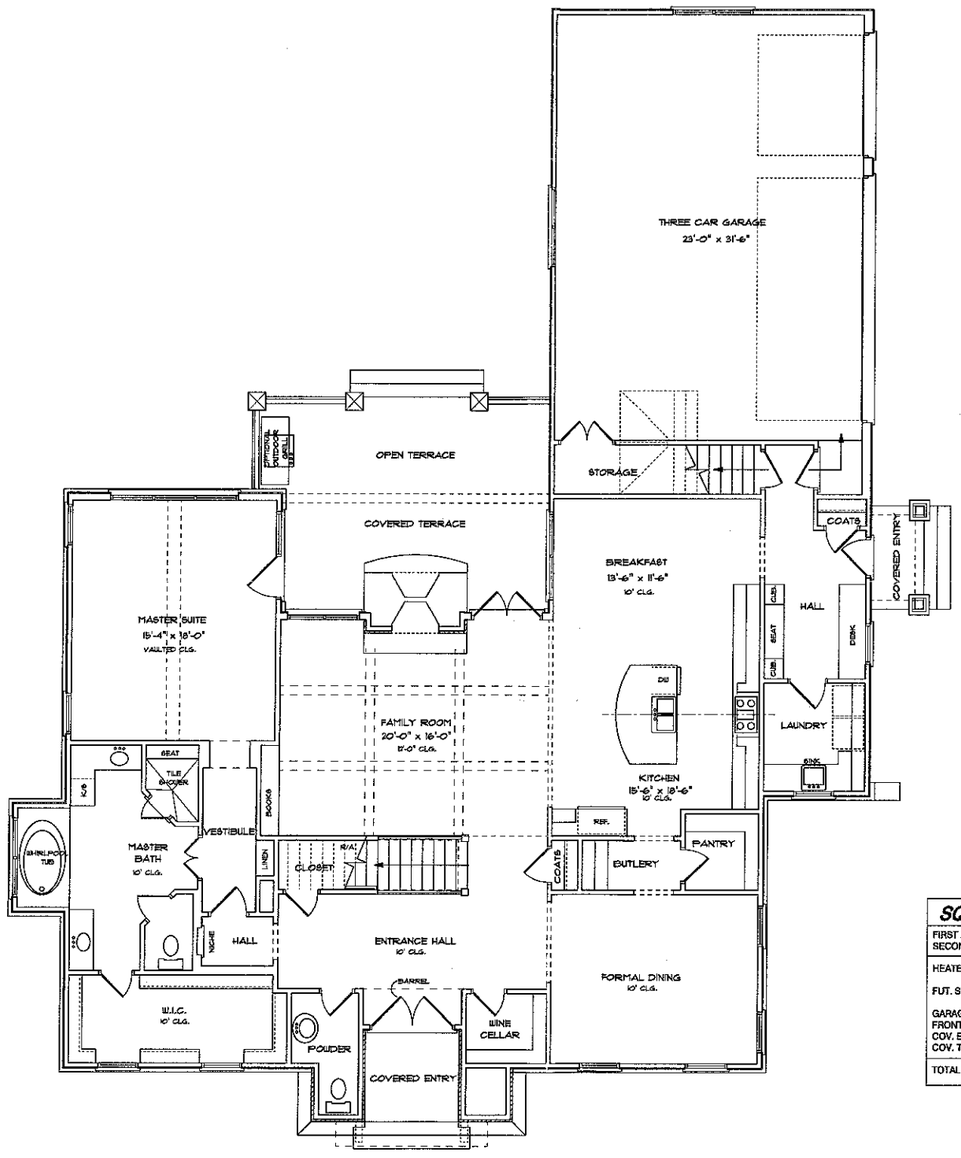

SQUARE FOOTAGE	
FIRST FLOOR HTD.	2,257
SECOND FLOOR HTD.	1,309
HEATED TOTAL	3,566
FUT. SECOND FLOOR	521
GARAGE	850
FRONT PORCH	287
COV. ENTRY	62
COV. TERRACE	176
TOTAL UNDER ROOF	5,462

I APPROVE THIS DESIGN TO GO TO WORKING DRAWINGS. I UNDERSTAND THAT CHANGES AFTER THIS POINT WILL BE BILLABLE AT A RATE OF $100.00 PER HOUR DURING THE WORKING DRAWING PHASE.

SIGNATURE

FIRST FLOOR PLAN

SCALE 1/4" = 1'-0"

NOTE: PRINTERS MAY OR MAY NOT COPY THE LINES OF THIS DRAWING WITH COMPLETE ACCURACY. PLEASE USE THE DIMENSIONS NOTED ON THIS DRAWING FOR EXACT MEASUREMENTS.

DRAWN BY:
JOHN STEFANIK W/
"REFLECTING DREAMS"
704-320-5201

ENGINEERED BY:

ELITE DESIGN GROUP
custom residential designs

P.O. Box 481943
Charlotte, NC 28269

tel: 704-494-0664
fax: 704-598-8074

DESIGNED BY:
J.J. BARJA

PROJECT:

©COPYRIGHT 2005

KENNETH BEALER HOMES
Lot 395, SAILVIEW

DATE:
JULY 19, 2005

REVISIONS:
REV:
REV:
REV:
REV:

SHEET
OF 15