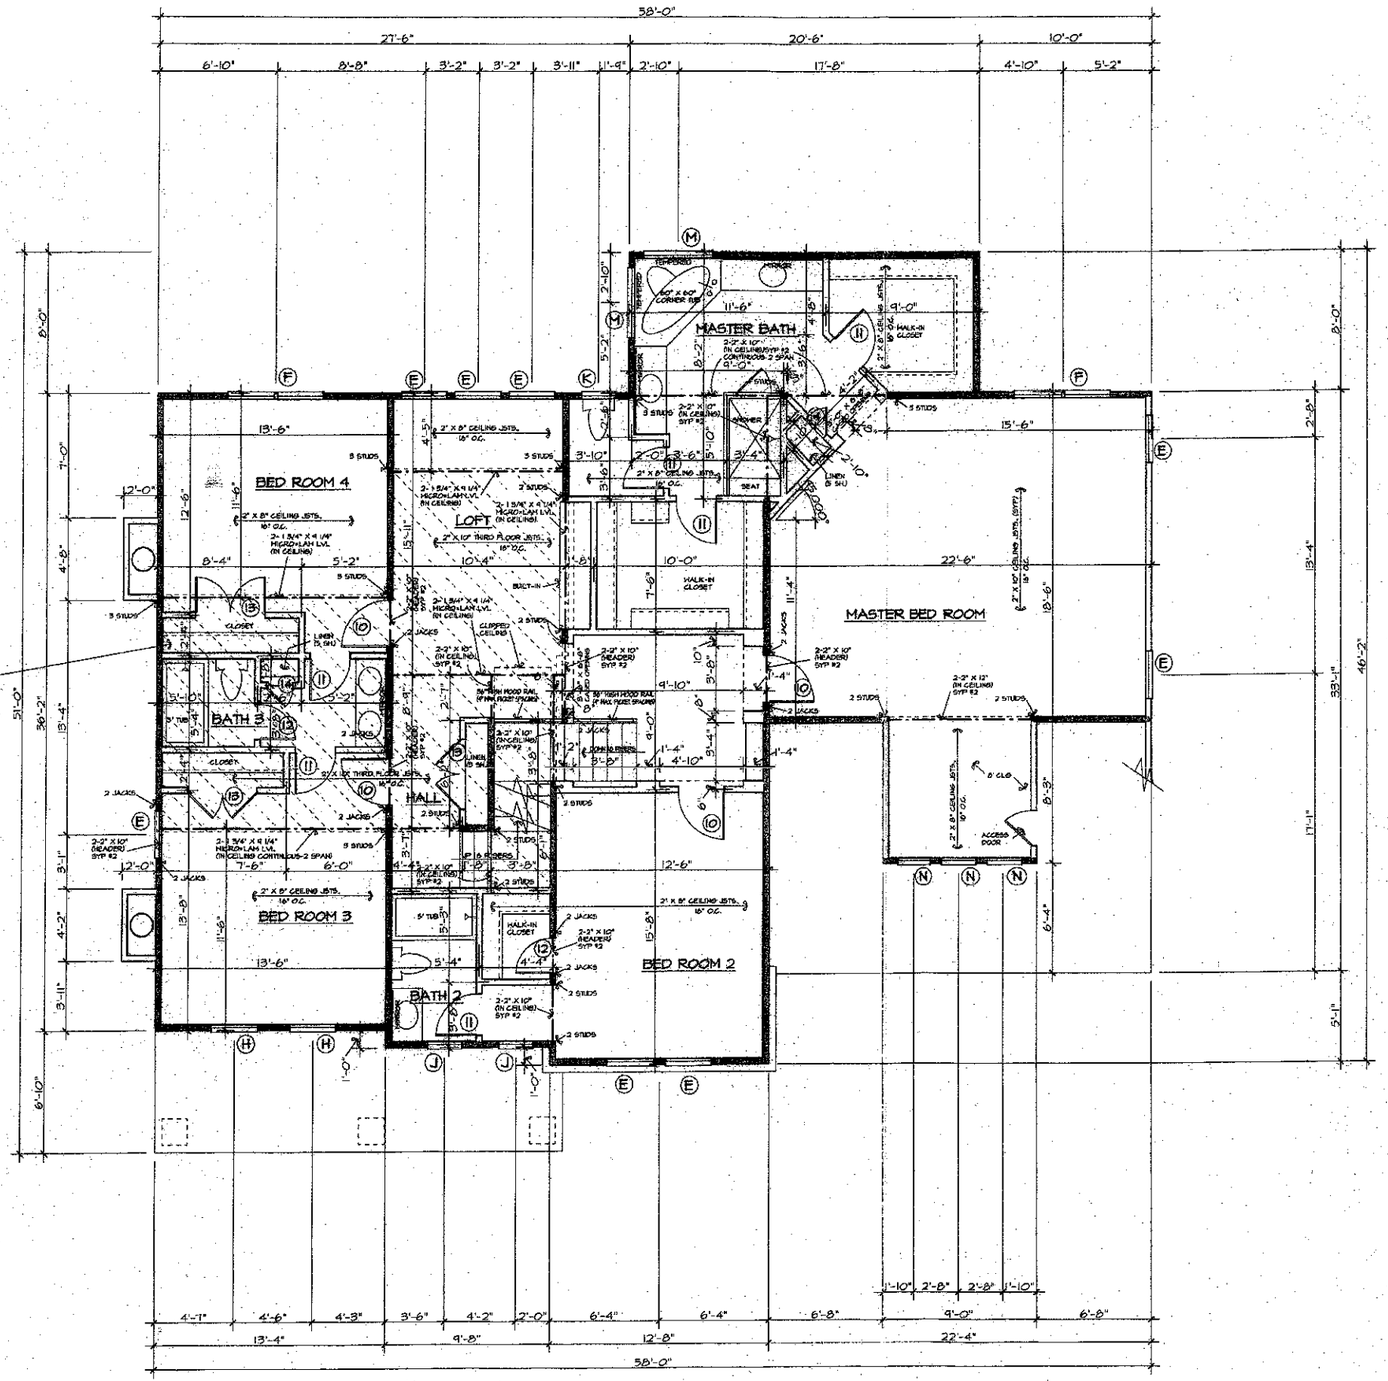


SECOND FLOOR PLAN SCALE: 1/4" = 1'-0"

DOOR SCHEDULE

NO.	SIZE	DESCRIPTION
①	3'-0" X 6'-8" X 1 3/4" W/ 12" SIDELIGHT & 14" TRANSOM	SEE FRONT ELEVATION
②	2'-8" X 6'-8" X 1 3/4" WITH 12" TRANSOM ABOVE	FIFTEEN LIGHT
③	2'-8" X 6'-8" X 1 3/4"	20 MINUTE RATED
④	2'-8" X 6'-8" X 1 3/4"	9 LIGHT, 2 PANEL
⑤	2'-8" X 8'-0" X 1 3/8"	8 PANEL COLONIAL
⑥	2'-4" X 8'-0" X 1 3/8"	8 PANEL COLONIAL
⑦	2-1'-6" X 8'-0" X 1 3/8"	4 PANEL COLONIAL
⑧	2-1'-8" X 8'-0" X 1 3/8"	4 PANEL COLONIAL
⑨	2-2'-0" X 8'-0" X 1 3/8"	8 PANEL COLONIAL
⑩	2'-8" X 6'-8" X 1 3/8"	6 PANEL COLONIAL
⑪	2'-4" X 6'-8" X 1 3/8"	6 PANEL COLONIAL
⑫	2'-0" X 6'-8" X 1 3/8"	6 PANEL COLONIAL
⑬	2-2'-0" X 6'-8" X 1 3/8"	6 PANEL COLONIAL
⑭	1'-6" X 6'-8" X 1 3/8"	6 PANEL COLONIAL

WINDOW SCHEDULE

TYPE	SIZE	DESCRIPTION
Ⓐ	2'-8" X 6'-2"	DOUBLE-HUNG
Ⓑ	2-2'-8" X 6'-2"	DOUBLE-HUNG
Ⓒ	2'-4" X 6'-2"	DOUBLE-HUNG
Ⓓ	2'-0" X 6'-2"	DOUBLE-HUNG
Ⓔ	2'-8" X 5'-2"	DOUBLE-HUNG
Ⓕ	2-2'-8" X 5'-2"	DOUBLE-HUNG
Ⓖ	2'-0" X 5'-2"	DOUBLE-HUNG
Ⓗ	2'-8" X 4'-6"	DOUBLE-HUNG
Ⓙ	2'-0" X 4'-6"	DOUBLE-HUNG
Ⓚ	2'-0" X 3'-2"	DOUBLE-HUNG
Ⓛ	2'-8" X 3'-10"	DOUBLE-HUNG
Ⓜ	4'-0" X 4'-6"	FIXED (TEMPERED)
Ⓝ	2'-0" X 2'-0"	FIXED
Ⓞ	1'-8" X 3'-4"	FIXED OVAL
Ⓟ		

HEADER NOTES - SECOND FLOOR:

1. ALL EXTERIOR LOAD-BEARING HEADERS SHALL BE 2-2" X 8" NO. 2 SOUTHERN YELLOW PINE OR BETTER UNLESS OTHERWISE NOTED.
2. ALL EXTERIOR NON LOAD-BEARING HEADERS SHALL BE 2-2" X 4" NO. 2 SOUTHERN YELLOW PINE OR BETTER UNLESS OTHERWISE NOTED.
3. ALL INTERIOR NON LOAD-BEARING HEADERS SHALL BE 2-2" X 4" NO. 2 SOUTHERN YELLOW PINE OR BETTER UNLESS OTHERWISE NOTED.

NOTES:

1. CONTRACTOR TO VERIFY ALL DIMENSIONS.
2. DO NOT SCALE DIMENSIONS FROM PRINTS. PLANS AND DETAILS ARE NOT ALWAYS DRAWN TO SCALE. USE DIMENSIONS GIVEN OR CONSULT DESIGNER FOR FURTHER CLARIFICATION.
3. ALL JOISTS AND BEAM SIZES ARE DETERMINED FOR THE USE OF NO.2 SOUTHERN YELLOW PINE. THE USE OF ANY OTHER GRADE OR SPECIES MUST BE VERIFIED.
4. FLOOR TO TOP PLATE SECOND FLOOR = 9'-1 1/2".
5. FLOOR TO WINDOW HEAD HEIGHT SECOND FLOOR = 7'-0" (U.N.O.)
6. CEILING JOISTS DESIGN LOADS = 20 PSF LIVE, 10 PSF DEAD.
7. RAFTER DESIGN LOADS = 30 PSF LIVE, 15 PSF DEAD.
8. VERSA LAM COLUMN PRODUCED BY BOISE CASCADE 5:1.8 X 10⅜ PSI, FB=2200 PSI MIN.

BEARING WALLS SYMBOL = [redacted]

STRUCTURAL ONLY

LOT 266 THE FARMS

THE ARLINGTON

ELEVATION - A

JOB NO. SIMONINI
DATE 11/03
DRAWN BY. DS
SHEET NO. 3 OF [redacted]

SIMONINI BUILDERS
311 E. MOREHEAD ST., SUITE 100
CHARLOTTE, NORTH CAROLINA 28202-2105
OFFICE (704) 334-4454 FAX (704) 358-1670
www.simoninibuilders.com

REVISIONS
DATE OF CAD