Acknowledgement Of Plans Submittal ONLY!

Date 12/15/04

Date 12/15/2004

This derivative of a Stephen Fuller design is based on an exclusive, non-transferable, one-time license agreement between American Home Gallery, Ltd. Designer and Mac & Kris Barnhardt Owner.

DOOR SCHEDULE						
NO.	SIZE	TYPE	DESCRIPTION	CASING IN	CASING OUT	QTY.
01	2'-6" x 6'8"	INT	six panel	B-P	B-P	4
02	2'-6" x 6'8"	INT	six panel	B-P	C-P	3
03	2'-6" x 6'8"	INT	six panel	C-P	C-P	1
04	2'0" x 6'8"	INT	six panel	B-P	B-P	2
05	2'0" x 6'8"	INT	six panel	C-P	C-P	1
06	2'4" x 6'8"	INT	six panel	C-P	C-P	3
07	2'4" x 6'8"	INT	six panel	B-P	B-P	3
08	2'4" x 6'8"	INT	six panel	B-P	C-P	4
09	2'4" x 6'8"	INT	six panel	C-P	B-P	2
10	2'4"	INT	glass shower			1
11	2'6" x 6'8"	INT	six panel	C-P	C-P	2
12	2'6" x 6'8"	INT	six panel	B-P	A-P	1
13	2'6" x 6'8"	INT	six panel	B-P	B-P	3
14	2'6" x 6'8"	EXT	six panel	B-P	C-P	1
15	2'-2'5" x 6'8"	EXT	french	C-P	2x4 w/BB	1
16	2'-2'6" x 6'8"	EXT	french w/12" trans.	B-P	2x4 w/BB	1
17	2'8" x 6'8"	INT	six panel	C-P	C-P	1
18	2'8" x 6'8"	INT	six panel	B-P	B-P	1
19	2'8" x 6'8"	EXT	six panel	B-P	C-P	1
20	3'0" x 6'8"	EXT	six panel	C-P	2x6 w/BB	1
21	3'0" x 6'8"	EXT	six panel w/2-12" side lites & 12" trans.	A-P	2x6 w/BB	1
22	9'0" x 7'0"	EXT	O.H. garage		2x4 w/BB	2
23	2'8" x 6'6"	EXT	french w/ 12" trans.	B-P	2x4 w/BB	1

LEGEND	
BB	Back Band
BM	Brick Mould
A,B,C	type of casing
P	Paint
S	Stain
Note:	see sheet 7 for casing profiles


WINDOW SCHEDULE				
TYPE	SIZE	EXTERIOR CASING	DESCRIPTION	QTY.
A	3'0" x 6'2"	2x4 w/BB	Double Hung	2
AB	2'4" x 3'2"	2x4 w/BB	Double Hung	2
C	2'4" x 4'2"	2 x 4 w/BB	Double Hung	1
D	2-2'4" x 4'6"	2 x 4 w/BB	D.H. w/4" mull	1
E	2'8" x 4'2"	2 x 4 w/BB	Double Hung	2
F	2'8" x 4'6"	2 x 4 w/BB	Double Hung	2
G	2'8" x 5'2"	2 x 4 w/BB	Double Hung	7
H	2-2'8" x 5'2"	2 x 4 w/BB	D.H. w/ 4" mull	1
I	3-2'8" x 5'2"	2 x 4 w/BB	D.H. w/ 4" mull	1
J	2'8" x 5'6"	2 x 4 w/BB	Stat. arch head w/2-1'4"x4'2" stat.	1
K	2'8" x 6'2"	2 x 4 w/BB	Stat. arch head	2
L	3-2'8" x 6'6"	2 x 4 w/BB	Double Hung	1
M	3'0" x 5'2"	2 x 4 w/BB	D.H. w/2-2'4"x5'2" D.H. w/4" mull	1
N	3'0" x 5'10"	2 x 4 w/BB	D.H. w/2-2'0"x5'10" D.H. w/4" mull	1
O	3'0" x 6'2"	2 x 4 w/BB	Double Hung	1
P	4'0" x 4'2"	2 x 4 w/BB	Stat.	1
Q	4'0" x 5'2"	2 x 4 w/BB	Stat.	2
R	4'0" x 6'6"	2 x 4 w/BB	Stat.	2

ELECTRICAL PLAN KEY

- DUPLEX CONVENIENCE OUTLET
- DUPLEX OUTLET ABOVE COUNTER
- WEATHERPROOF DUPLEX OUTLET
- HALF-SWITCHED DUPLEX OUTLET
- SPECIAL PURPOSE OUTLET
- DUPLEX OUTLET IN FLOOR
- 220 VOLT OUTLET
- ELECTRIC DOOR OPERATOR
- CEILING MOUNTED INCANDESCENT LIGHT FIXTURE
- WALL MOUNTED INCANDESCENT LIGHT FIXTURE
- RECESSED INCANDESCENT LIGHT FIXTURE
- EXHAUST FAN
- EXHAUST FAN/LIGHT COMBINATION
- FLUORESCENT LIGHT FIXTURE
- CEILING FAN/LIGHT

SQUARE FOOTAGE BREAKDOWN	
0262	
FIRST FLOOR	1,609 s.f.
SECOND FLOOR	1,779 s.f.
TOTAL	3,387 s.f.
NOT INCLUDED	
TWO STORY Bonus Room	116 s.f. 320 S.F.

NOTES:
9'-0" FOUNDATION WALL HGT.
9'-0" CLG. HGT. 1ST FLR.
8'-0" CLG. HGT. 2ND. FLR.
OFS: OUTFACE OF STUD
OFM: OUTFACE OF MASONRY
CLG. HGTS. MAY VARY IN BSMT.

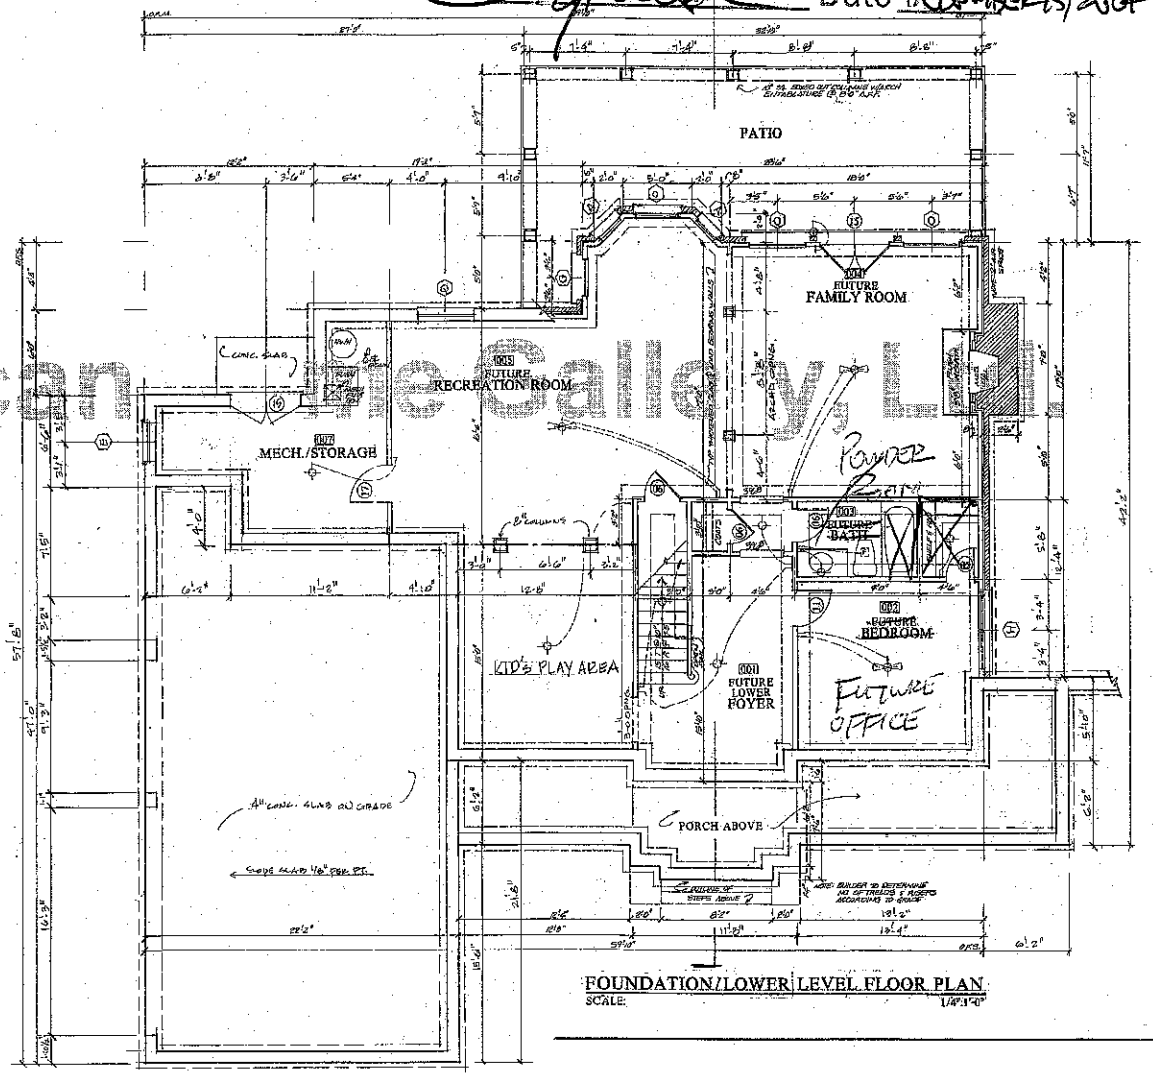

FOUNDATION/LOWER LEVEL FLOOR PLAN
SCALE: 1/4"=1'-0"

American Home Gallery, Ltd.

PROJECT
262 Highpoint

This drawing is written like Licensee to construct only one home from this plan. The Contract is non-transferable. This plan can not legally be reproduced, except by Stephen G. Fuller, Inc., Design Traditions, Inc. or the American Home Gallery, Ltd.

EACH EXCLUSIVE RIGHTS TO BUILD ONE HOME

1. Title to any purchased materials during construction remains with the seller/licensor.
2. Design Restrictions: Stephen Fuller "Signature Homes" or similar homes.
3. Time is of the essence in this contract. Licensee is responsible for all costs, including attorney's fees, incurred by Licensor in collecting any amounts due hereunder.
4. Licensee agrees not to copy, modify, or make derivative works of the Plans or Plan Documents without the prior written consent of Licensor.
5. Any dispute or claim arising out of or relating to Stephen G. Fuller, Inc., Design Traditions, Inc., or the American Home Gallery, Ltd. and Stephen G. Fuller, Ltd. and/or their employees or agents, shall be resolved by binding arbitration in accordance with the Rules of the American Arbitration Association then in effect. Arbitration may include, without limitation, depositions for discovery and the right to assert all claims and counterclaims in the arbitration proceeding. All arbitration hearings shall be commenced within one year from the date of the demand for arbitration. The award rendered by the arbitrator(s) must include the costs of arbitration, reasonable attorneys' fees and costs of experts, and judgment may be entered upon it in any court having jurisdiction thereof. The parties shall be entitled to limited discovery in accordance with the Georgia Civil Practice Act.

©2000 Stephen Fuller, Inc. dba American Home Gallery, Ltd.

AMERICAN HOME GALLERY
4197 PLEASANT HILL ROAD ♦ DULUTH, GEORGIA 30096
TELEPHONE 678.775.4663 ♦ FACSIMILE 678.775.4664 ♦ www.stephenfuller.com

Permission
Stephen G. Fuller, Inc., Design Traditions, Inc., and/or its representative Gallery, Ltd. owns or has the right to reproduce contained in each Plan. Each Purchaser may utilize any such Plan for the sole purpose of constructing a single residence for himself or herself, subject to the following restrictions:
1. Purchaser must verify all DIMENSIONS prior to construction and commencement.
2. Contractor must verify all ELEVATIONS prior to construction and commencement.
3. Plans have been revised, all superseded prints should be destroyed.
4. Blueprints from Stephen G. Fuller, Inc. and/or its representatives, other than "wet seal" blueprints, are not to be used for construction.
5. The building of Stephen G. Fuller, Inc., Design Traditions, Inc. and/or American Home Gallery, Ltd., is protected by copyright laws of the United States. Purchaser is prohibited from using any portion of the Plans for the construction of any building other than a single residence for himself or herself.

Changes to the Plans required by governmental authorities or the effects of changes customarily made in the field by Home Design Services will not constitute a violation of this restriction.

DATE	REVISED

DRAWN/CHECKED
DT


PROJECT/CODE NO.
262

SHEET TITLE
FOUNDATION / LOWER LEVEL PLAN

SHEET
D1 of 7

INTERIOR ELEVATIONS

SCALE: 1/4"-1'-0"

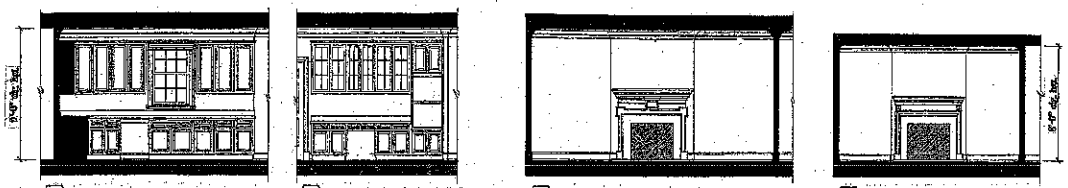

11 D2 KITCHEN FACING REAR

12 D2 KITCHEN FACING FRONT

13 D2 GREAT ROOM FIRE PLACE

14 D2 MASTER BEDROOM FIRE PLACE

DOOR SCHEDULE

NO.	SIZE	TYPE	DESCRIPTION	CASING IN	CASING OUT	QTY.
01	2'-1'6" x 6'8"	INT	six panel	B-P	B-P	4
02	2'-5'6" x 6'8"	INT	six panel	B-P	C-P	3
03	2'-1'6" x 6'8"	INT	six panel	C-P	C-P	1
04	2'0" x 6'8"	INT	six panel	B-P	B-P	2
05	2'0" x 6'8"	INT	six panel	C-P	C-P	1
06	2'4" x 6'8"	INT	six panel	C-P	C-P	3
07	2'4" x 6'8"	INT	six panel	B-P	B-P	3
08	2'4" x 6'8"	INT	six panel	B-P	C-P	4
09	2'4" x 6'8"	INT	six panel	C-P	B-P	2
10	2'4"	INT	glass shower			1
11	2'6" x 6'8"	INT	six panel	C-P	C-P	2
12	2'6" x 6'8"	INT	six panel	B-P	A-P	1
13	2'6" x 6'8"	INT	six panel	B-P	B-P	3
14	2'6" x 6'8"	EXT	six panel	B-P	C-P	1
15	2'-2'6" x 6'8"	EXT	french	C-P	2x4 w/BB	1
16	2'-2'6" x 6'8"	EXT	french w/12" trans.	B-P	2x4 w/BB	1
17	2'8" x 6'8"	INT	six panel	C-P	C-P	1
18	2'8" x 6'8"	INT	six panel	B-P	B-P	1
19	2'8" x 6'8"	EXT	six panel	B-P	C-P	1
20	3'0" x 6'8"	INT	six panel	C-P	2x4 w/BB	1
21	3'0" x 6'8"	EXT	six panel w/2-12" side lites & 12" trans.	A-P	2x4 w/BB	1
22	9'0" x 7'0"	EXT	O.H. garage		2x4 w/BB	2
23	2'8" x 6'8"	EXT	french w/ 12" trans.	B-P	2x4 w/BB	1

WINDOW SCHEDULE

TYPE	SIZE	EXTERIOR CASING	DESCRIPTION	QTY.
A	2'6"x6'0"	2 x 4 w/BB	Double Hung	2
B	2'-5"x 3'5"	2 x 4 w/BB	Double Hung	2
C	2'-4" x 6'-1"	2 x 4 w/BB	Double Hung	1
D	2'-2'4" x 4'6"	2 x 4 w/BB	D.H. w/4" mull	2
E	2'6",4'4"2"	2 x 4 w/BB	Double Hung	2
F	2'6" x 4'6"	2 x 4 w/BB	Double Hung	2
G	2'6" x 5'2"	2 x 4 w/BB	Double Hung	7
H	2'-2'6" x 5'2"	2 x 4 w/BB	D.H. w/ 4" mull	1
I	3'-2'6" x 5'2"	2 x 4 w/BB	D.H. w/ 4" mull	1
J	2'6" x 5'6"	2 x 4 w/BB	Stat. arch head w/2-(4'x5'2" stat.	1
K	2'6" x 6'0"	2 x 4 w/BB	Stat. arch head	2
L	3'-2'6" x 6'6"	2 x 4 w/BB	Double Hung	1
M	3'0" x 5'2"	2 x 4 w/BB	D.H. w/2-2'4"x5'2" D.H. w/4" mull	1
N	3'0" x 5'10"	2 x 4 w/BB	D.H. w/2-2'0"x5'10" D.H. w/4" mull	1
O	3'0" x 6'2"	2 x 4 w/BB	Double Hung	1
P	4'0" x 4'2"	2 x 4 w/BB	Stat.	1
Q	4'0" x 5'2"	2 x 4 w/BB	Stat.	2
R	4'0" x 6'6"	2 x 4 w/BB	Stat.	2

ELECTRICAL PLAN KEY

- DUPLEX CONVENIENCE OUTLET
- DUPLEX OUTLET ABOVE COUNTER
- WEATHERPROOF DUPLEX OUTLET
- HALF-SWITCHED DUPLEX OUTLET
- SPECIAL PURPOSE OUTLET
- DUPLEX OUTLET IN FLOOR
- 220 VOLT OUTLET
- ELECTRIC DOOR OPERATOR
- CEILING MOUNTED INCANDESCENT LIGHT FIXTURE
- WALL MOUNTED INCANDESCENT LIGHT FIXTURE
- RECESSED INCANDESCENT LIGHT FIXTURE
- EXHAUST FAN
- EXHAUST FAN/LIGHT COMBINATION
- FLUORESCENT LIGHT FIXTURE
- CEILING FAN/LIGHT

SQUARE FOOTAGE BREAKDOWN


0262

FIRST FLOOR	1,608 s.f.
SECOND FLOOR	1,779 s.f.
TOTAL	3,387 s.f.
NOT INCLUDED	
TWO STORY BONUS ROOM	116 s.f. 320 s.f.

NOTES:

9'-0" FOUNDATION WALL HGT.
9'-0" CLG. HGT. 1ST FLR.
8'-0" CLG. HGT. 2ND. FLR.
OFS: OUTFACE OF STUD
OFM: OUTFACE OF MASONRY
CLG. HGTS. MAY VARY IN BSMT.

This derivative of a Stephen Fuller design is based on an exclusive, non-transferable, one-time license agreement between American Home Gallery, Ltd. Designer and May & Kris Barnhardt Owner.

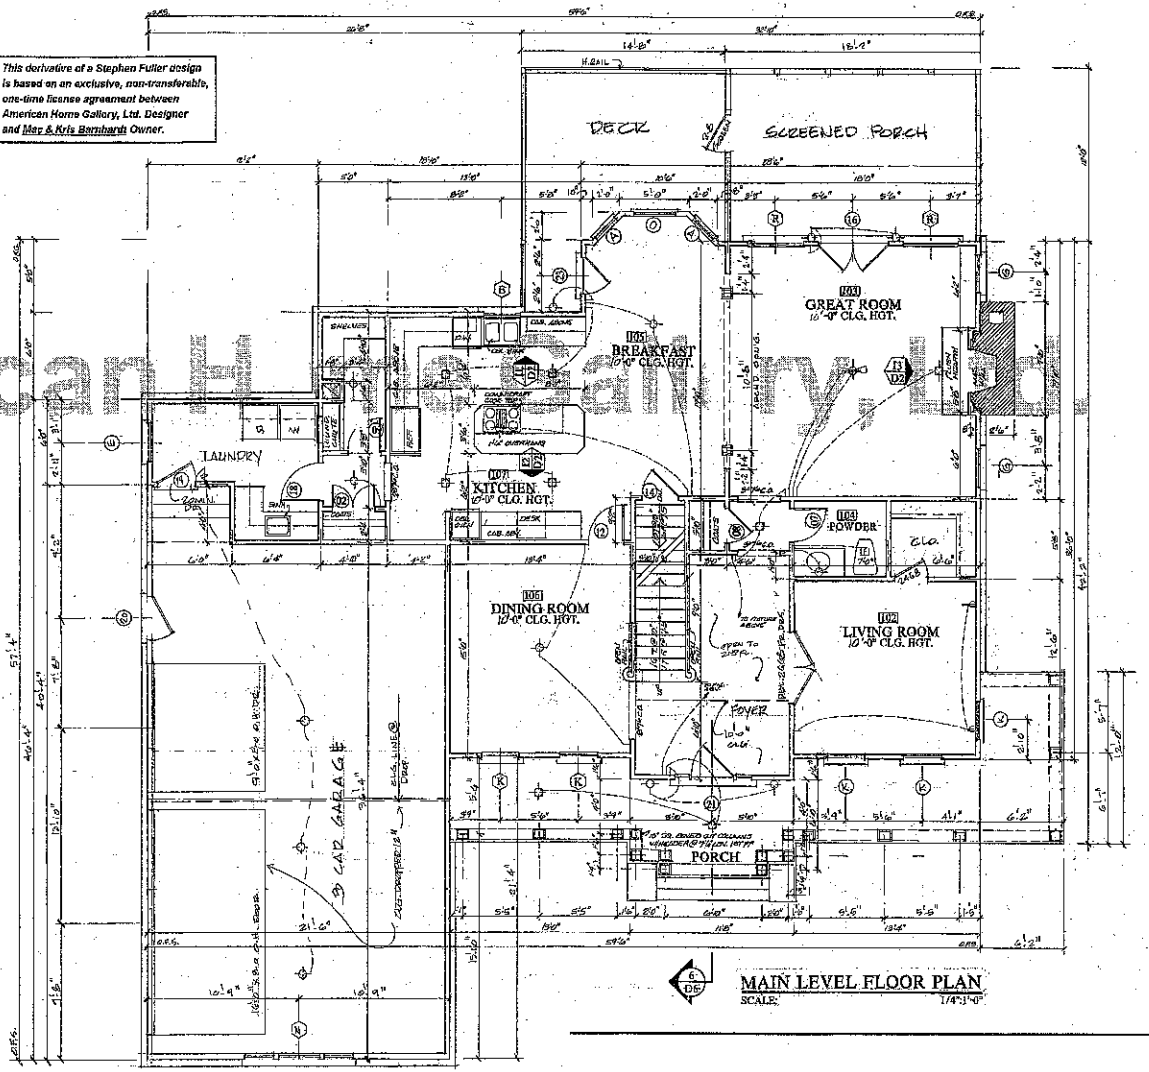

6 D6 MAIN LEVEL FLOOR PLAN

SCALE: 1/4"-1'-0"

American Home Gallery, Ltd.

PROJECT

262 Highpoint

This license is for the Licensee to construct only one home from this plan. This license is non-transferable. This plan and home may be constructed, marketed by Stephen S. Fuller, Inc., Design Traditions, Inc., and/or American Home Gallery, Ltd.

NON-EXCLUSIVE LICENSE TO BUILD ONE HOME

1. This home is licensed for construction only on the Owner's lot.
2. Owner acknowledges Owner is a "Lot" and has read the terms and conditions.
3. Owner has provided all plans and engineering as may be required by any applicable governmental authority.
4. Owner is responsible for all costs of plans and engineering, the costs of the Plan, and the purchase of such. Owner is responsible for all costs of construction of the home, including, without limitation, applicable taxes and fees.

©2010 Stephen Fuller, American Home Gallery, Ltd.

Stephen Fuller
AMERICAN HOME GALLERY
4197 PLEASANT HILL ROAD ♦ DULUTH, GEORGIA 30096
TELEPHONE 678.775.4663 ♦ FACSIMILE 678.775.4664 ♦ www.stephenfuller.com

Read Me

Stephen S. Fuller, Inc., Design Traditions, Inc., and/or American Home Gallery, Ltd. reserves all rights to any home constructed from this Plan. Rights include, but are not limited to, the following exclusive rights:

1. Ownership of and rights to ALL DRAWINGS prepared by or on behalf of Designer, including, without limitation, all Plans, all working drawings, all renderings, all elevations, all models, all sketches, all graphic or pictorial representations of any kind, all floor plans, all site plans, all plot plans, all studies, all artwork, all concepts, all ideas, all schematic designs, all design development documents, all specifications, all bid documents, all 3-ring binders, all construction documents, all "as-built" drawings, all landscape plans, all interior design documents, all space plans, all perspective renderings, all electronic files, all CAD files, all Revit files, all BIM files, all materials boards, all drawings or documents relating to any of the foregoing, and all copies of all of the foregoing (collectively, the "Drawings").
2. Exclusive use of the Drawings for the construction of one home on the Lot.
3. Retention of the Drawings, with all engineering, by and on behalf of Designer.
4. Stephen S. Fuller, Inc. and Design Traditions, Inc. and/or American Home Gallery, Ltd. reserve the right to alter the Drawings for any reason.

Each owner and contractor is advised to verify all dimensions and conditions prior to construction. Any discrepancies found in these documents should be reported to the Designer before proceeding with construction.

DATE	REVISED

DRAWN/CHECKED: DT

PROJECT/JOB NO.: 262

SHEET TITLE: MAIN LEVEL FLOOR PLAN

SHEET: D2 of 7

262 Highpoint

DOOR SCHEDULE						
NO.	SIZE	TYPE	DESCRIPTION	CASING IN	CASING OUT	QTY.
01	2-1'6" x 6'8"	INT	six panel	B-P	B-P	4
02	2-1'6" x 6'8"	INT	six panel	B-P	C-P	3
05	2-1'6" x 6'8"	INT	six panel	C-P	C-P	1
04	2'0" x 6'8"	INT	six panel	B-P	B-P	2
05	2'0" x 6'8"	INT	six panel	C-P	C-P	1
06	2'4" x 6'8"	INT	six panel	C-P	C-P	3
07	2'4" x 6'8"	INT	six panel	B-P	B-P	3
08	2'4" x 6'8"	INT	six panel	B-P	C-P	4
09	2'4" x 6'8"	INT	six panel	C-P	B-P	2
10	2'4"	INT	glass shower			1
11	2'6" x 6'8"	INT	six panel	C-P	C-P	2
12	2'6" x 6'8"	INT	six panel	B-P	A-P	1
13	2'6" x 6'8"	INT	six panel	B-P	B-P	3
14	2'6" x 6'8"	EXT	six panel	B-P	C-P	1
15	2-2'0" x 6'8"	EXT	french	C-P	2x4 w/BB	1
16	2-2'6" x 6'8"	EXT	french w/12" trans.	B-P	2x4 w/BB	1
17	2'0" x 6'0"	INT	six panel	C-P	C-P	1
18	2'8" x 6'8"	INT	six panel	B-P	B-P	1
19	2'8" x 6'8"	EXT	six panel	B-P	C-P	1
20	3'0" x 6'8"	EXT	six panel	C-P	2x4 w/BB	1
21	3'0" x 6'8"	EXT	six panel w/2-12" side lites & 12" trans.	A-P	2x4 w/BB	1
22	9'0" x 7'0"	EXT	O.H. garage		2x4 w/BB	2
23	2'8" x 6'8"	EXT	french w/ 12" trans.	B-P	2x4 w/BB	1

LEGEND	
BR	Brick Rand
BM	Brick Mould
A,B,C	type of casing
P	Paint
S	Stain
Note:	se sheet 7 for casing profiles

WINDOW SCHEDULE				
TYPE	SIZE	EXTERIOR CASING	DESCRIPTION	QTY.
A	2'0" x 6'2"	2 x 4 w/BB	Double Hung	2
B	2'6" x 3'2"	2 x 4 w/BB	Double Hung	2
C	2'-2"x5'-4"2"	2 x 4 w/BB	Double Hung	2
D	2'-2"x5'-4"6"	2 x 4 w/BB	D.H. w/ 4" mull	2
E	2'8" x 4'2"	2 x 4 w/BB	Double Hung	2
F	2'8" x 4'6"	2 x 4 w/BB	Double Hung	2
G	2'8" x 5'2"	2 x 4 w/BB	Double Hung	7
H	2'-2'8" x 5'2"	2 x 4 w/BB	D.H. w/ 4" mull	1
I	3-2'8" x 5'2"	2 x 4 w/BB	D.H. w/ 4" mull	1
J	2'8" x 3'6"	2 x 4 w/BB	Stat. arch head w/1-1'4"x3'2" stat.	1
K	2'8" x 6'2"	2 x 4 w/BB	Stat. arch head	2
L	3-2'8" x 6'6"	2 x 4 w/BB	Double Hung	1
M	3'0" x 5'2"	2 x 4 w/BB	D.H. w/2-2'4"x5'2" D.H. w/4" mull	1
N	3'0" x 5'10"	2 x 4 w/BB	D.H. w/2-2'0"x5'10" D.H. w/4" mull	1
O	3'0" x 6'2"	2 x 4 w/BB	Double Hung	1
P	4'0" x 4'2"	2 x 4 w/BB	Stat.	1
Q	4'0" x 5'2"	2 x 4 w/BB	Stat.	2
R	4'0" x 6'6"	2 x 4 w/BB	Stat.	2


ELECTRICAL PLAN KEY

- DUPLEX CONVENIENCE OUTLET
- DUPLEX OUTLET ABOVE COUNTER
- WEATHERPROOF DUPLEX OUTLET
- HALF-SWITCHED DUPLEX OUTLET
- SPECIAL PURPOSE OUTLET
- DUPLEX OUTLET IN FLOOR
- 220 VOLT OUTLET
- ELECTRIC DOOR OPERATOR
- CEILING MOUNTED INCANDESCENT LIGHT FIXTURE
- WALL MOUNTED INCANDESCENT LIGHT FIXTURE
- RECESSED INCANDESCENT LIGHT FIXTURE
- EXHAUST FAN
- EXHAUST FAN/LIGHT COMBINATION
- FLOURESCENT LIGHT FIXTURE
- CEILING FAN/LIGHT

SQUARE FOOTAGE BREAKDOWN 0262	
FIRST FLOOR	1906 s.f.
SECOND FLOOR	1379 s.f.
TOTAL	3285 s.f.
NOT INCLUDED	
TWO STORY BONUS ROOM	116 s.f. 320 S.F.

NOTES:
9'-0" FOUNDATION WALL HGT.
9'-0" CLG. HGT. 1ST FLR.
8'-0" CLG. HGT. 2ND. FLR.
OFS: OUTFACE OF STUD
OFM: OUTFACE OF MASONRY
CLG. HGTS. MAY VARY IN BSMT.

This derivative of a Stephen Fuller design is based on an exclusive, non-transferable, one-time license agreement between American Home Gallery, Ltd. Designer and Mac & Kris Barnhardt Owner.

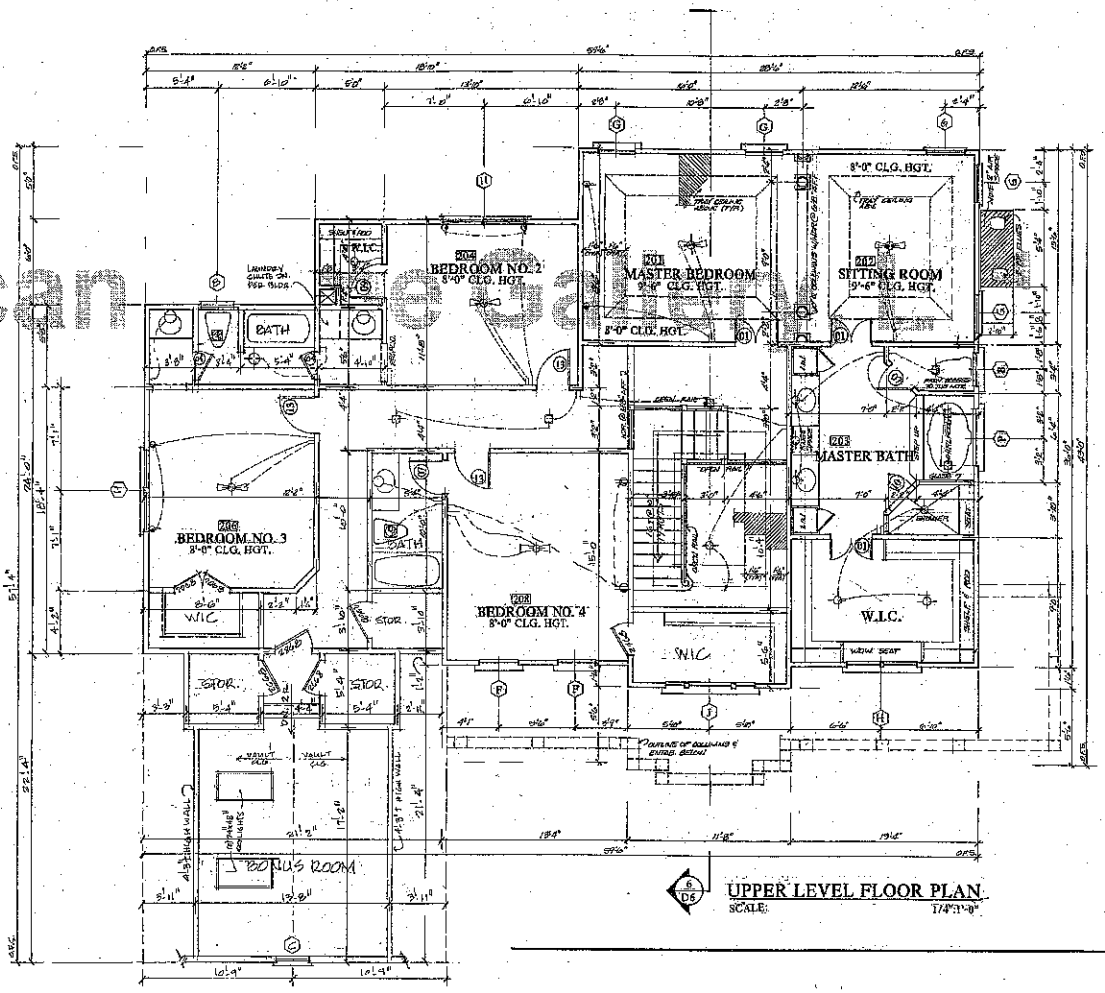

6/D6 UPPER LEVEL FLOOR PLAN
SCALE: 1/4"=1'-0"

American Home Gallery, Ltd.
DESIGNER

This drawing is written for the exclusive use of one home to be built from this plan. The licensee is non-transferable. This plan may not legally be reproduced, except by Stephen S. Fuller, Inc., Dwight Henderson, Inc., and/or American Home Gallery, Ltd.

NON-EXCLUSIVE LICENSE TO BUILD ONE HOME

1. You have a non-exclusive, non-transferable license to use this plan to build one home.
2. The "Licensors", Stephen Fuller Inc. and Dwight Henderson Inc. and Custom Advantage Inc. and/or American Home Gallery Ltd. and Custom Advantage Ltd. reserve any and all rights, including copyright, in and to this plan.
3. You may not reproduce this plan, and you may not change the name of this plan, without the written permission of Stephen S. Fuller Inc.
4. At the end of the Agreement set forth in Section 2, Fuller Inc., Dwight Henderson, Inc., and/or American Home Gallery, Ltd. and Custom Advantage Ltd. shall, to the extent any of the rights, if any, are transferable, transfer those rights to the owner of record of such plan.

©2000 Stephen Fuller Inc. and American Home Gallery, Ltd.

Stephen Fuller
AMERICAN HOME GALLERY
4197 PLEASANT HILL ROAD ♦ DULUTH, GEORGIA 30096
TELEPHONE 678 775 4663 ♦ FACSIMILE 678 775 4664 ♦ www.stephenfuller.com

Plans Sold...
Stephen S. Fuller Inc., Dwight Henderson, Inc. and/or American Home Gallery, Ltd. are not responsible for any errors contained in these plans. In the event that it is found that a set of plans you have purchased from us contains errors or omissions, we will, at your option, either:
1. Cause the error(s) to be corrected, and send you a revised set of plans, or
2. Provide you with a full refund of the purchase price you paid for the plans.
3. Please note that corrections will be performed by persons of comparable experience to those who drafted the plans.
4. Stephen S. Fuller, Inc. and its agents are not responsible for any errors or omissions in the plans, even if we have been notified of the possibility of such errors or omissions.
5. The Architectural Copyright Act, 17 U.S.C. § 101 et seq., as amended December 1990, provides that the owner of a home constructed from copyrighted architectural plans may not, without the permission of the copyright owner, make or distribute copies of the plans or of the home built from the plans. This prohibition applies even if the home is built from plans you have purchased or received from others. Unless you have written permission from the copyright owner of the plans, you may not build more than one home from a single set of plans.

Our Contract: In the event that a dispute arises between us, you agree that you will not withhold any monies due us pursuant to our contract with you.

DATE	REVISED
DRAWN/CHECKED: DT	
PROJECT/TUBE NO.: 262	
SHEET TITLE: UPPER LEVEL FLOOR PLAN	
SHEET: D3 of 7	