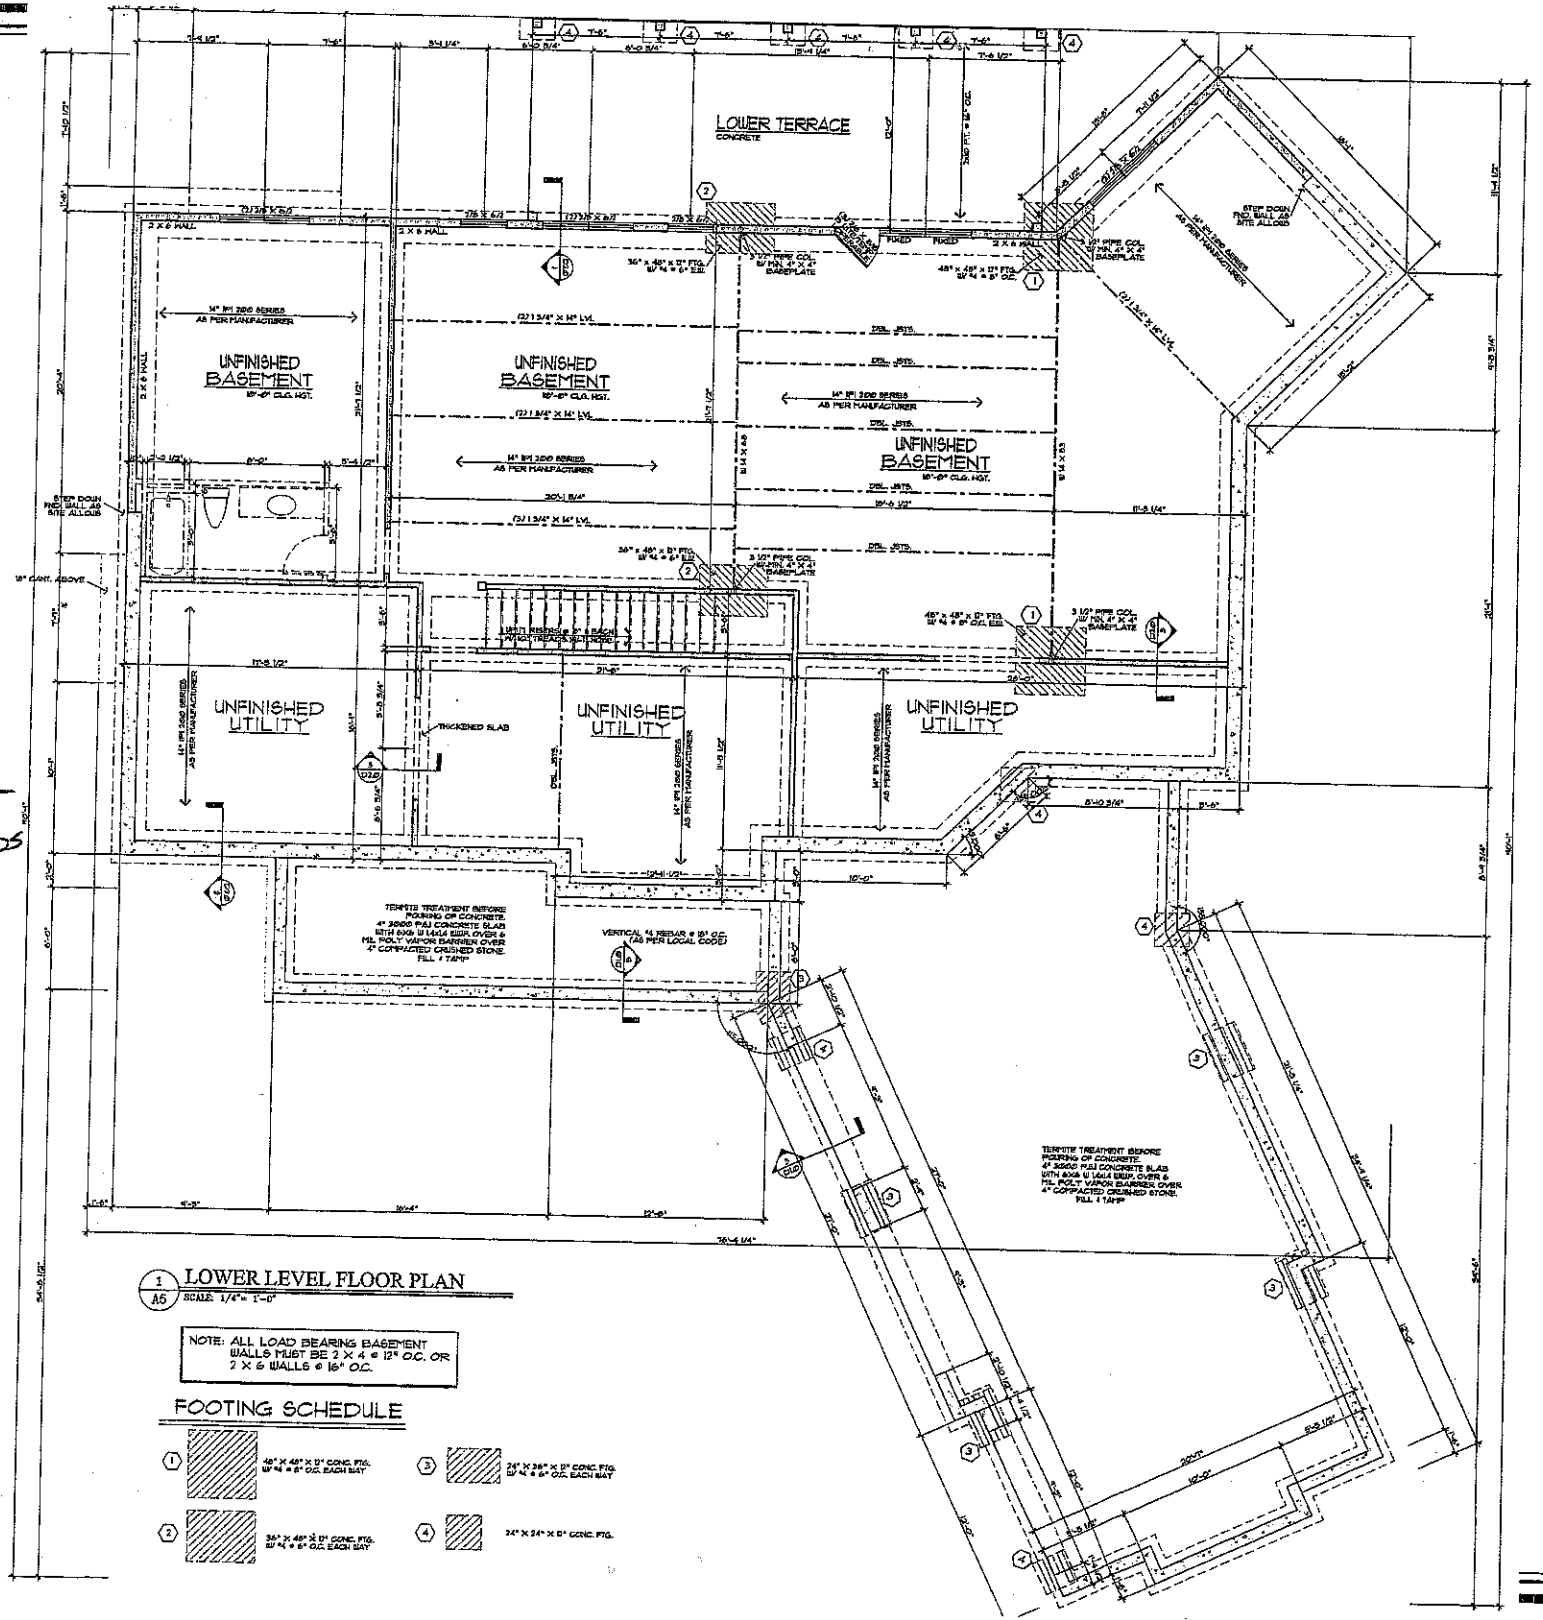


1 A5 LOWER LEVEL FLOOR PLAN
SCALE: 1/4" = 1'-0"

NOTE: ALL LOAD BEARING BASEMENT WALLS MUST BE 2 X 4 @ 12" O.C. OR 2 X 6 WALLS @ 16" O.C.

FOOTING SCHEDULE

1	48" X 48" X 12" CONC. FTG. W/ 4 #5 E.W. @ 6" O.C. EACH WAY	3	36" X 36" X 12" CONC. FTG. W/ 4 #5 E.W. @ 6" O.C. EACH WAY
2	36" X 48" X 12" CONC. FTG. W/ 4 #5 E.W. @ 6" O.C. EACH WAY	4	24" X 24" X 12" CONC. FTG.

RC Keaney Construction
1210 Davie Ave., Statesville, NC. 28677
Phone: (704) 883-9811 Fax: (704) 883-9924


Crowe Design & Associates
P.O. Box 607 Statesville, NC. 28687 (704) 873-6020

LOT #47, THE FARMS
The Farms
MOORESVILLE, NORTH CAROLINA

ENGINEER SEAL

NOVEMBER 11, 2005

LOWER LEVEL FLOOR PLAN
A5.0

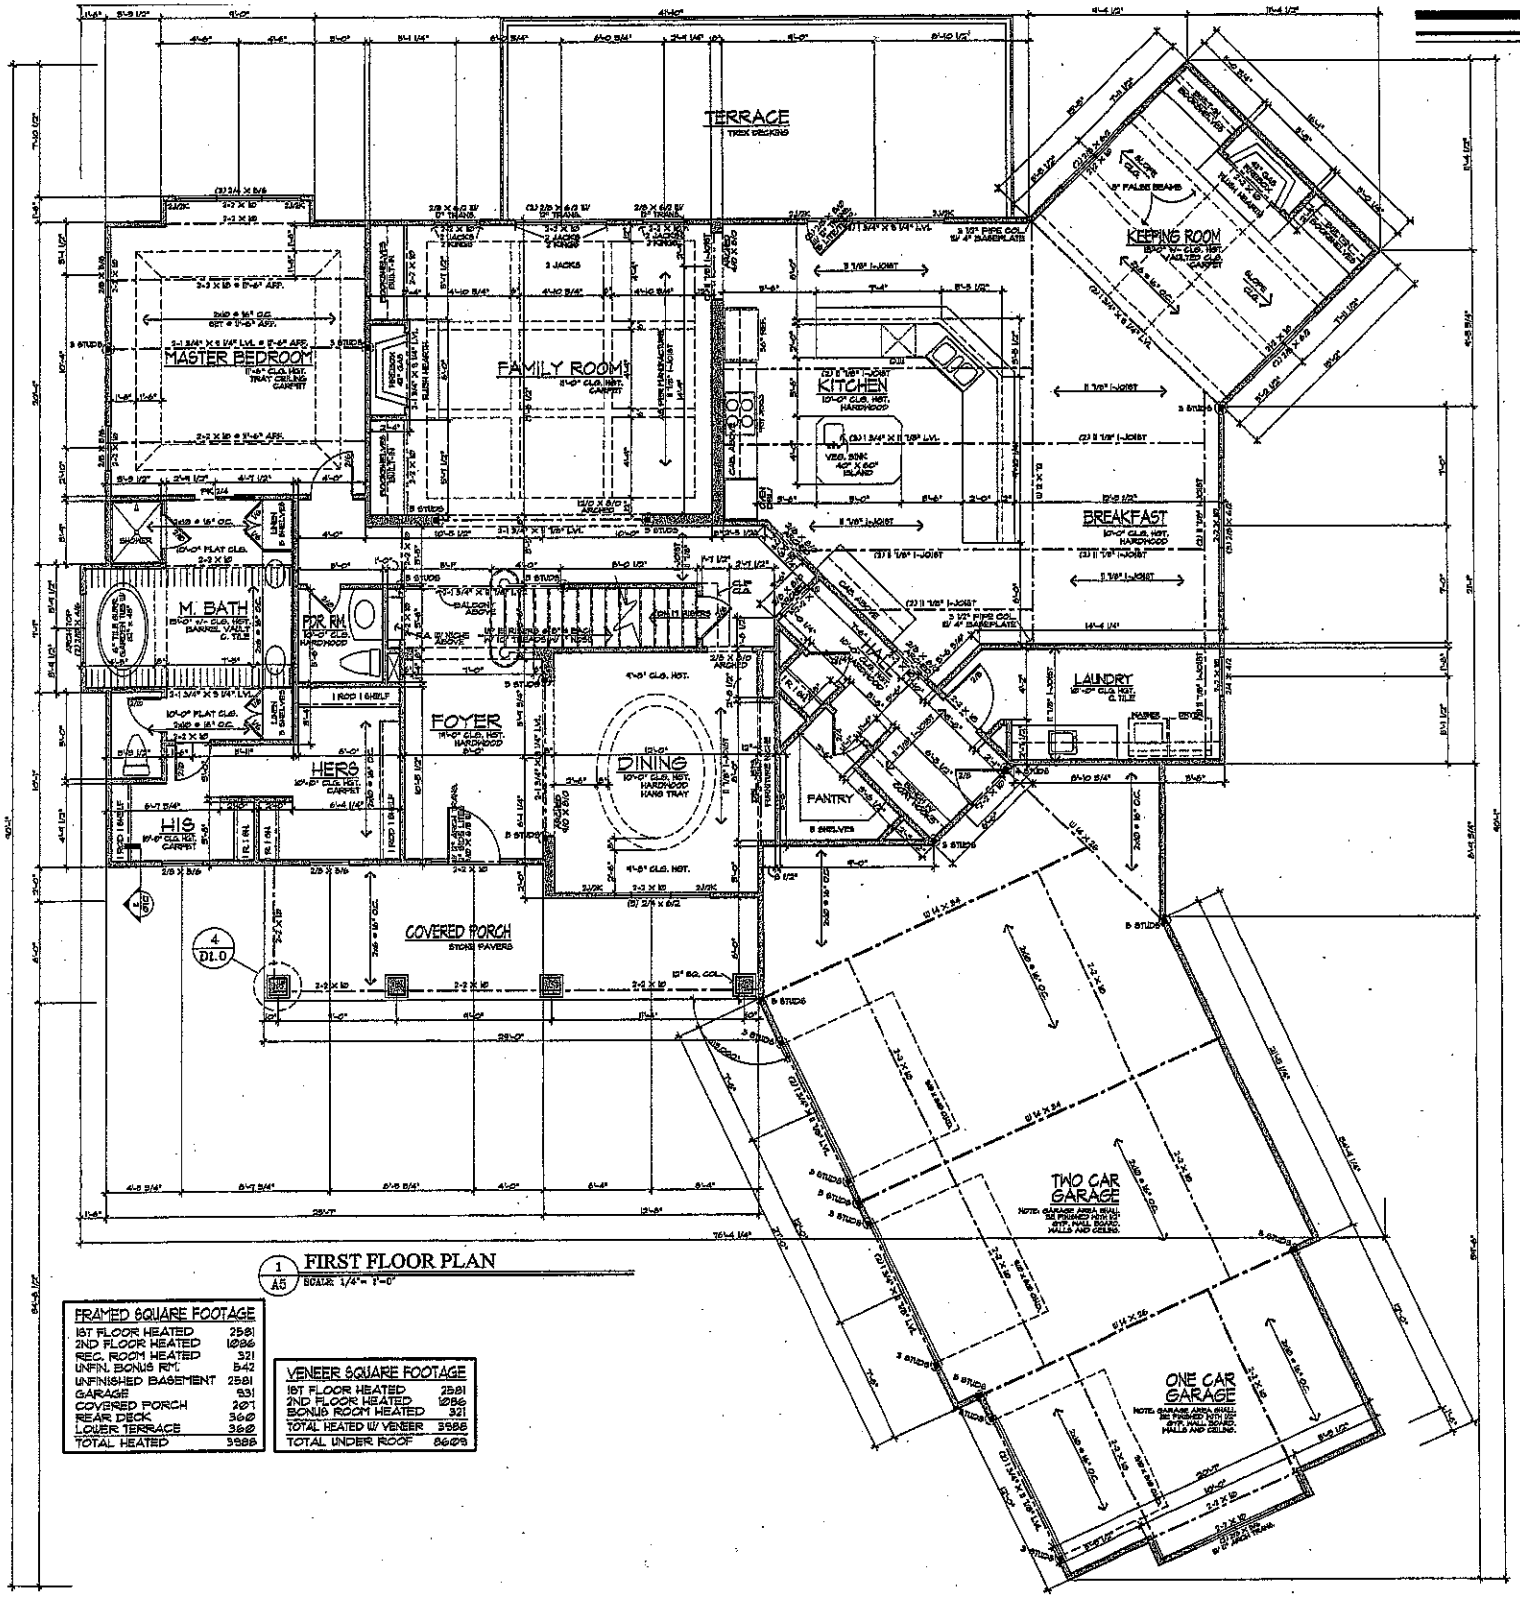

1 / A5 FIRST FLOOR PLAN
SCALE: 1/4"= 1'-0"

FRAMED SQUARE FOOTAGE	
1ST FLOOR HEATED	2581
2ND FLOOR HEATED	1086
REC. ROOM HEATED	321
UNFIN. BONUS RM.	542
UNFINISHED BASEMENT	2581
GARAGE	931
COVERED PORCH	207
REAR DECK	360
LOWER TERRACE	360
TOTAL HEATED	3988

VENEER SQUARE FOOTAGE	
1ST FLOOR HEATED	2581
2ND FLOOR HEATED	1086
BONUS ROOM HEATED	321
TOTAL HEATED W/ VENEER	3988
TOTAL UNDER ROOF	8609

KC Keaney Construction
1210 Davie Ave. Statesville, NC. 28677
Phone: (704) 883-9811 Fax: (704) 883-9924

Crowe Design & Associates
P.O. Box 697 Mooresville, NC 28115 (704) 878-6059


LOT #47, THE FARMS
The Farms
MOORESVILLE, NORTH CAROLINA

SEAL 18872 DAVID W. McGINNIS

THE STILL GROUP, INC.
1881 CINNABAR PLACE
HUNTERSVILLE, NC. 28078
(704) 947-1877
SEAL FOR STRUCTURAL ONLY

NOVEMBER 11, 2005

FIRST LEVEL FLOOR PLAN
A6.0

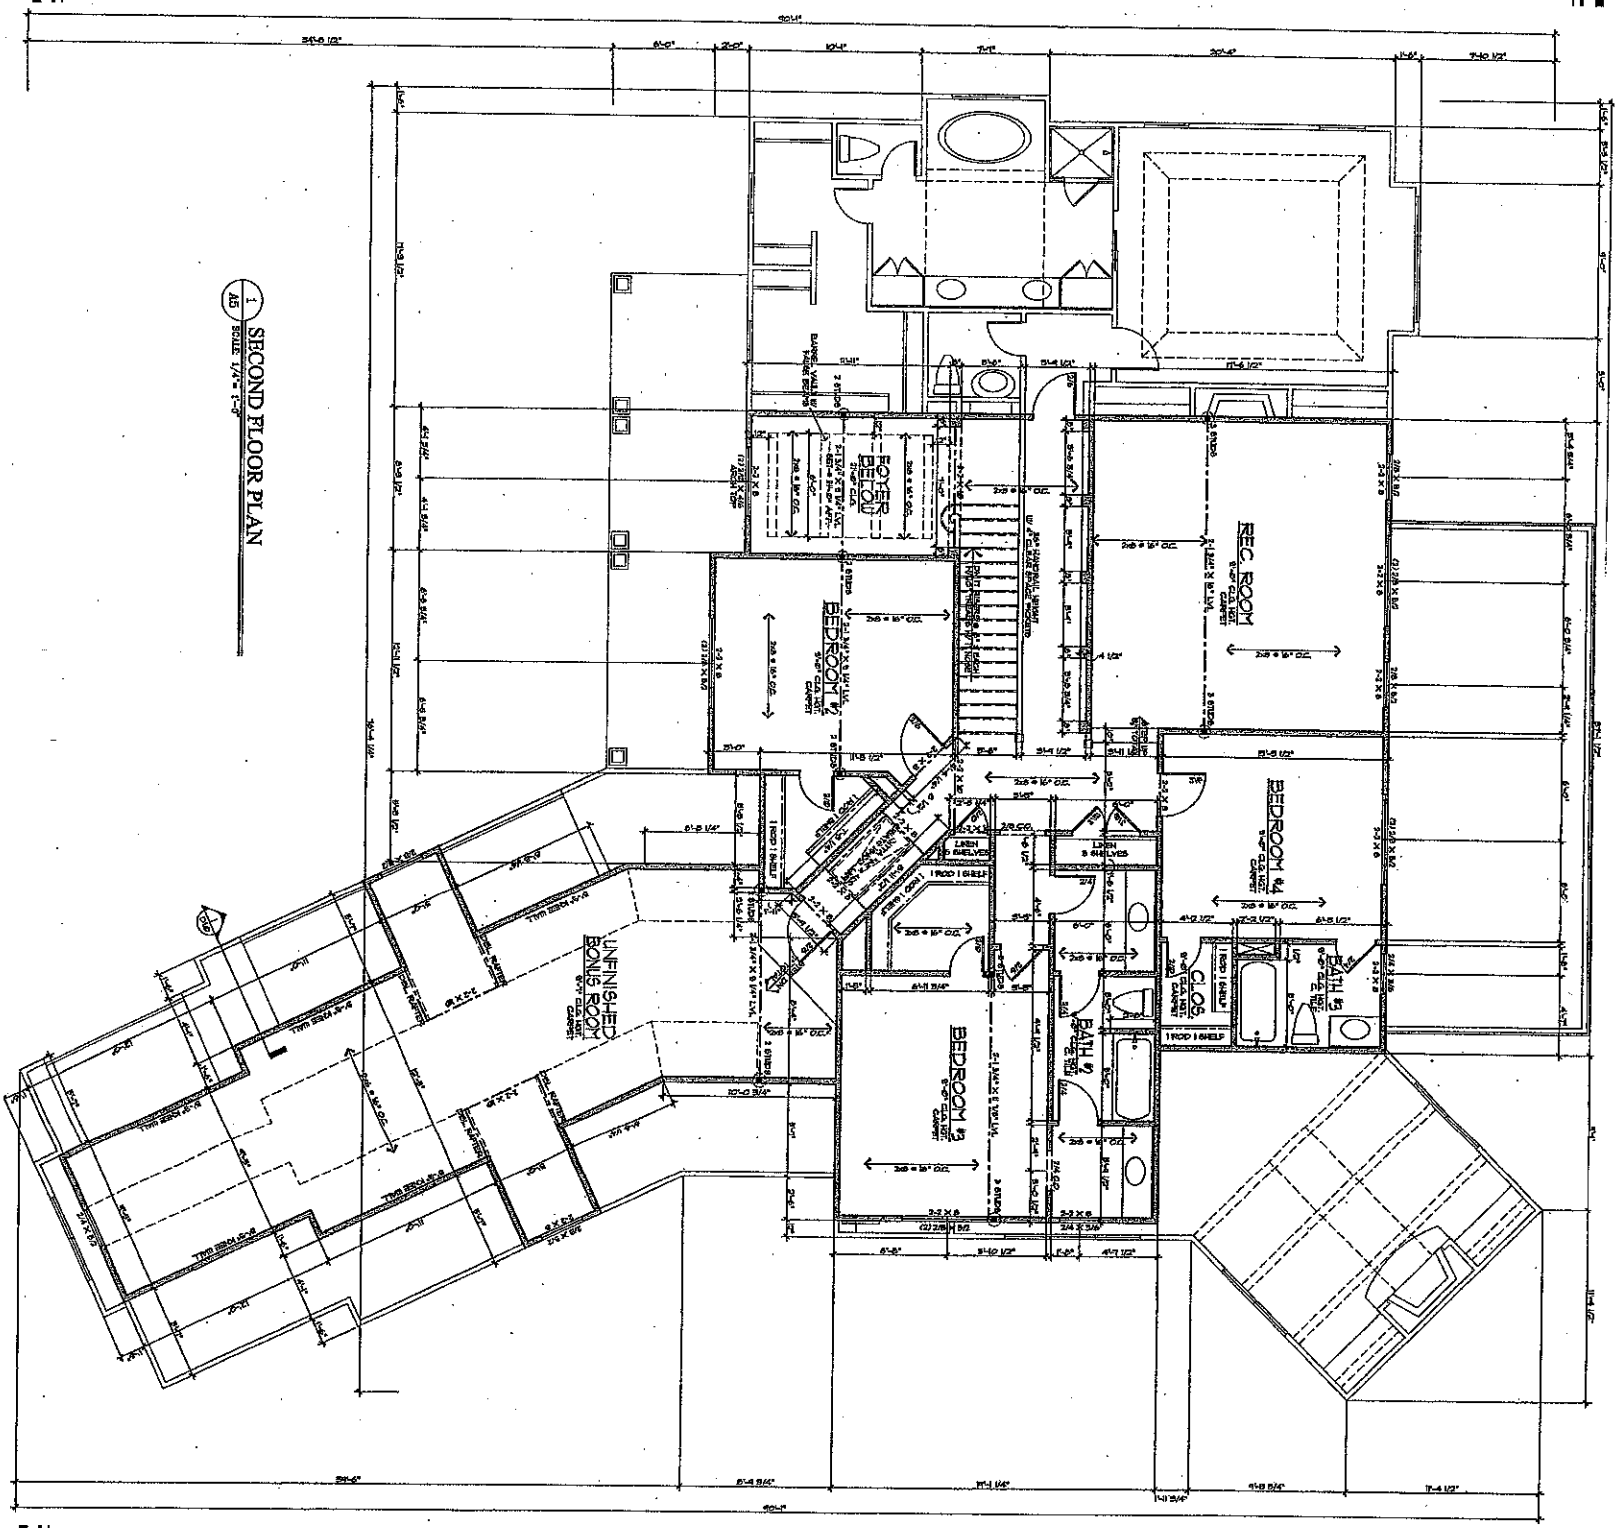

1/A5 SECOND FLOOR PLAN
SCALE: 1/4" = 1'-0"

A7.0 SECOND LEVEL FLOOR PLAN	NOVEMBER 11, 2005	THE BELLAGIO, INC. 1111 CHEVANNES PLACE MOORESVILLE, NC 28115 (704) 892-3070 FAX: (704) 892-3071	LOT #47, THE FARMS **The Farms** MOORESVILLE, NORTH CAROLINA

Crowe Design & Associates
P.O. Box 607 Huntersville, NC. 28070 (704) 875-6950

KC Kearney Construction
1210 Davie Ave. Statesville, NC. 28677
Phone: (704) 883-9811 Fax: (704) 883-9924