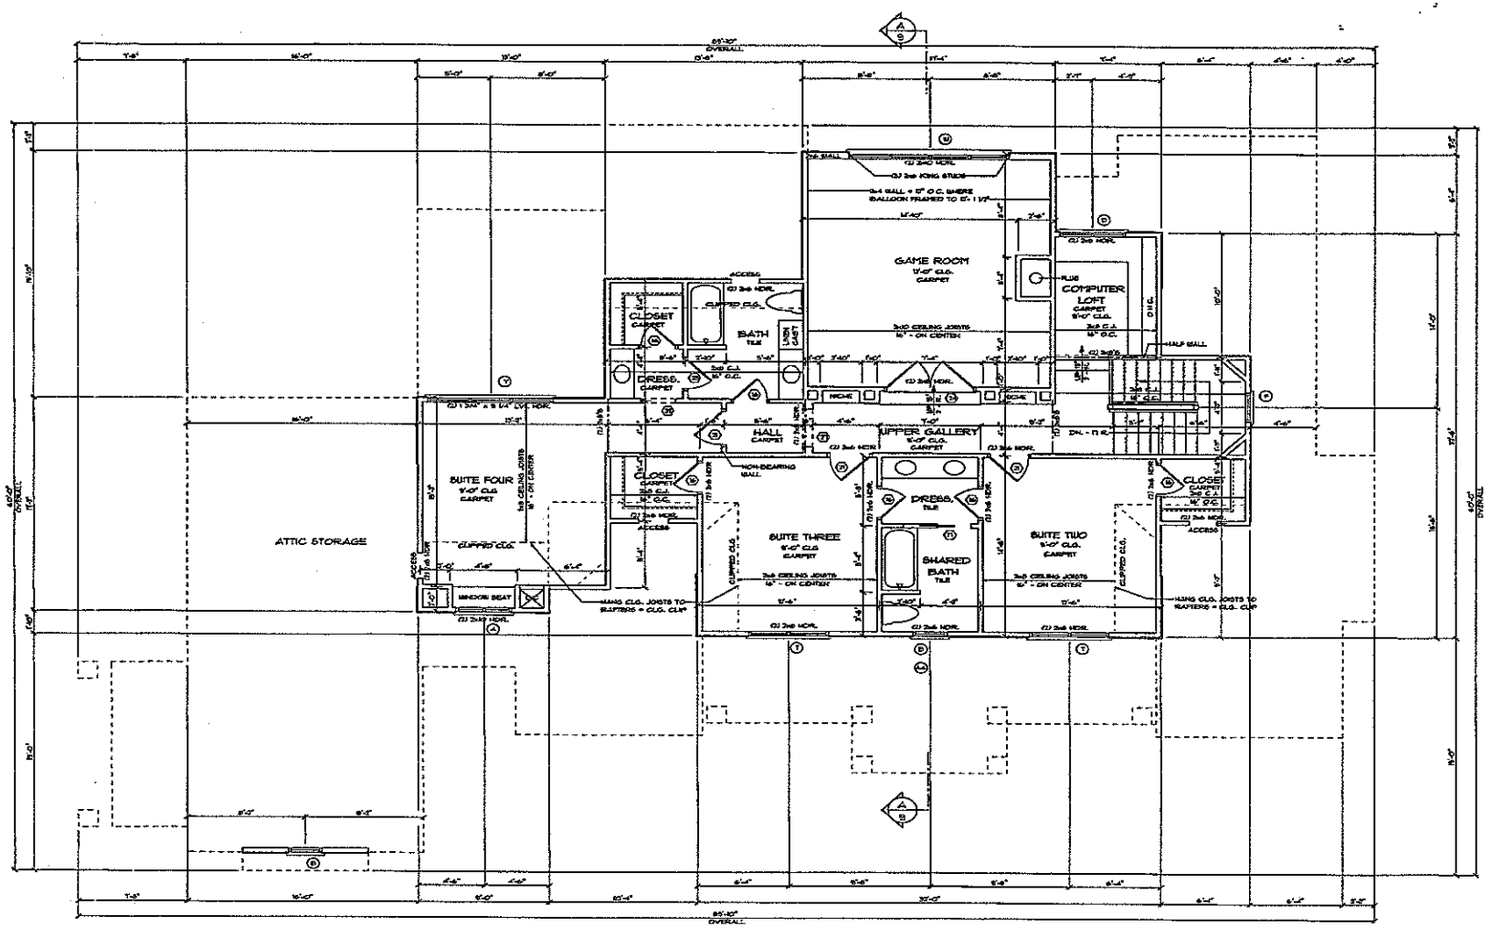


NOTE:
ALL ANGLES ARE 45 OR 90
UNLESS NOTED OTHERWISE

SECOND FLOOR PLAN

SCALE: 1/4" = 1'-0"

ENGINEER

VISION ENGINEERING, P.C.
428 E. 4th ST., SUITE 300
CHARLOTTE, NC 28202

DATE:
OCTOBER 10, 2002

DRAWN BY:
JJ BARLA

APPROVED BY:

REVISIONS:

PROJECT:

THE SHIDLER RESIDENCE
LOT 309, WILD HARBOR ROAD
THE POINT


NOTE: GENERAL CONTRACTOR TO VERIFY ALL DIMENSIONS AND ANGLES IN FIELD.

Christopher Phelps
& Associates
a residential design firm

225 East Worthington Avenue
Suite 200
Charlotte, NC 28203
704-377-5569

SHEET
6
17

© 2002 COPYRIGHT CHRISTOPHER PHELPS + ASSOC., L.L.C.
THESE PLANS ARE PROTECTED UNDER THE FEDERAL COPYRIGHT LAWS. THE ORIGINAL PURCHASER OF THIS PLAN IS AUTHORIZED TO CONSTRUCT ONE, AND ONLY ONE, HOME FROM THIS PLAN. ANY DUPLICATION OR REUSE OF THIS PLAN IS PROHIBITED.

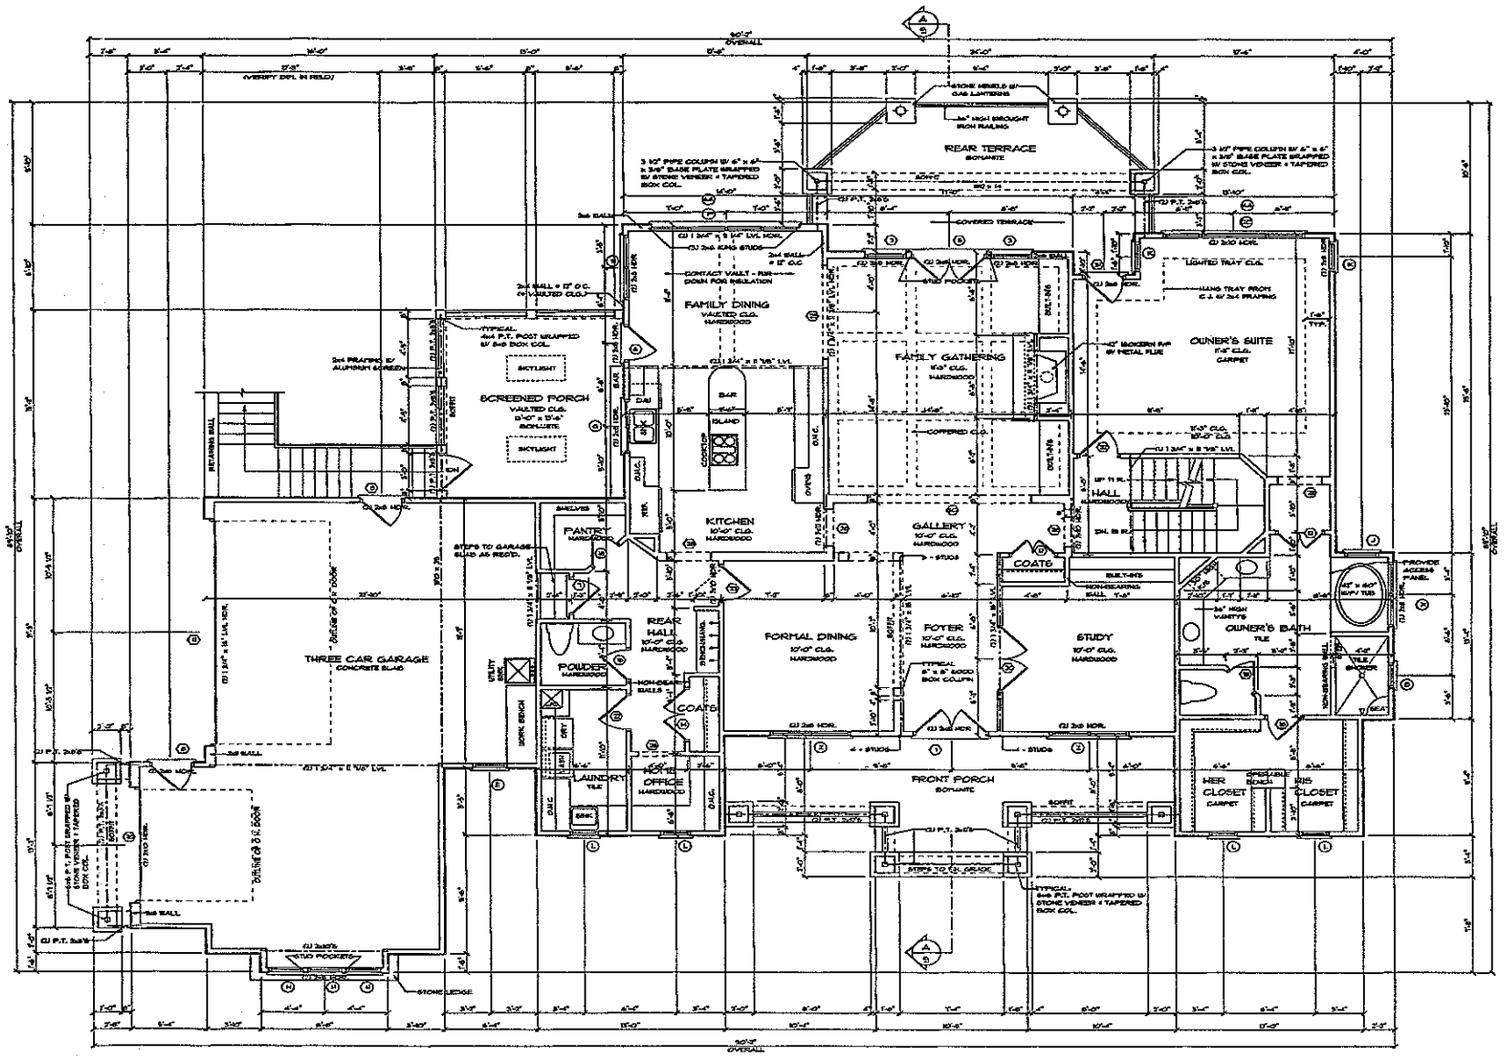

FIRST FLOOR PLAN

SCALE: 1/4" = 1'-0"

SQUARE FOOTAGE:	
FIRST FLOOR HEATED	2345
SECOND FLOOR HEATED	1484
LOWER LEVEL HEATED	1268
HEATED TOTAL	5097
FUTURE THEATER	221
GARAGES	633
FRONT PORCH	256
SCREENED PORCH	214
STORAGE/ MECHANICAL	145
TOTAL UNDER ROOF	7444

NOTE:
ALL ANGLES ARE 45 OR 90
UNLESS NOTED OTHERWISE

ENGINEER

VERNA ENGINEERING, P.C.
458 E. 4th ST. SUITE 300
CHARLOTTE, NC 28202

DATE
OCTOBER 10, 2002

DRAWN BY
JJ BARLIA

APPROVED BY:

REVISIONS:

PROJECT:

THE SHIDLER RESIDENCE
LOT 309, WILD HARBOR ROAD
THE POINT


NOTE: GENERAL CONTRACTOR TO VERIFY ALL DIMENSIONS AND ANGLES IN FIELD.

Christopher Phelps
& Associates
a residential design firm

225 East Worthington Avenue
Suite 200
Charlotte, NC 28203
704-377-5569

SHEET
4
17

© 2003 COPYRIGHT CHRISTOPHER PHELPS & ASSOCIATES, P.A. ALL RIGHTS RESERVED UNDER THE U.S. COPYRIGHT LAW. THIS ORIGINAL PUBLISHED OF THIS PLAN IS AUTHORIZED TO CONSTRUCT ONE AND ONLY ONE HOME BASED ON THIS PLAN. MODIFICATION OR REUSE OF THIS PLAN IS PROHIBITED.

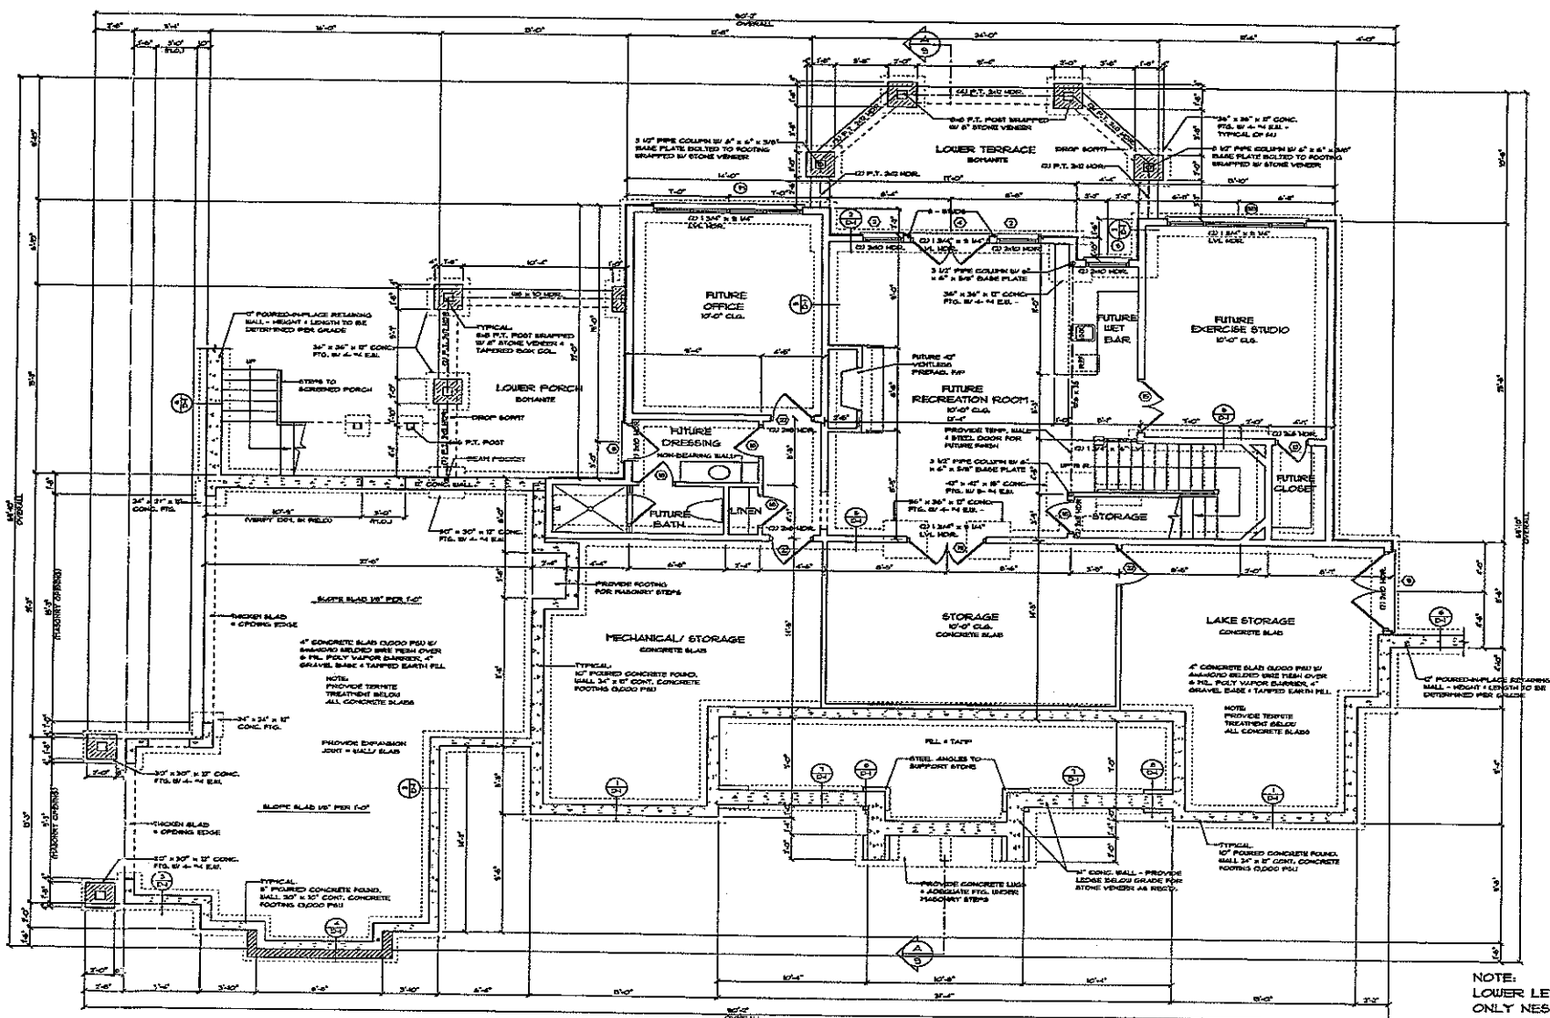

FUTURE LOWER LEVEL PLAN

SCALE: 1/4" = 1'-0"

NOTE:
LOWER LEVEL IS UNFINISHED. INSTALL ONLY NESSACARY STRUCTURAL WALLS & ROUGH IN PLUMBING @ DESIGNATED FIXTURE LOCATIONS, VERIFY FIXTURE LOCATIONS W/ CLIENTS.

NOTE:
ALL ANGLES ARE 45 OR 90 UNLESS NOTED OTHERWISE

ENGINEER:

VERNA ENGINEERING, P.C.
426 E. 4th ST. SUITE 300
CHARLOTTE, NC 28202

DATE:
OCTOBER 10, 2008

DRAWN BY
JJ ZARUA

APPROVED BY:

REVISIONS

PROJECT:
THE SHIDLER RESIDENCE
LOT 309, WILD HARBOR ROAD
THE POINT

NOTE: GENERAL CONTRACTOR TO VERIFY ALL DIMENSIONS AND ANGLES IN FIELD.

Christopher Phelps & Associates
a residential design firm
225 East Worthington Avenue
Suite 200
Charlotte, NC 28203
704-377-5569

SHEET
2
17

© 2008 COPYRIGHT CHRISTOPHER PHELPS + ASSOC, LLC.
THESE PLANS ARE PROTECTED UNDER THE FEDERAL COPYRIGHT LAWS. THE ORIGINAL CONTRACTOR FOR THIS PLAN IS AGREEMENT TO CONSTRUCT ONE AND ONLY ONE HOME USING THIS PLAN. REPRODUCTION OR REUSE OF THIS PLAN IS PROHIBITED.