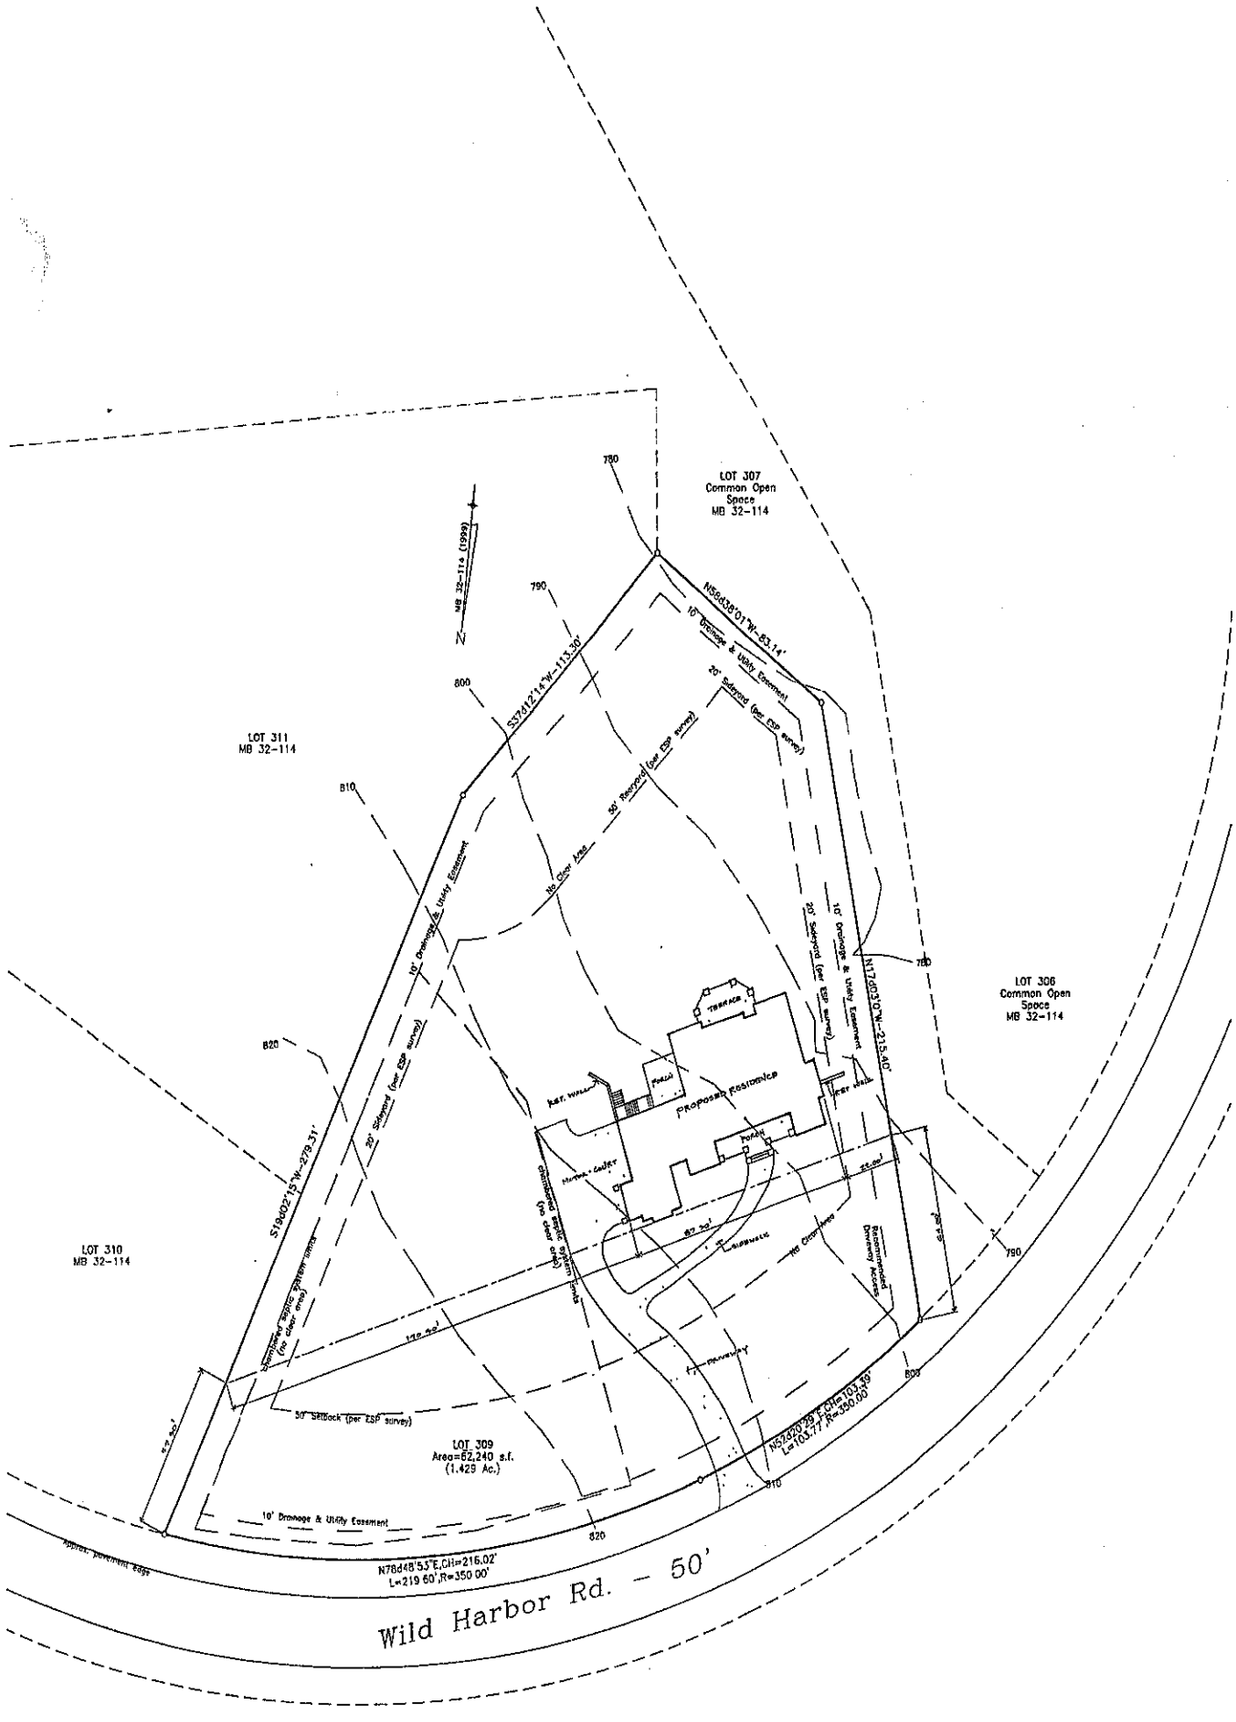



Notes:
1. Source of title is recorded in Deed Book 1088 Page 890. See plat recorded in Map Book 32 Page 114, Iredell County Public Registry. This property is known as Lot 309 of The Point on Harmon Phase 3 Map 1, Tax Parcel number 4626-81-2857.000.
2. This site plan does not reflect a complete title examination, which may reveal additional easements and restrictions. See restrictions recorded in Deed Book 1095 Page 1208.
3. This site plan does not reflect a field survey by A.G. Zoutewelle Surveyors or utility locations.
4. This site is subject to an Architecturol Control Committee.
5. This site is zoned R-20 CUD.

DRAWING SCHEDULE


SITE PLAN ..... 1
GENERAL CONSTRUCTION NOTES ..... GN-1
LOWER LEVEL PLAN ..... 2
LOWER LEVEL FRAMING PLAN ..... 3
FIRST FLOOR PLAN ..... 4
FIRST FLOOR FRAMING PLAN ..... 5
SECOND FLOOR FRAMING PLAN ..... 6
SECOND FLOOR PLAN ..... 7
ROOF PLAN ..... 8
FRONT ELEVATION ..... EA
SIDE ELEVATIONS ..... EB
REAR ELEVATION ..... EC
CROSS SECTION ..... S
CONSTRUCTION DETAILS ..... D1
CONSTRUCTION DETAILS ..... D2
BASEMENT LEVEL ELECTRICAL PLAN ..... E1
1ST FLOOR ELECTRICAL PLAN ..... E2
2ND FLOOR ELECTRICAL PLAN ..... E3


# Site Plan
# 1" = 20'

0' 10' 20' 30' 40' 50' 75'

Sheet 1 of 17

Project:

THE SHIDLER RESIDENCE
LOT 309, WILD HARBOR ROAD
THE POINT

Note: General contractor to verify all dimensions and angles in field


Christopher Phelps & Associates
a residential design firm
225 East Worthington Avenue
Suite 200
Charlotte, NC 28203
704-377-5569


Date: OCTOBER 10, 2002
Drawn By: JJ BARJA
Approved by:
Revision:

Structural Engineer: