

Acknowledgement of
Plans Submittal ONLY!
Date 4/21/06
Date 4/21/06

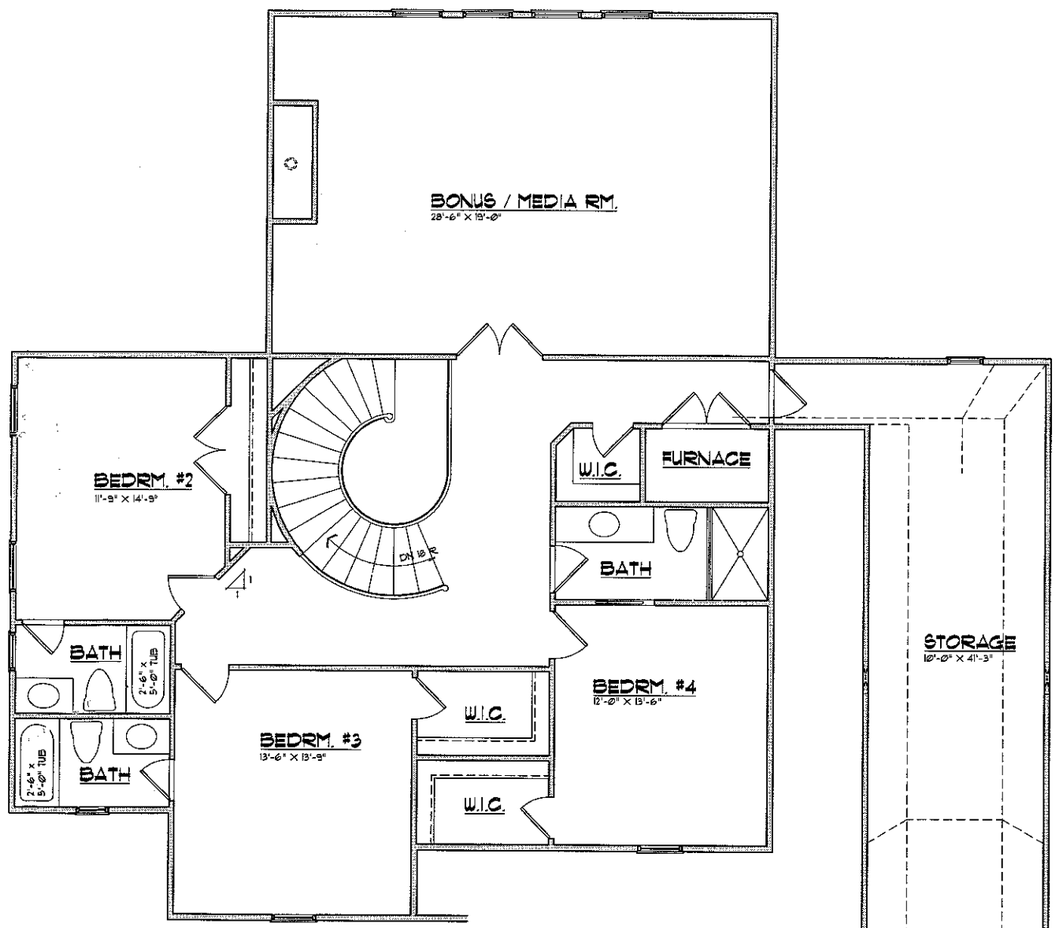

SECOND FLOOR PLAN
SCALE 1/4" = 1'-0"

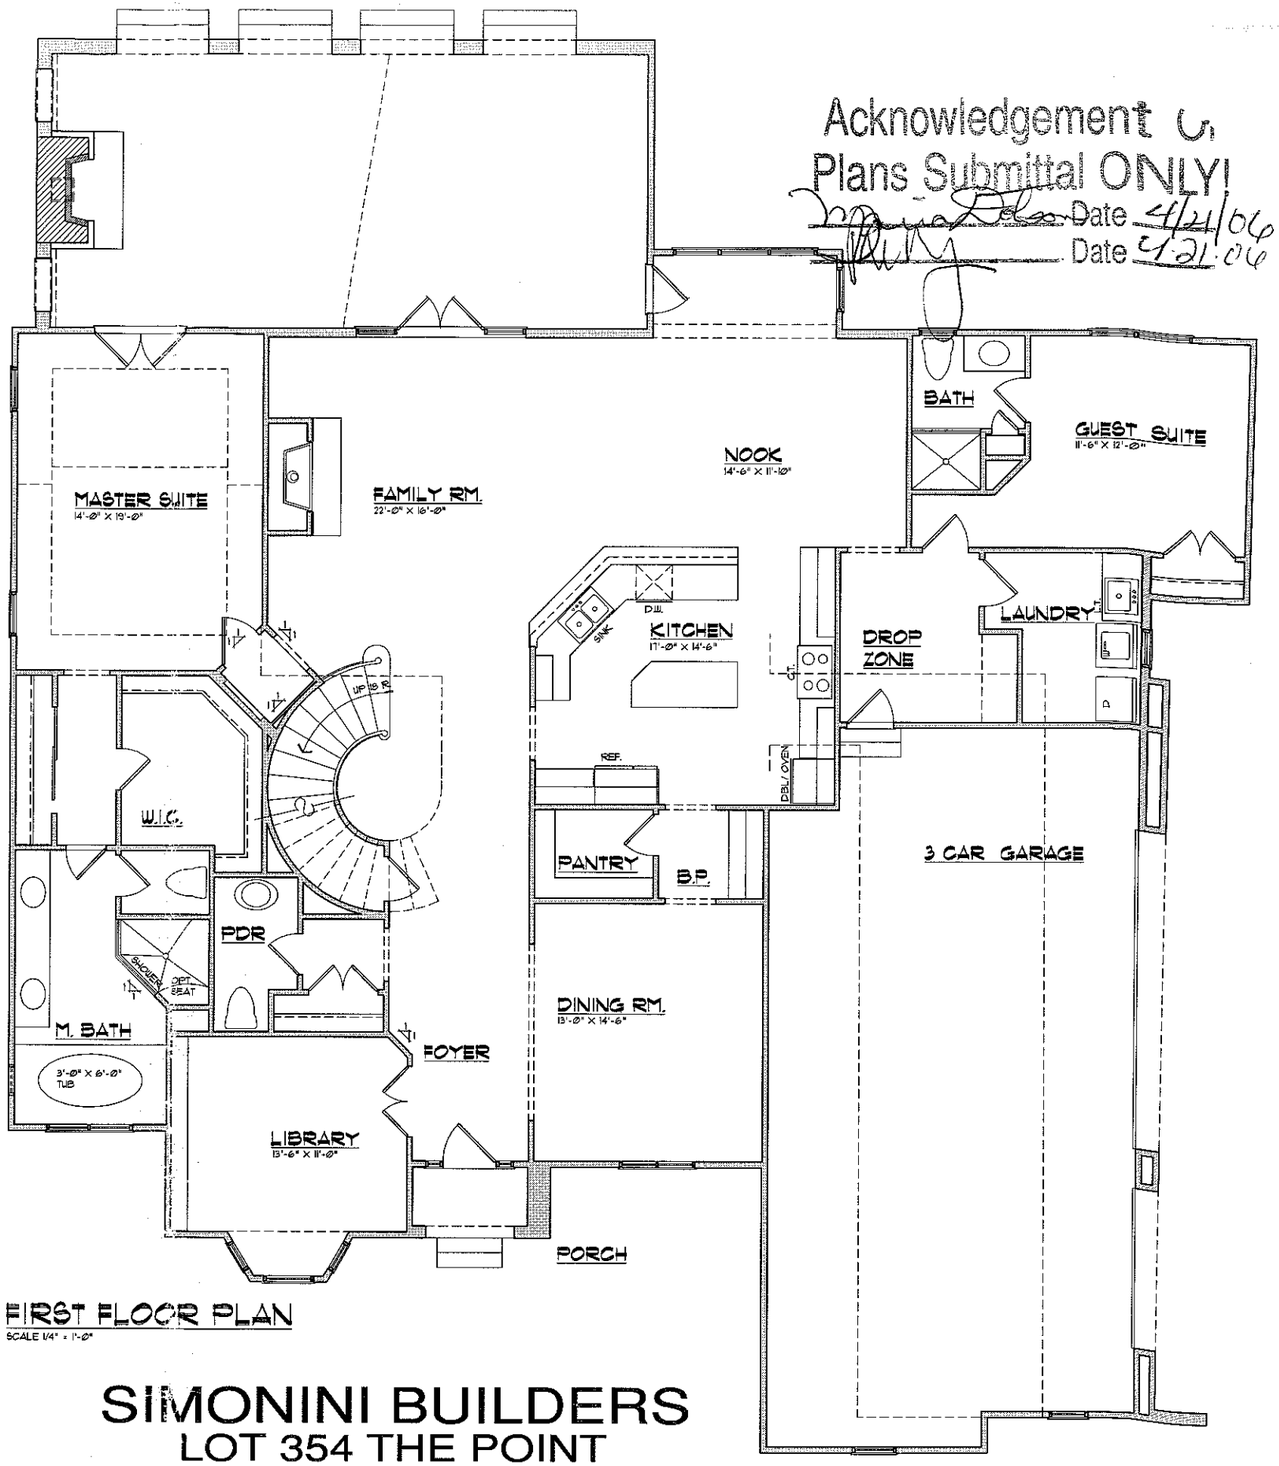

FIRST FLOOR PLAN
SCALE 1/4" = 1'-0"

SIMONINI BUILDERS
LOT 354 THE POINT
GLENBURN B

DOMINICK TRINGALI ARCHITECTS

LIFESTYLE BY DESIGN

© Copyright 2004 Dominick Tringali Architects, Inc.
tel 248.335.8866 fax 248.335.0844
www.DTArchitects.com

SQ. FOOTAGE
1ST FLOOR = 2143 SQUARE FEET
2ND FLOOR = 1751 SQUARE FEET
TOTAL = 4494 SQUARE FEET
BONUS RM = 465 SQUARE FEET

Job No: 06123
Drawn: ECT
Date: 04-19-06