IREDELL COUNTY HEALTH DEPARTMENT
ENVIRONMENTAL HEALTH DIVISION
Application For Improvement Permit

ALL items on this application form must be completed before Health Department can begin work. One application must be completed by the property owner or agent for each (proposed) site.

PERSONAL INFORMATION:

Applicant	Phone #	Mailing Address	City	State	Zip Code
Simonini Builders	358-9940	817 E Morehead	Char.	NC	28202
Current Property Owner		Mailing Address	City	State	Zip Code
Simonini					

PROPERTY INFORMATION:

(Proposed) Subdivision Name	(Proposed) Lot #	(Proposed) Block/Section #	State Road #
Point	352		

(Proposed) Water Supply: Public, Private Well	**Preliminary Plat Approval Date** (DEVELOPERS ONLY)	Tax Map #

Specific Directions to Property _____

TYPE OF FACILITY: (use check (X) or number as appropriate)

House X Mobile Home _____ Commercial _____ No. Bedrooms 4 No. Baths 4

No. Persons or Employees (commercial only) _____ Basement _____ Basement with Plumbing _____

Crawl Space X Concrete Slab _____ Garbage Disposal _____ Jaccuzi or spa _____

COVENANT AND SIGNATURE:


I hereby make application to the Iredell County Health Department for a soils/site evaluation of the property described above. This evaluation is to be conducted for the sole purpose of obtaining a septic system Improvement Permit. I hereby authorize Iredell County Health Department representatives to go onto the above property for purposes of conducting this evaluation. I understand that, by state law, any Improvement Permit issued on the above property may be voided if substantial changes are made to the designated sewage system site. The issuance of an Improvement Permit by the Iredell County Health Department does not relieve me from compliance with all other relevant state/local laws or regulations. As owner or authorized agent, I covenant that the contents of this application are true and represent the maximum facilities intended to be placed on this property to my knowledge to date.

I understand that any Improvement Permit issued on the above property is valid for five (5) years from the issuance date and is subject to revocation if the above described site plans or intended use changes.

2-12-04 DATE _____ SIGNATURE OF OWNER/AUTHORIZED AGENT

WILD HARBOR

50' PUBLIC R\W

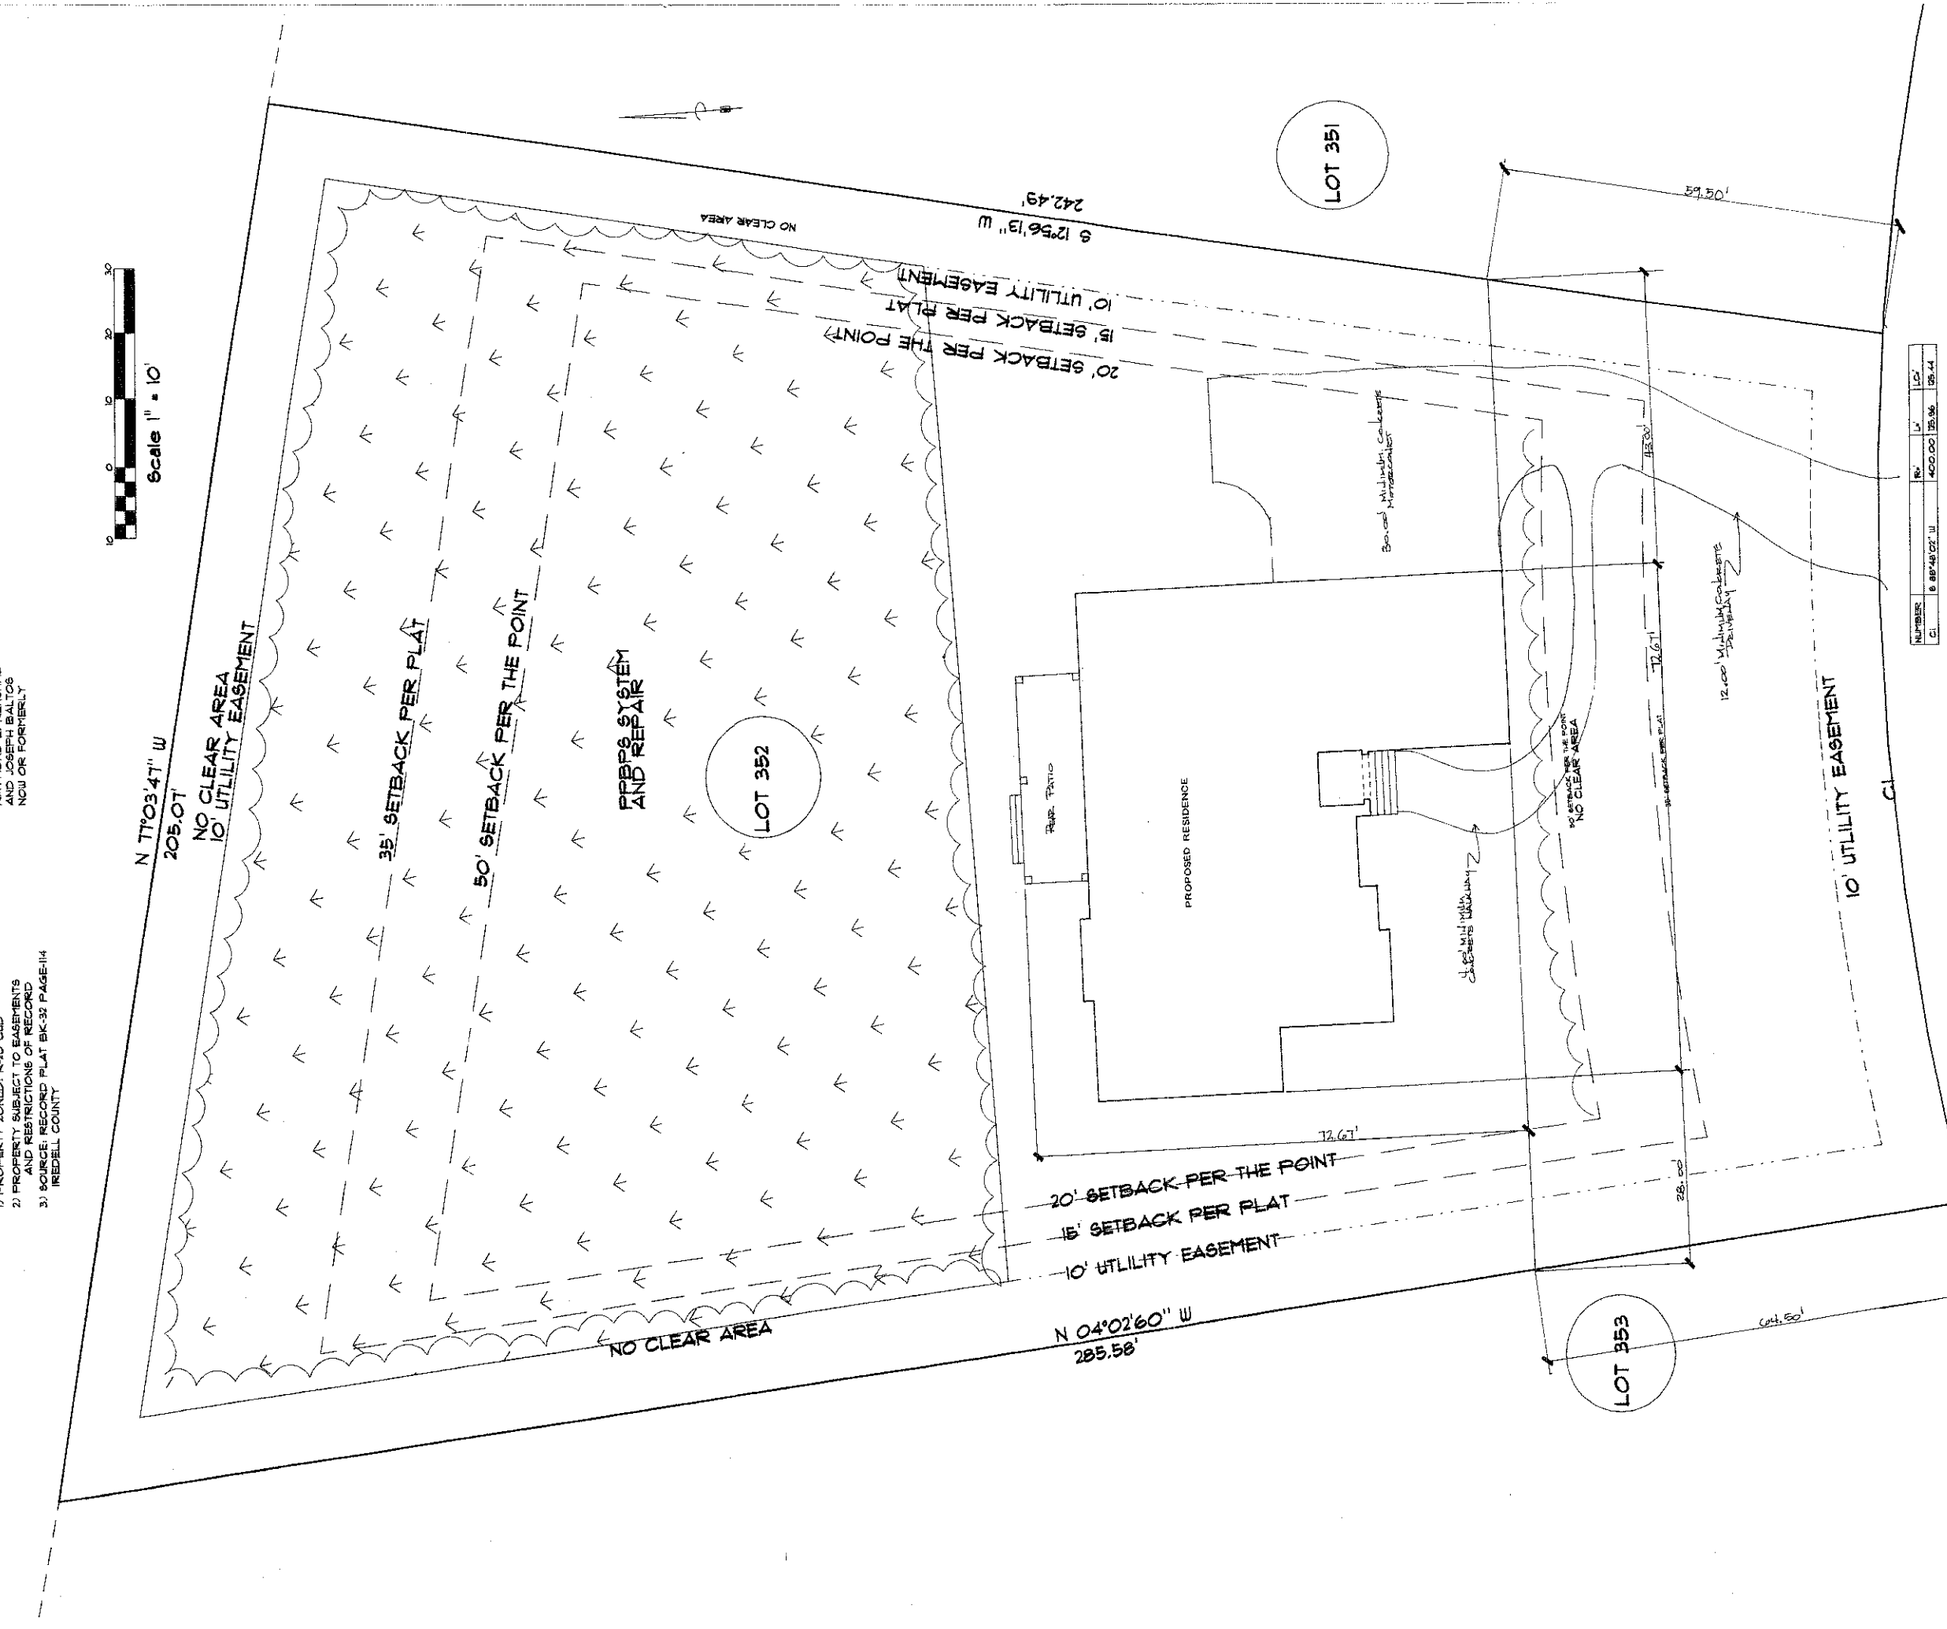

NUMBER		REV	L#	LC#
C1	S 89°48'07" W	400.00	135.96	135.44

1) PROPERTY ZONED: R-20 CUD
2) PROPERTY SUBJECT TO EASEMENTS AND RESTRICTIONS OF RECORD
3) SOURCE: RECORD PLAT BK-32 PAGE-114 IREDELL COUNTY

ENGINEER:
STRUCTURAL INTEGRITY ENGINEERING, P.A.
315 E. MAIN ST., SUITE A
PINEVILLE, NC 28134
SEAL FOR STRUCTURAL ONLY

DATE: JUNE 27, 2003

DRAWN BY: JOHN STEFANIK

APPROVED BY:

REVISIONS:

PROJECT:
THE BROMLEY
LOT 352
WILD HARBOR
THE POINT

NOTE: GENERAL CONTRACTOR TO VERIFY ALL DIMENSIONS AND ANGLES IN FIELD.

SIMONINI BUILDERS

Christopher Phelps & Associates
a residential design firm
225 East Worthington Avenue
Suite 200
Charlotte, NC 28203

SHEET
1
13

© 2003 COPYRIGHT- CHRISTOPHER PHELPS & ASSOC. L.L.C. THESE PLANS ARE PROTECTED UNDER THE FEDERAL COPYRIGHT LAWS. THE ORIGINAL PURCHASER OF THIS PLAN IS AUTHORIZED TO CONSTRUCT ONE AND ONLY ONE HOME USING THIS PLAN. MODIFICATION OR REUSE OF THIS PLAN IS PROHIBITED.