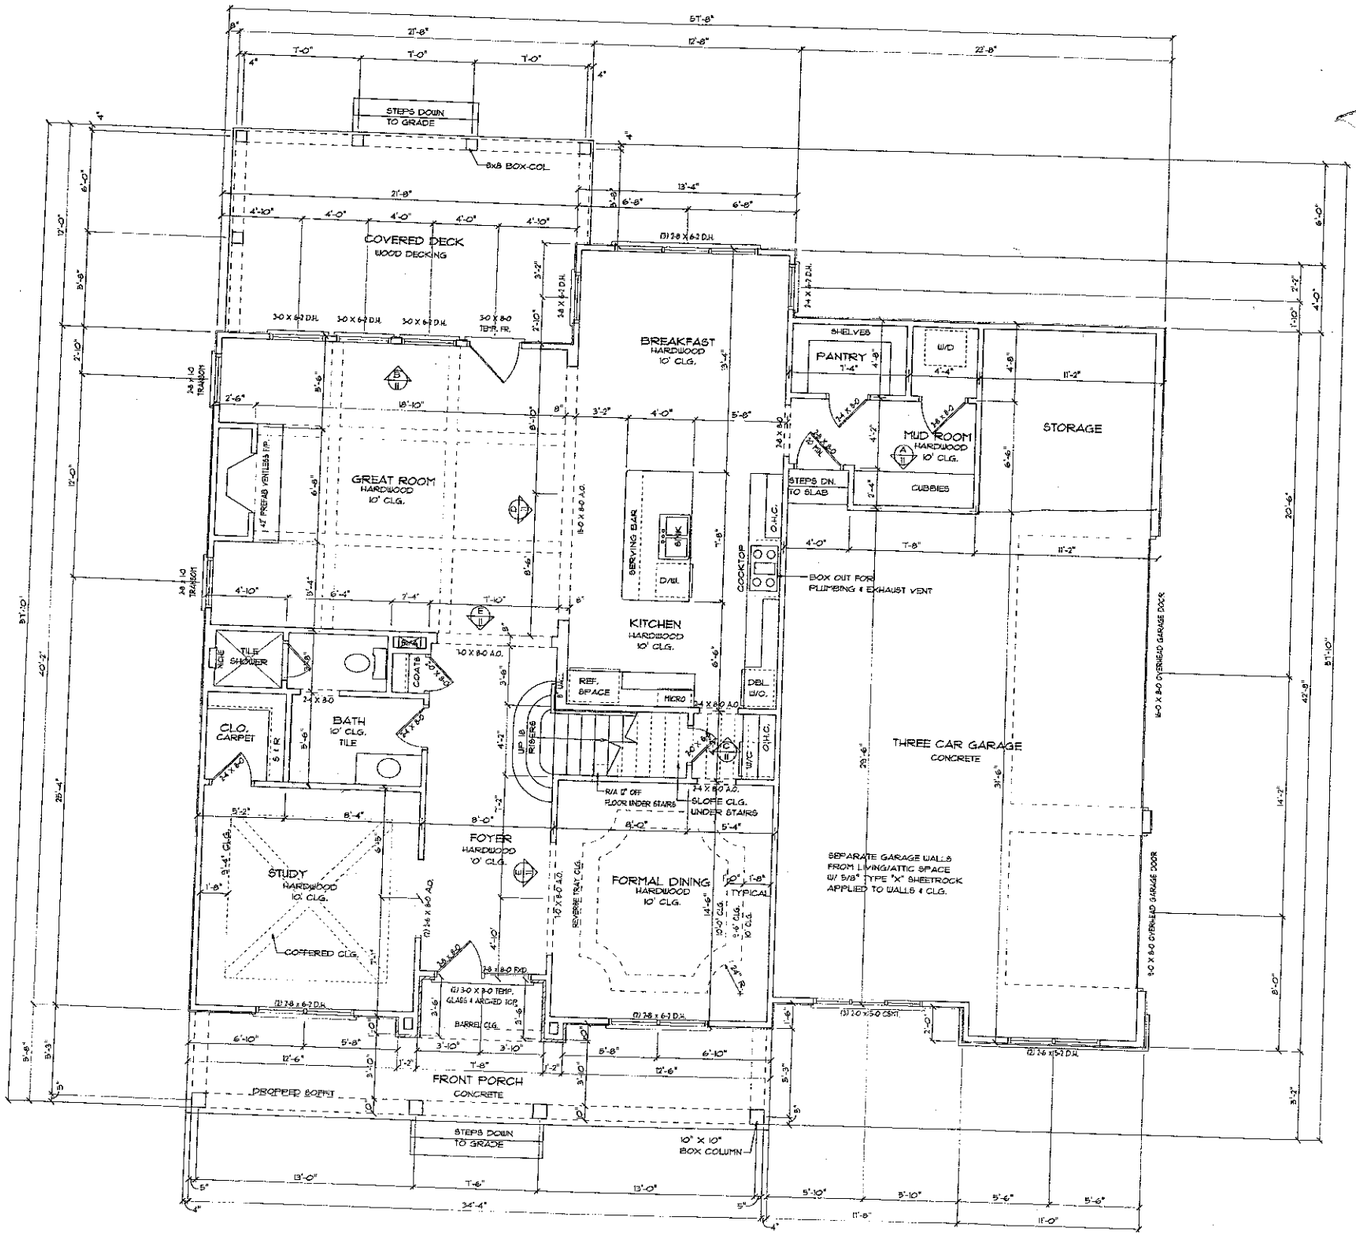



FIRST FLOOR PLAN

SCALE 1/4" = 1'-0"

Acknowledgement Of Plans Submittal ONLY!

Date 5/12/2014

Date 6/6/14

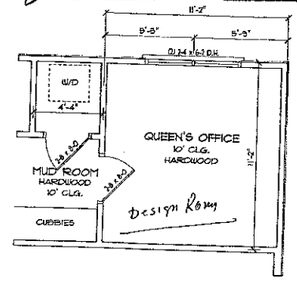

OPTION QUEEN'S ROOM

SQUARE FOOTAGE W/ OPTION QUEEN'S ROOM	
FIRST FLOOR HEATED	1756
SECOND FLOOR HEATED	2159
GARAGE	690
TOTAL UNDER ROOF	4605

39 15

DOOR & WINDOW NOTE

ALL WINDOW & DOOR SIZES ARE NOMINAL. BUILDER TO VERIFY ALL EGRESS & NON-EGRESS CONDITIONS. FALL PROTECTION CODE & GLAZING REQUIREMENTS PER CODE W/ WINDOW & DOOR MANUFACTURE SELECTED. ALL DOORS & WINDOWS TO COMPLY W/ ALL OF 2012 NORTH CAROLINA RESIDENTIAL CODES.

SQUARE FOOTAGE	
FIRST FLOOR HEATED	1640
SECOND FLOOR HEATED	2159
GARAGE	806
TOTAL UNDER ROOF	4605

FIRST FLOOR NOTES

- 10' CEILING HEIGHT TYP. UNLESS NOTED OTHERWISE
- 8' DOOR AND WINDOW HEIGHT TYP. UNLESS NOTED OTHERWISE
- SEE SECOND FLOOR FRAMING PLAN FOR ALL SECOND FLOOR BEAM & FIRST FLOOR HEADER SIZES.
- ALL DOORS W/ GLASS SHOULD BE TEMPERED & WINDOWS SHOULD BE TEMPERED PER STATE CODE
- ALL FRAMING DIMENSIONS FOR FIREPLACES SHOULD BE CHECKED PER MFG.

ENGINEERED BY:

Custom Residential Designs

P.O. Box 691286
Mint Hill, NC 28227
tel: 704-545-2928
fax: 704-545-0600

PROJECT:

Cyras Custom Homes
THE KINGSTON


©COPYRIGHT 2012

DRAWN BY:
J.J. BARJA
DATE:
11/18/2013
REVISED:

SHEET 4 OF 14

Acknowledgement Of
Plans Submittal ONLY!
_____ Date 4/29/2014
Maria Dotson Date 6/6/14

ENGINEERED BY:
G.B. ENGINEERING
133 MIDDLETON PLACE
MOORESVILLE, NC 28117
(704) 677-5339

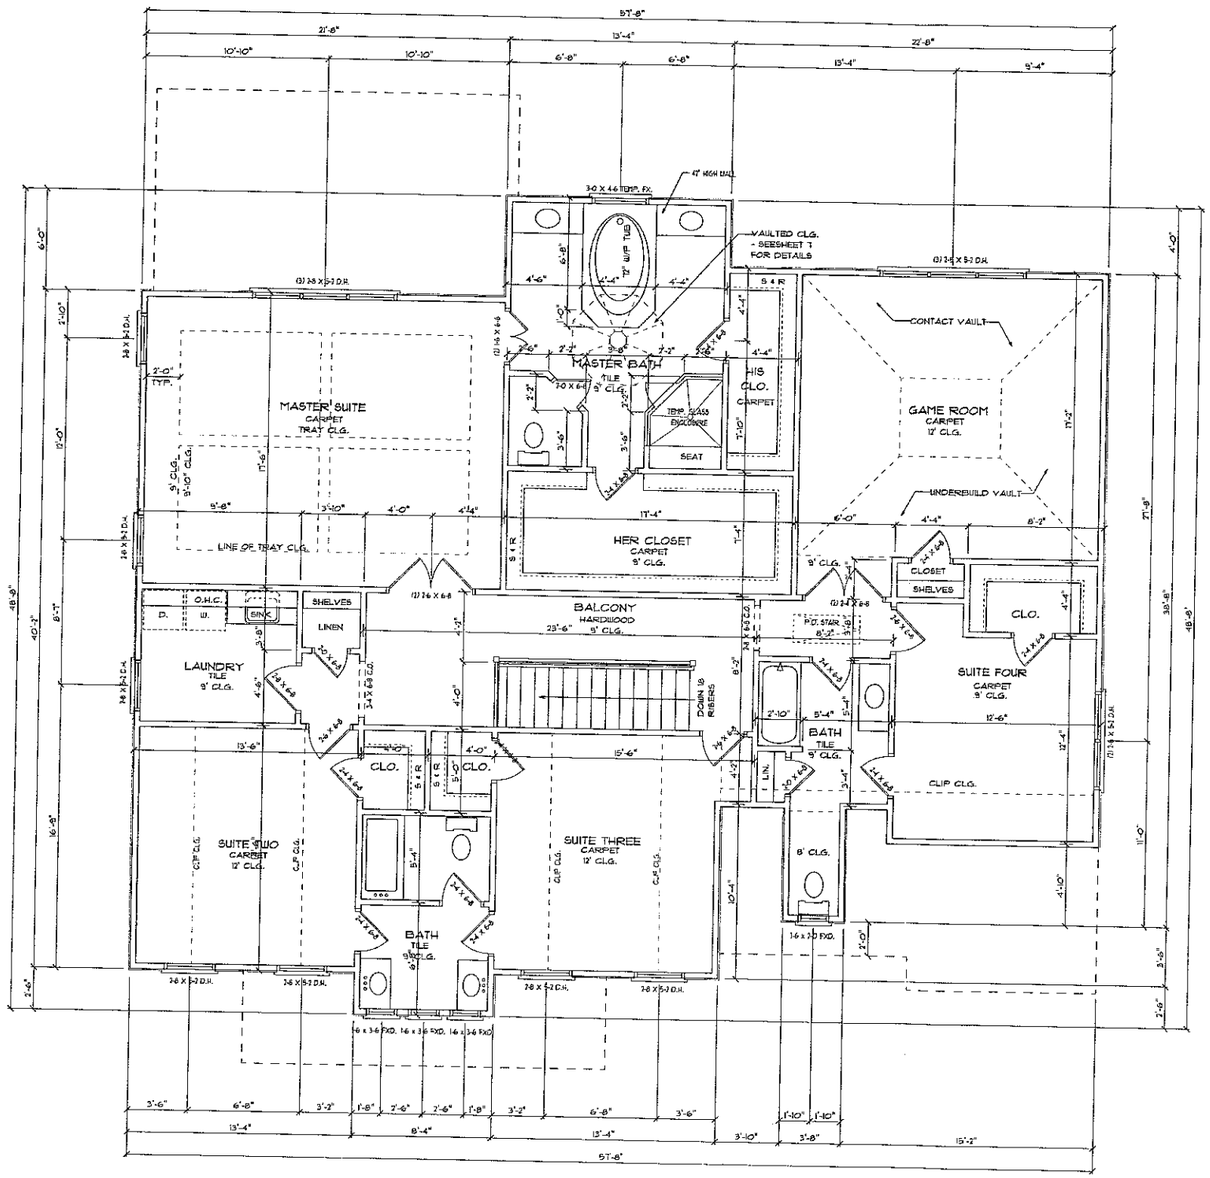

SECOND FLOOR NOTES

- 9' CEILING HEIGHT TYP. UNLESS NOTED OTHERWISE
- 6'-8" DOOR AND WINDOW HEIGHT TYP. UNLESS NOTED OTHERWISE
- PROVIDE ATTIC ACCESS TO ALL ATTIC SPACES ACCORDING TO CODE.
- SEE SECOND FLOOR CEILING PLAN FOR ALL SECOND CLG. BEAM & SECOND FLOOR HEADER SIZES.
- ALL DOORS WITH GLASS SHOULD BE TEMPERED & WINDOWS SHOULD BE TEMPERED PER STATE CODE
- ALL FRAMING DIMENIONS FOR FIREPLACES SHOULD BE CHECKED PER MFG.

SECOND FLOOR PLAN

SCALE 1/4" = 1'-0"

Cyrus Custom Homes
Custom Residential Designs
by JJ Barja

P.O. Box 691286
Mint Hill, NC 28227
tel: 704-545-2928
fax: 704-545-0600

PROJECT:

Cyrus Custom Homes
BRISTOL FARMS - ELEVATION TWO

©COPYRIGHT 2012

DRAWN BY:
J.J. BARJA
DATE:
01/09/2012
REVISED:

SHEET
6
OF 14