
Acknowledgement Of
Plans Submittal ONLY!

Thomas M Boyer Date

Date

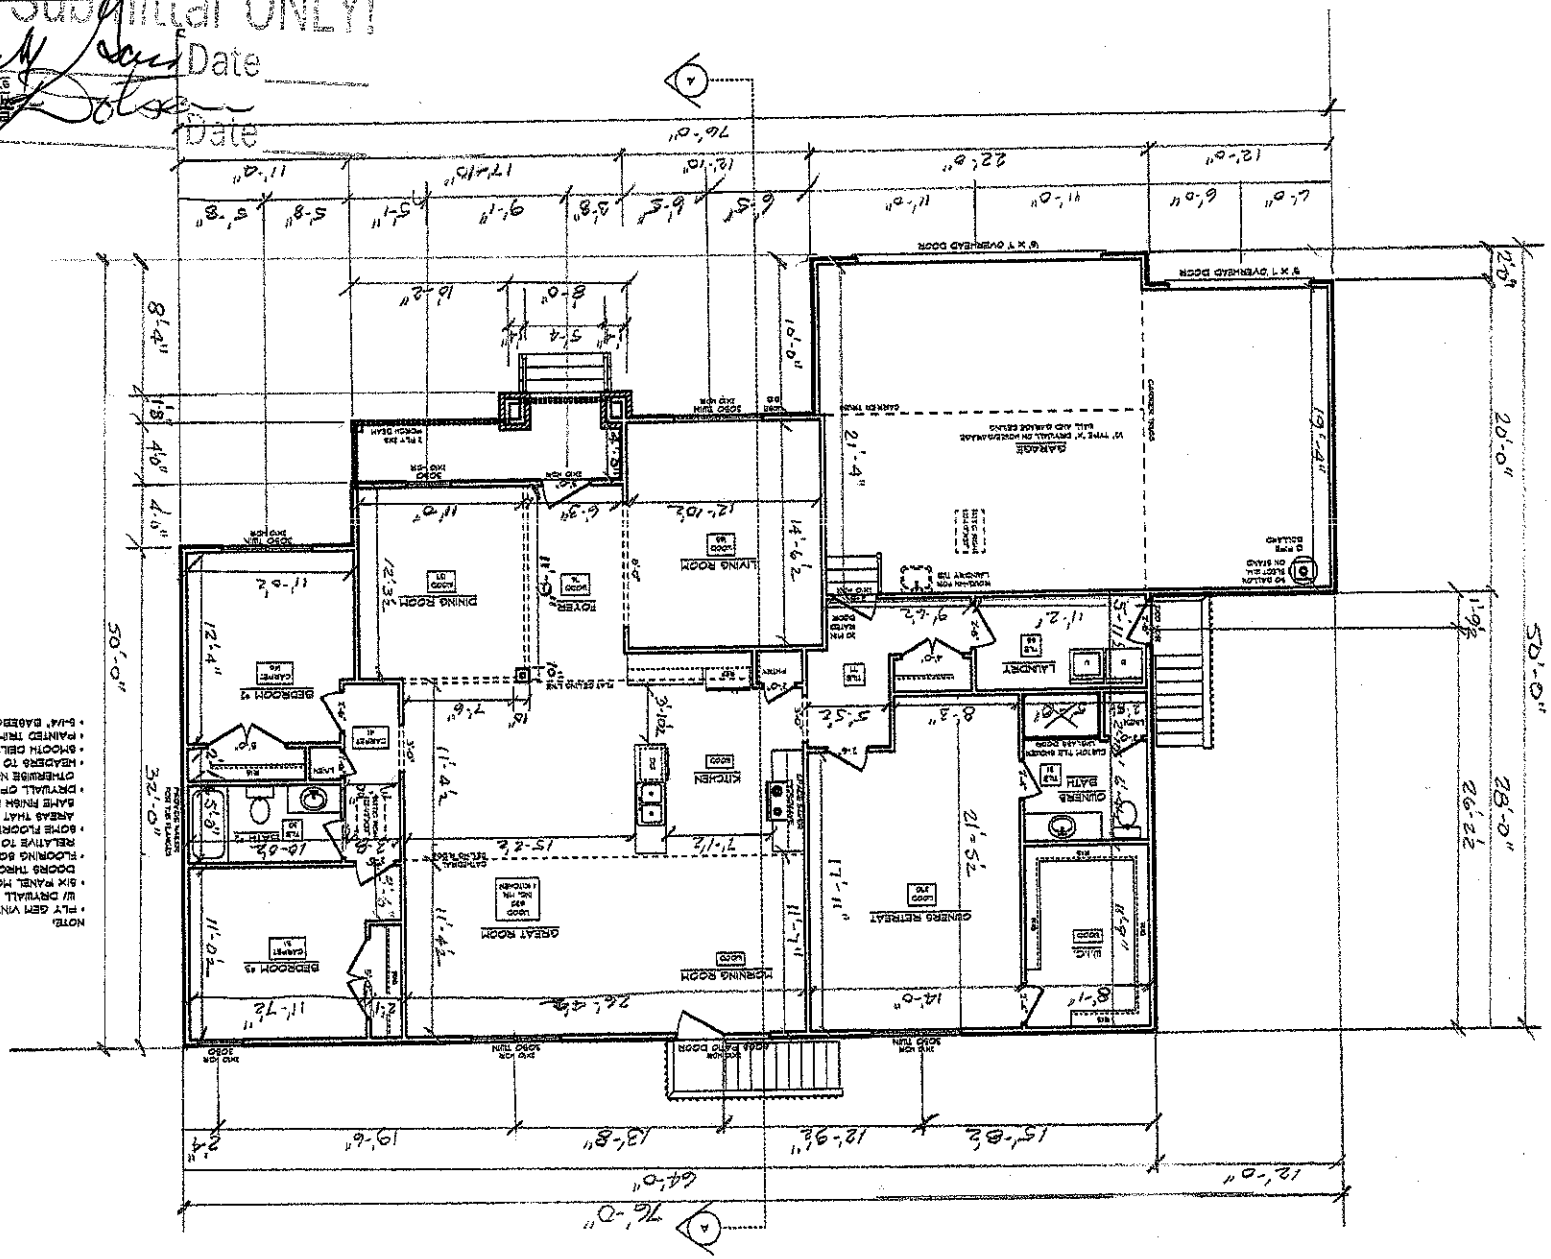

NOTE:
- PLY GEM VINYL WINDOWS THROUGHOUT HOME
- 6'X6' PANEL MOLDED HOLLOW CORE INTERIOR DOORS THROUGHOUT HOME
- FLOORING SQUARE FOOTAGES INCLUDE CLOSETS RELATIVE TO THE AREA UNLESS OTHERWISE NOTED
- SOME FLOORING SQ. FT. MAY INCLUDE HALLS OR AREAS THAT CONNECT W/O WALL SEPERATION IF SAME FINISH IS CONTINUED
- DRYWALL CEILINGS TO BE 9'-0" HIGH UNLESS OTHERWISE NOTED
- HEADERS TO BE 2-PLY UNLESS OTHERWISE NOTED
- SMOOTH CEILINGS THROUGHOUT HOME
- PAINTED TRIM THROUGHOUT
- 5-1/4" BASEBOARDS, 3-1/4" CASING ON DOORS

SCHUMACHER HOMES
Construction (800) 401-1934
www.schumacherhomes.com

103 H Williamson Road
Mooresville, NC 28117
Sales: (811) 257-3482


CUSTOMER(S): TOM & PAT GARCIA
PLAN #: CW76 CID OWD
DWG. #: T7640
LOCATION: 166 TAUNY BARK DR.
MOORESVILLE, NC 28117
IREDELL COUNTY

STYLE: BEVERLY 'B' / CUSTOM
MAIN FLOOR LIVING AREA = 2149 SQ. FT.
GARAGE AREA = 505 SQ. FT.
CRAWL SPACE AREA = 2251 SQ. FT.
PORCH AREA = 92 SQ. FT.

DRAWN BY: JAE
DATE:
SCALE: 3/8" = 1'-0"
SHEET: 4

© COPYRIGHT 2013 SCHUMACHER HOMES, INC. ALL RIGHTS RESERVED. THIS PLAN IS AN UNPUBLISHED WORK OF SCHUMACHER HOMES, INC. AND MAY NOT BE REPRODUCED, PUBLISHED OR USED IN ANY WAY WITHOUT PRIOR WRITTEN PERMISSION OF SCHUMACHER HOMES, INC. A LICENSE TO BUILD THIS PLAN FOR A FEE IS AVAILABLE. ANY UNAUTHORIZED USE OF THIS PLAN WILL BE SUBJECT TO LEGAL ACTION INCLUDING PROSECUTION OF A CLAIM FOR DAMAGES. HOUSE PLAN NO. FOR COPYRIGHT PURPOSES ONLY

Acknowledgement Of
Plans Submittal ONLY!
Thomas M. Garcia Date 8/29/13
Mary Lotan Date 9/20/13

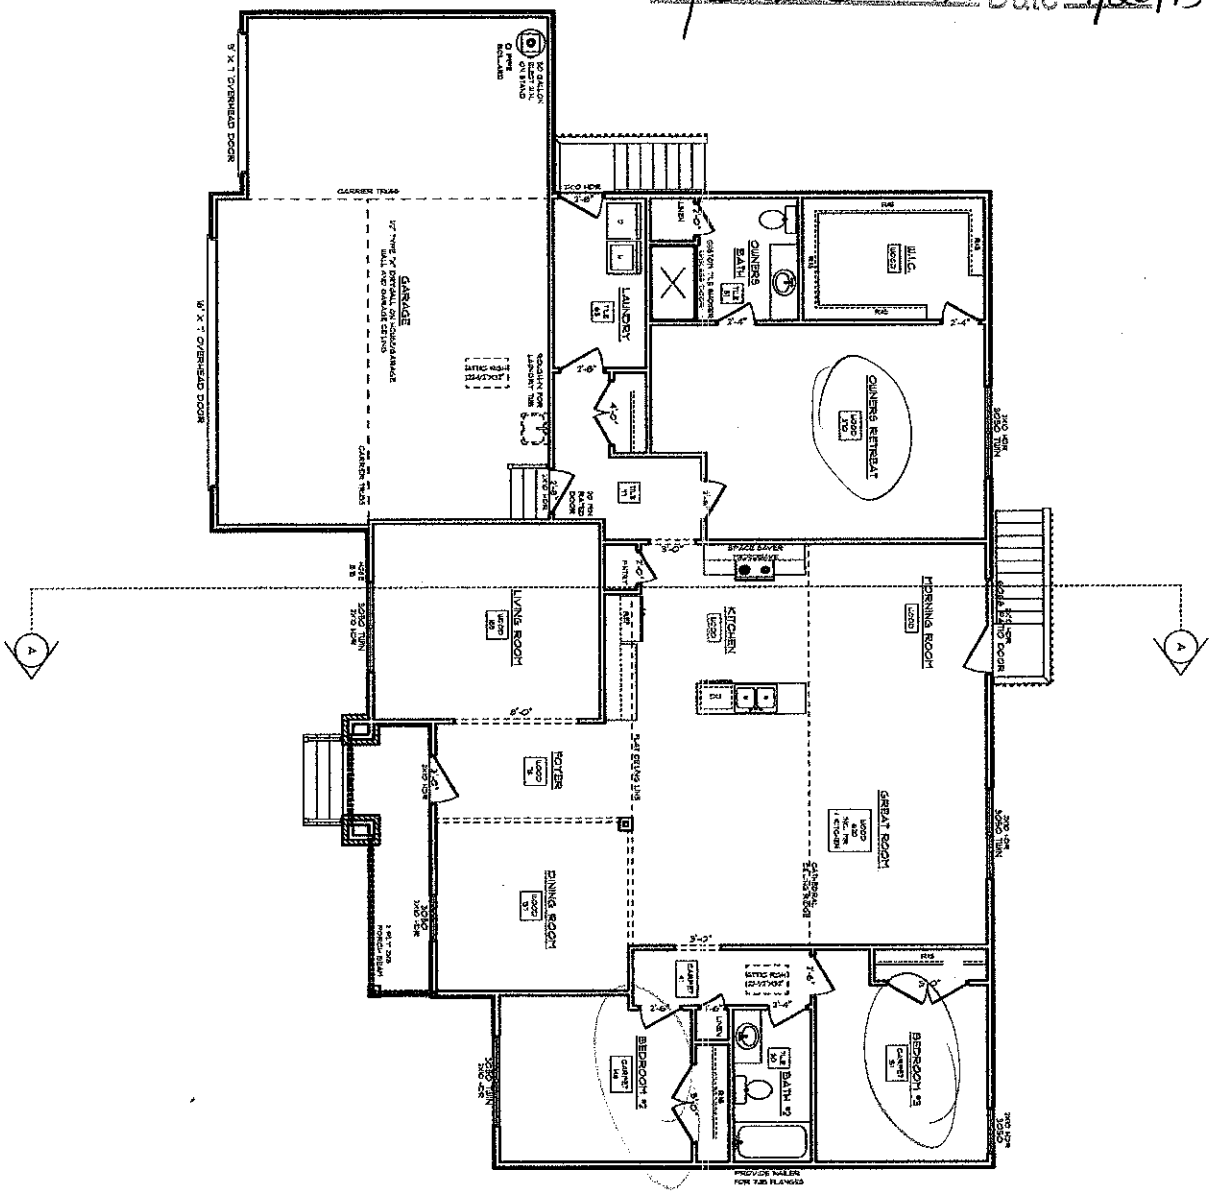

BEVERLY 'B' / CUSTOM
MAIN FLOOR PLAN
9' CEILING HEIGHT

NOTE:
- PLY GEM VINYL WINDOWS THROUGHOUT HOME
- 5/8" DRYWALL RETURNS
- 8'0" PANEL DOORS THROUGHOUT HOME
- HOLLOW CORE INTERIOR DOORS THROUGHOUT HOME
- FLOORING SQUARE FOOTAGES INCLUDE CLOSETS RELATIVE TO THE AREA UNLESS OTHERWISE NOTED
- SOME FLOORING SQ. FT. MAY INCLUDE HALLS OR AREAS THAT CONNECT W/O WALL SEPERATION IF BATH FINISH IS CONTINUED
- DRYWALL OPENINGS TO BE 6'-8" HIGH UNLESS OTHERWISE NOTED
- HEADERS TO BE 2-PLY UNLESS OTHERWISE NOTED
- SMOOTH CEILINGS THROUGHOUT HOME
- PAINTED TRIM THROUGHOUT
- 5-1/4" BASEBOARDS, 3-1/4" CASINGS ON DOORS


Paul Schumacher SCHUMACHER HOMES
Charlotte, NC
109 H Williamson Road
Mooresville, NC 28117
Sales: (877) 267-3482
Construction: (800) 401-1534
www.schumacherhomes.com

CUSTOM BUILT FOR: TOM & PAT GARCIA
JOB #: CH675 013 0140 DH#: 11860
LOCATION: 166 TAWNY BARK DR.
MOORESVILLE, NC 28117
IREDELL COUNTY

STYLE OR MODEL: BEVERLY 'B' / CUSTOM
MAIN FLOOR LIVING AREA = 2149 SQ. FT.
GARAGE AREA = 709 SQ. FT.
CRAWL SPACE AREA = 2157 SQ. FT.
PORCH AREA = 82 SQ. FT.

DRAWN BY: JAE | DATE: | SCALE: 1/8" = 1'-0" | DWG. 4

© COPYRIGHT 2011 SCHUMACHER HOMES, INC. ALL RIGHTS RESERVED. NO PORTION OF THIS DOCUMENT MAY BE UTILIZED, IN WHOLE OR PART, WITHOUT PRIOR WRITTEN PERMISSION OF SCHUMACHER HOMES, INC. A $1,000.00 REWARD IS AVAILABLE TO THE FIRST PROVIDER OF INFORMATION LEADING TO THE SUCCESSFUL PROSECUTION OF A CLAIM MADE BY SCHUMACHER HOMES, INC. FOR COPYRIGHT INFRINGEMENT

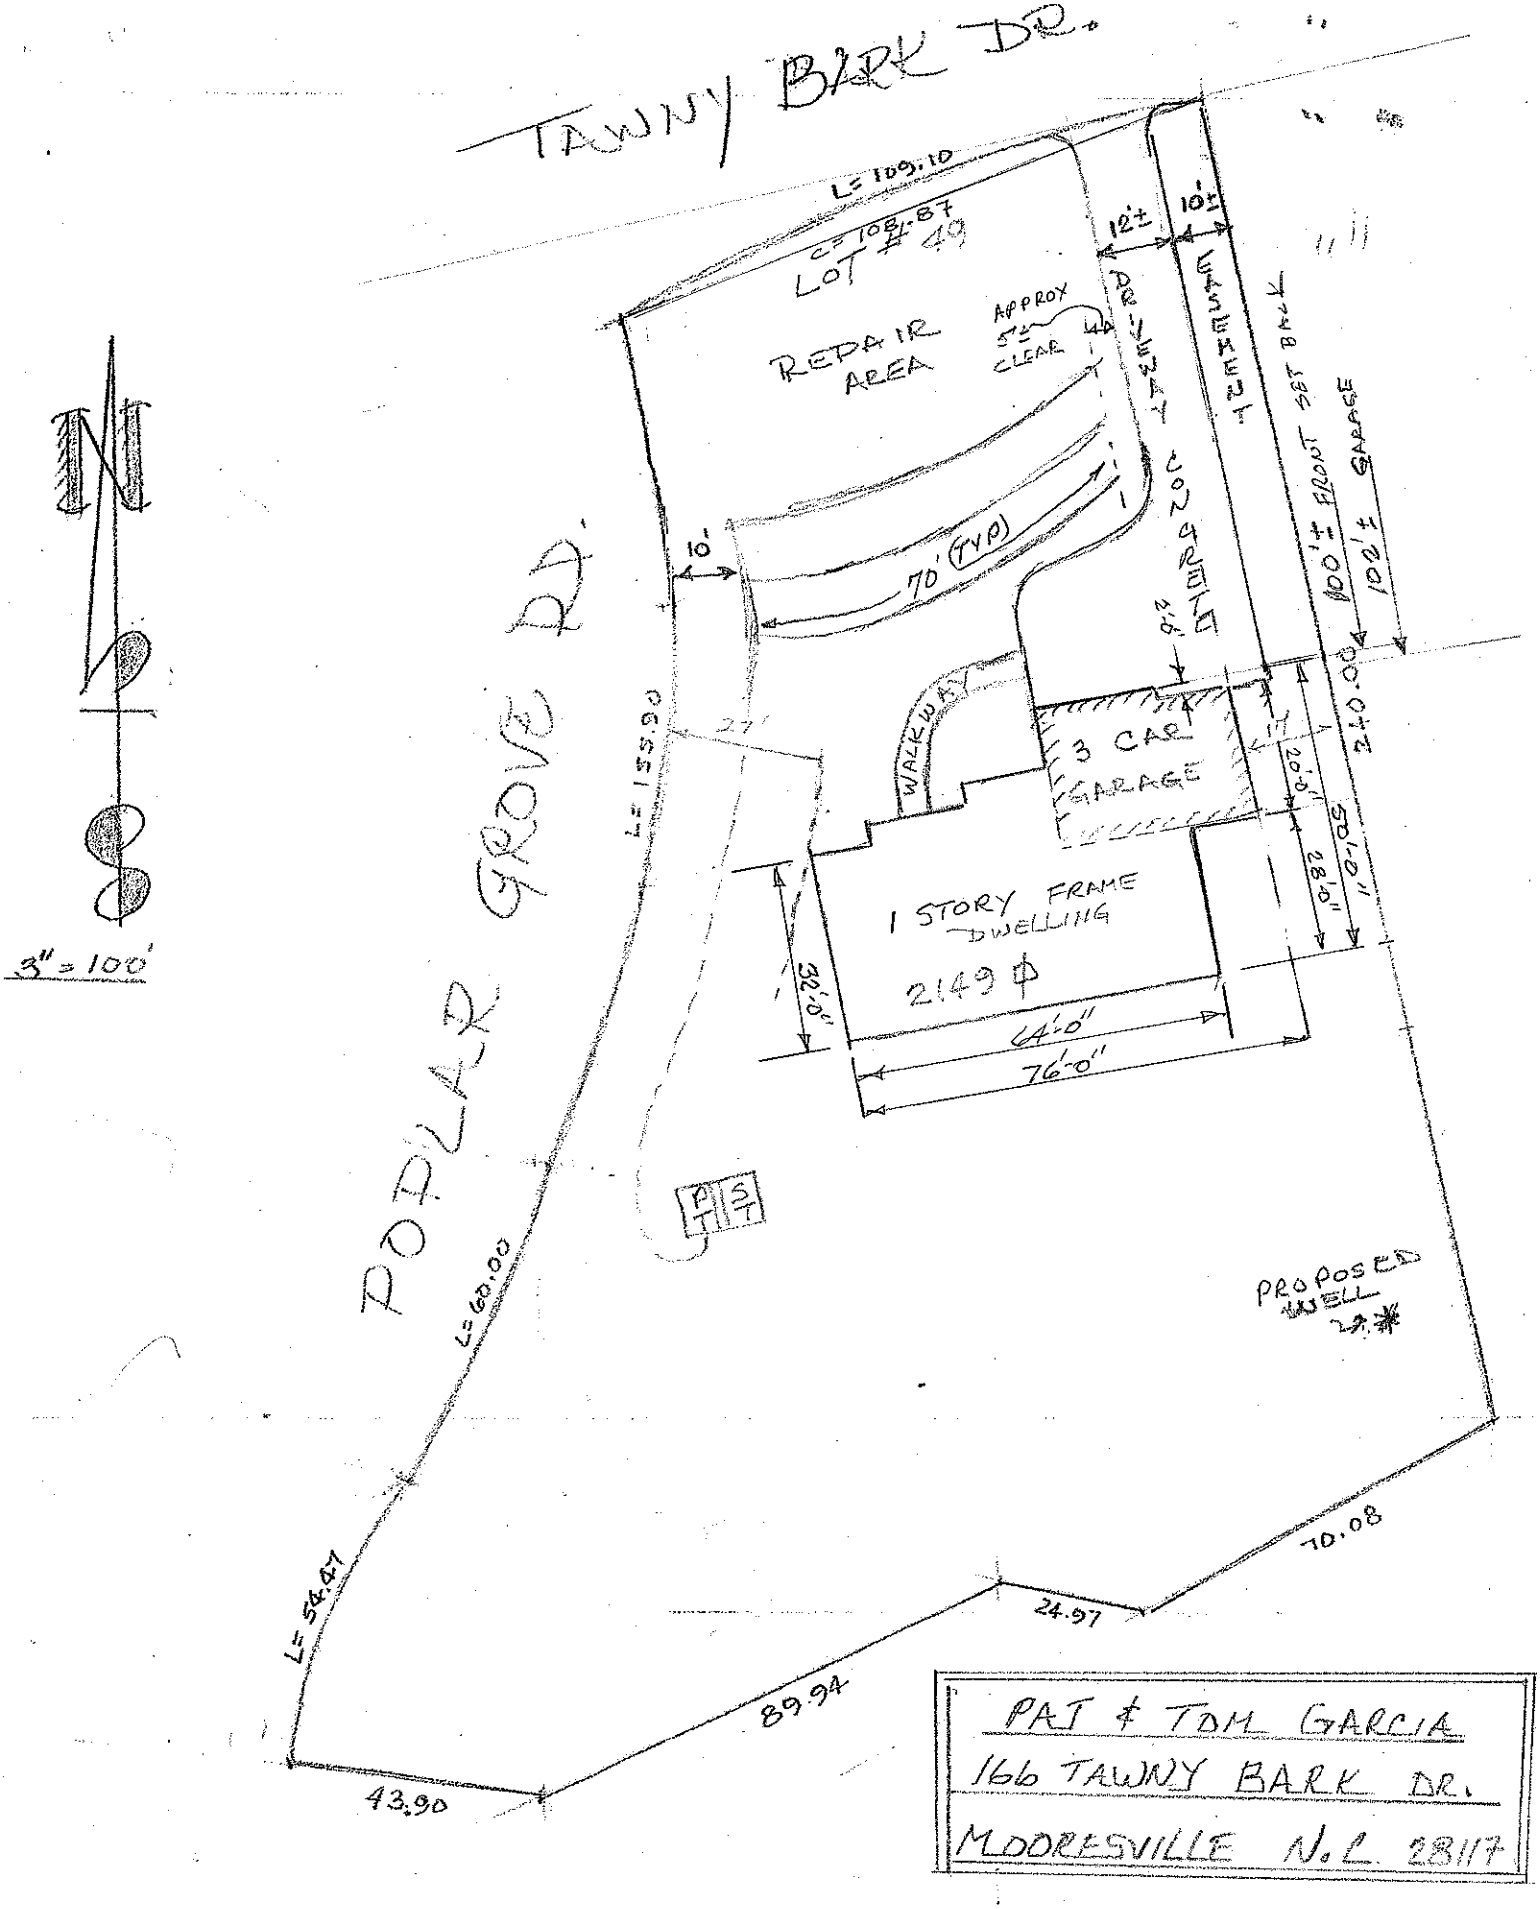

PAT & TOM GARCIA
166 TAWNY BARK DR.
MOORESVILLE N.C. 28117