IREDELL COUNTY HEATLH DEPARTMENT
ENVIRONMENTAL HEALTH DIVISION
PAGE 2: *SITE PLAN WORKSHEET*

SEE THE "SAMPLE SITE PLAN" BELOW. *INCOMPLETE SITE PLANS WILL BE RETURNED TO YOU FOR COMPLETION AND MAY RESULT IN A DELAY IN THE ISSUANCE OF YOUR SEPTIC SYSTEM PERMIT!!!*

Place an (X) beside each item as you complete the site plan:

- X — **Property Line measurements are clearly identified…**
- X — **All proposed structures are indicated…**
  SHOW: proposed house or business footprint, wells, water lines, patios, pools and decks, and any other item that will occupy space on the site
- X — **Front and side setbacks from property line…**
- X — **Preferred driveway location and configuration, preferred well location…**
- X — **Area you prefer your septic system to be placed…**
- X — **North arrow, or other sufficient indicator of direction…**

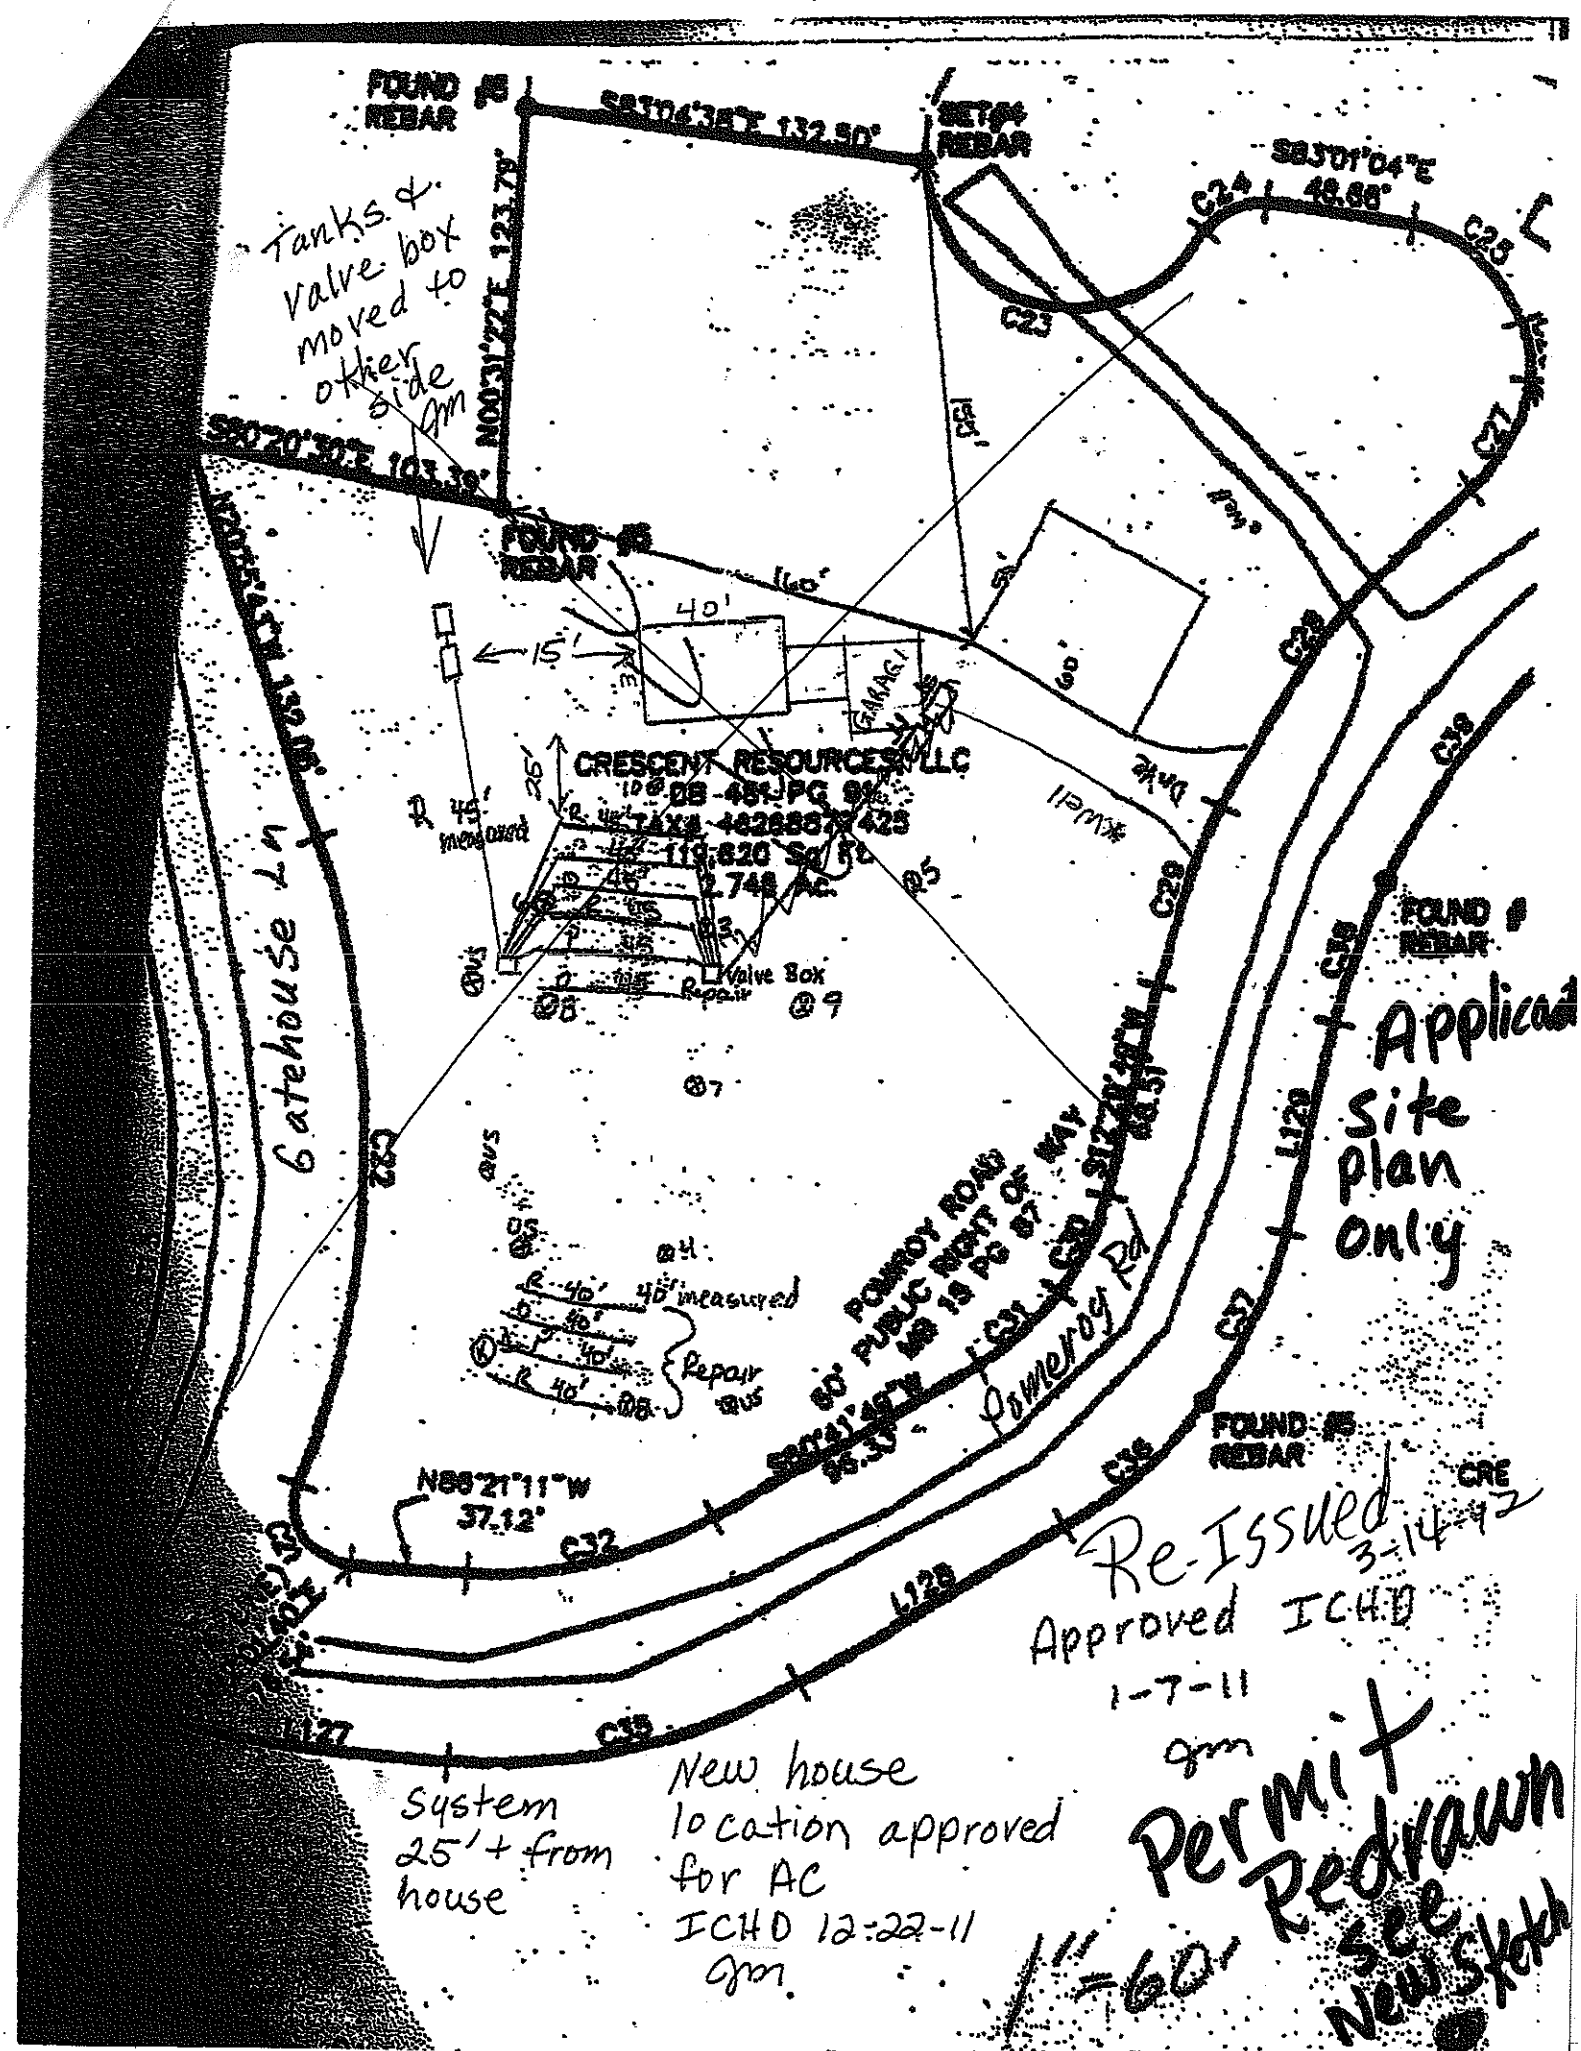
Circle N/A on the following if appropriate:

- ___ — **Location of septic systems and wells within 100' of your property…** (N/A)
- X — **Location of easements and rights of ways on your property…** N/A
- ___ — **Location of any designated wetlands on the property…** (N/A)

Signature: _____ 3-7-12

REQUIRED **property owner or owner's legal representative signature.** **DATE**

USE THIS SPACE TO DRAW YOUR SITE PLAN


FOUND #5 REBAR
S83°04'38"E 132.90'
SET #5 REBAR
S83°01'04"E 48.88'
Tanks & valve box moved to other side gm
N00°31'22"E 123.78'
S89°20'30"E 103.39'
FOUND #5 REBAR
160'
40'
15'
CRESCENT RESOURCES, LLC
DB 481 PG 91
TAX# 4626867425
119,820 Sq Ft
2.748 AC.
Valve Box
Repair
@9
@7
@4
@8
@5
Gatehouse Ln
POWROY ROAD
60' PUBLIC RIGHT OF WAY
MB 13 PG 87
S89°41'48"W 96.35'
Powroy Rd
FOUND #5 REBAR
N86°21'11"W 37.12'
Applicant Site Plan Only
Re-Issued 3-14-12
Approved ICHD 1-7-11 gm
Permit Redrawn see New Sketch
1"=60'
System 25'+ from house
New house location approved for AC ICHD 12-22-11 gm