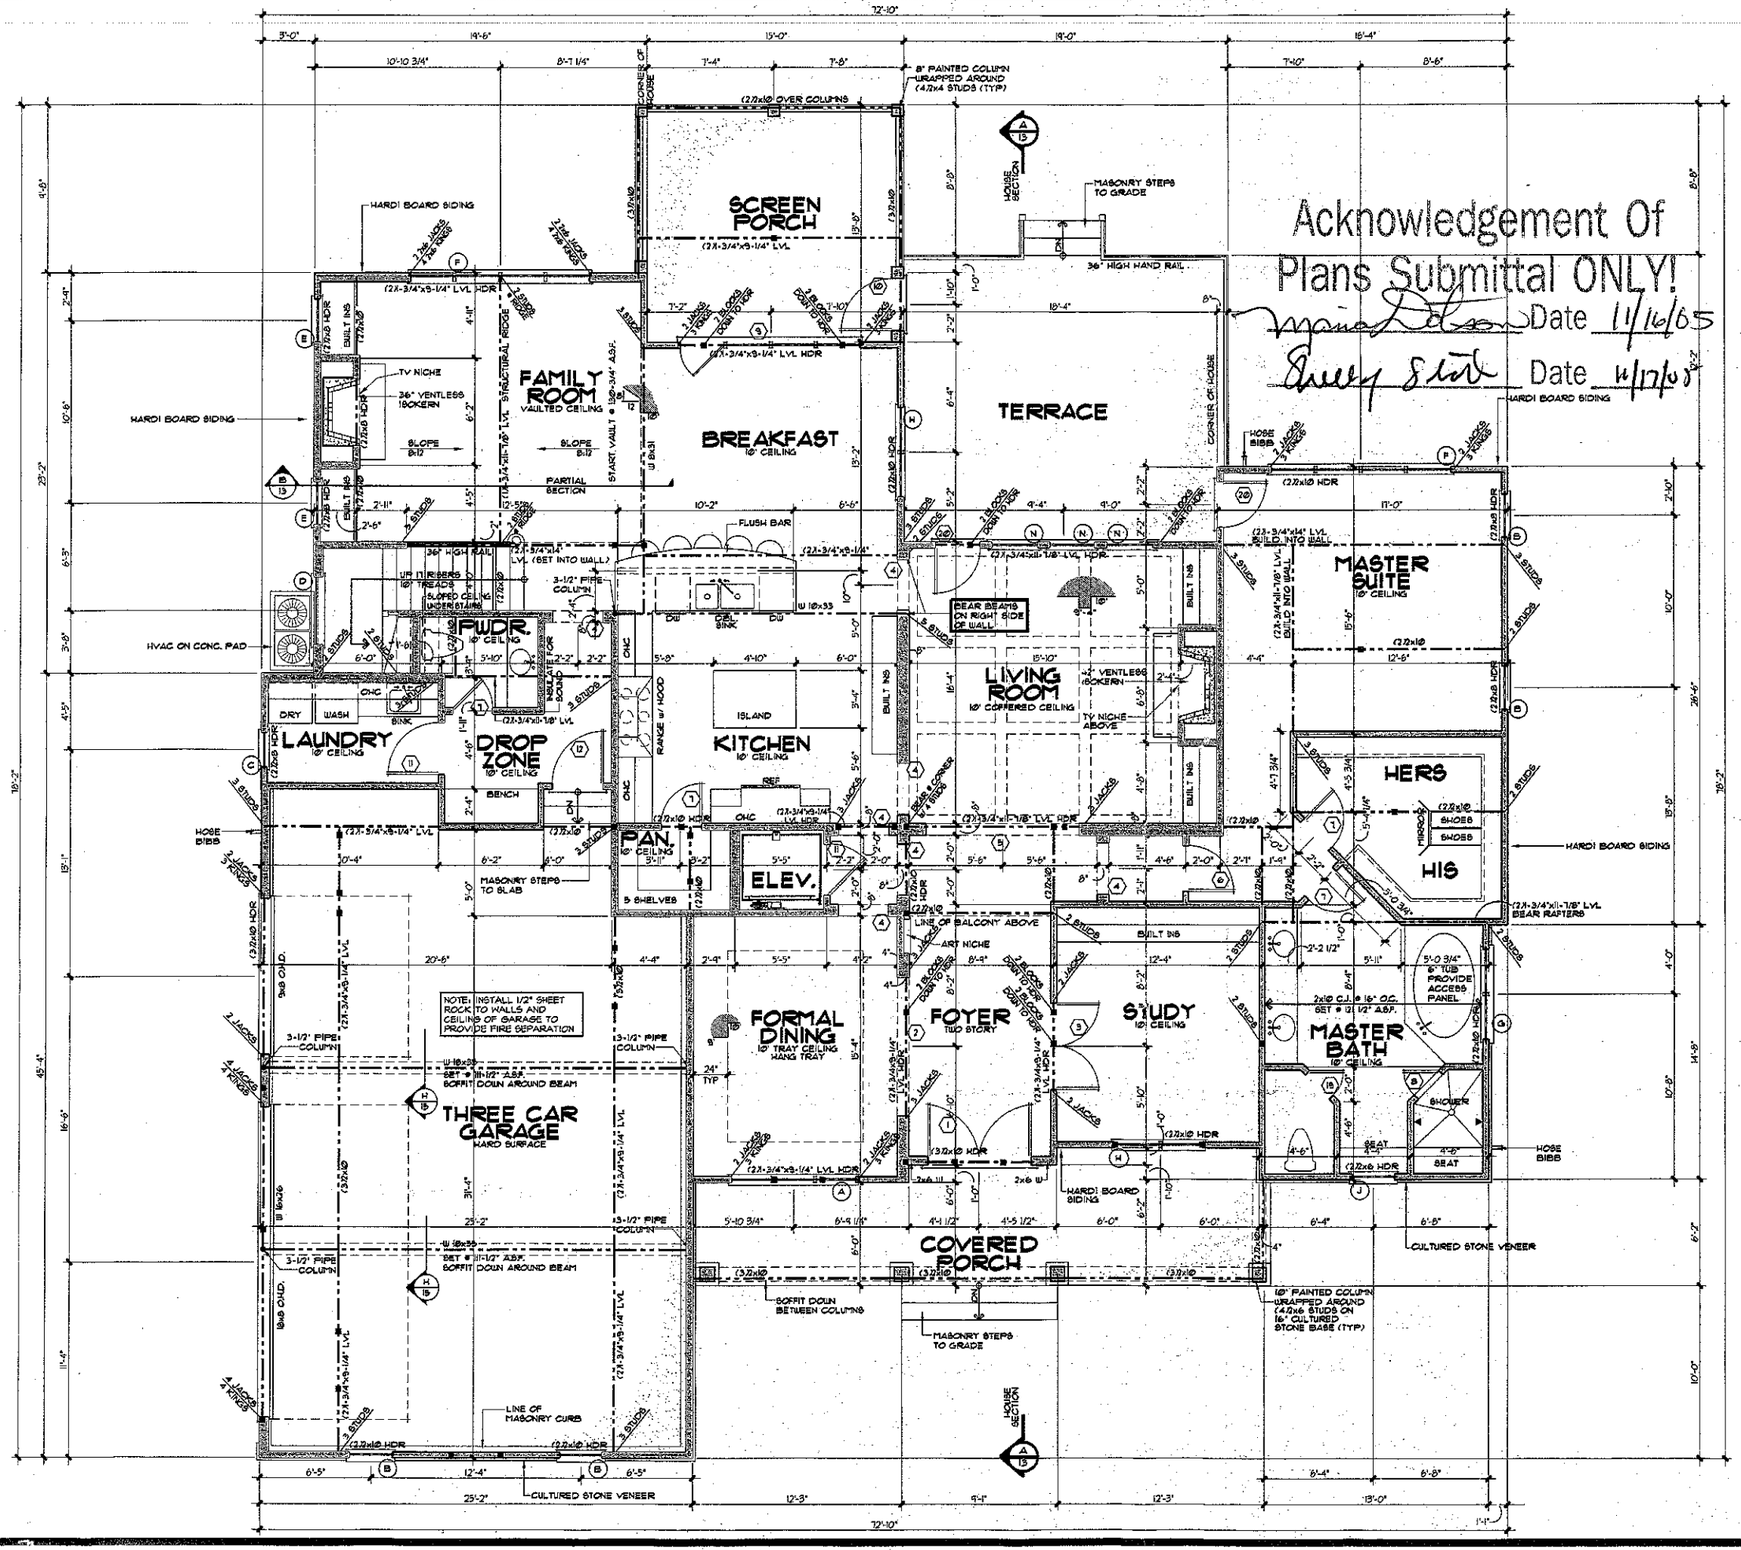


Acknowledgement Of Plans Submittal ONLY!

Date 11/16/05

Date 11/17/05

DOOR SCHEDULE

	SIZE	DESCRIPTION
1	2-9° x 8°	HALF-LITE
2	8° x 8°	CASED OPENING
3	2-2° x 8°	FRENCH
4	3° x 8°	CASED OPENING
5	4° x 8°	CASED OPENING
6	2° x 8°	SOLID PANEL DOOR
7	2'-1" x 8°	SOLID PANEL DOOR
8	2°	GLASS SHOWER DOOR
9	4-2° x 8°	FRENCH (ONE OPERABLE)
10	3° x 8°	SCREEN DOOR
11	3° x 8°	SOLID PANEL DOOR
12	3° x 8°	20 MINUTE FIRE DOOR
13	2° x 6'8	SOLID PANEL DOOR
14	3° x 6'8	CASED OPENING
15	2° x 6'8	SOLID PANEL DOOR
16	3° x 6'8	SOLID PANEL DOOR
17	3° x 6'8	POCKET DOOR
18	2-2° x 6'8	SOLID PANEL DOOR
19	2° x 8°	SOLID PANEL DOOR
20	2° x 8°	FRENCH
21	5-2° x 8°	FRENCH W/ ONE OPERABLE

WINDOW SCHEDULE

	SIZE	DESCRIPTION
A	3-2" x 5'8	DOUBLE HUNG W/ 18" TRANSOM
B	2° x 6°	DOUBLE HUNG
C	2° x 5°	DOUBLE HUNG
D	4° x 5°	FIXED (TEMPERED)
E	2° x 1°	FIXED
F	4-2° x 6°	DOUBLE HUNG
G	2-2° x 4°	DOUBLE HUNG (TEMPERED)
H	2-2° x 6°	DOUBLE HUNG
J	2° x 6°	DOUBLE HUNG W/ ARCHED TOP
K	3-2° x 5°	DOUBLE HUNG
L	4-2° x 5°	DOUBLE HUNG
M	2-2° x 5°	DOUBLE HUNG
N	2° x 6°	DOUBLE HUNG

Square Footage

10/14/05
RWA

Main Level Heated	2,636 Sq.Ft.
Upper Level Heated	2,250 Sq.Ft.
Total Heated	4,886 Sq.Ft.
Three Car Garage	936 Sq.Ft.
Screen Porch	205 Sq.Ft.
Covered Porch	231 Sq.Ft.
Total Under Roof	6,258 Sq.Ft.

NOTES:

- ALL ANGLED WALLS ARE 45° U.N.O.
- ■ INDICATES BLOCKING FOR ABOVE CONCENTRATED LOADS AND ROOF BRACING POINT LOADS U.N.O.
- SEE FRAMING NOTE 16 FOR HEADER SIZES UNLESS NOTED ON PLAN
- ALL DOORS ARE 6" FROM WALL UNLESS DIMENSIONED OTHERWISE

EXTERIOR WALL HEIGHT (h)	STUD SIZE/ SPACING
h ≤ 10'	2x4 @ 16" oc
10' ≤ h ≤ 11'	2x4 @ 12" oc
11' ≤ h ≤ 18'	2x6 @ 16" oc
h ≥ 18'	CONSULT ENG.

GARAGE WALL TO BE 2x6 @ 16" O.C. IF EXCEDDING 10' IN HEIGHT

CAROLINA DESIGN GROUP
a residential design firm
10602 Bailey Road Suite A, Cornelius NC 28031
voice: 704.895.7805 fax: 704.895.0599
www.carolinadesigngroup.com

HOMES ZANDE

A NEW RESIDENCE FOR
Mr. & Mrs. White
LOT 294 THE POINT

SEAL
SEAL 24578
PROFESSIONAL ENGINEER
10/14/05
STRUCTURAL INTEGRITY ENGINEERING, P.A.
585 N. Polk St.
Pineville, NC 28134
Seal for Structural Only


DRAWN BY	DATE
R.H.AUSTIN	10-14-05
CHECKED BY	JOB NUMBER
C.T.	MHZ-280-05

DRAWING TITLE:
MAIN LEVEL FLOOR PLAN

SCALE: 1/4" = 1'-0"

SHEET NO: 5 OF 17 SHEETS

© Copyright, Carolina Design Group, Inc. - 2005

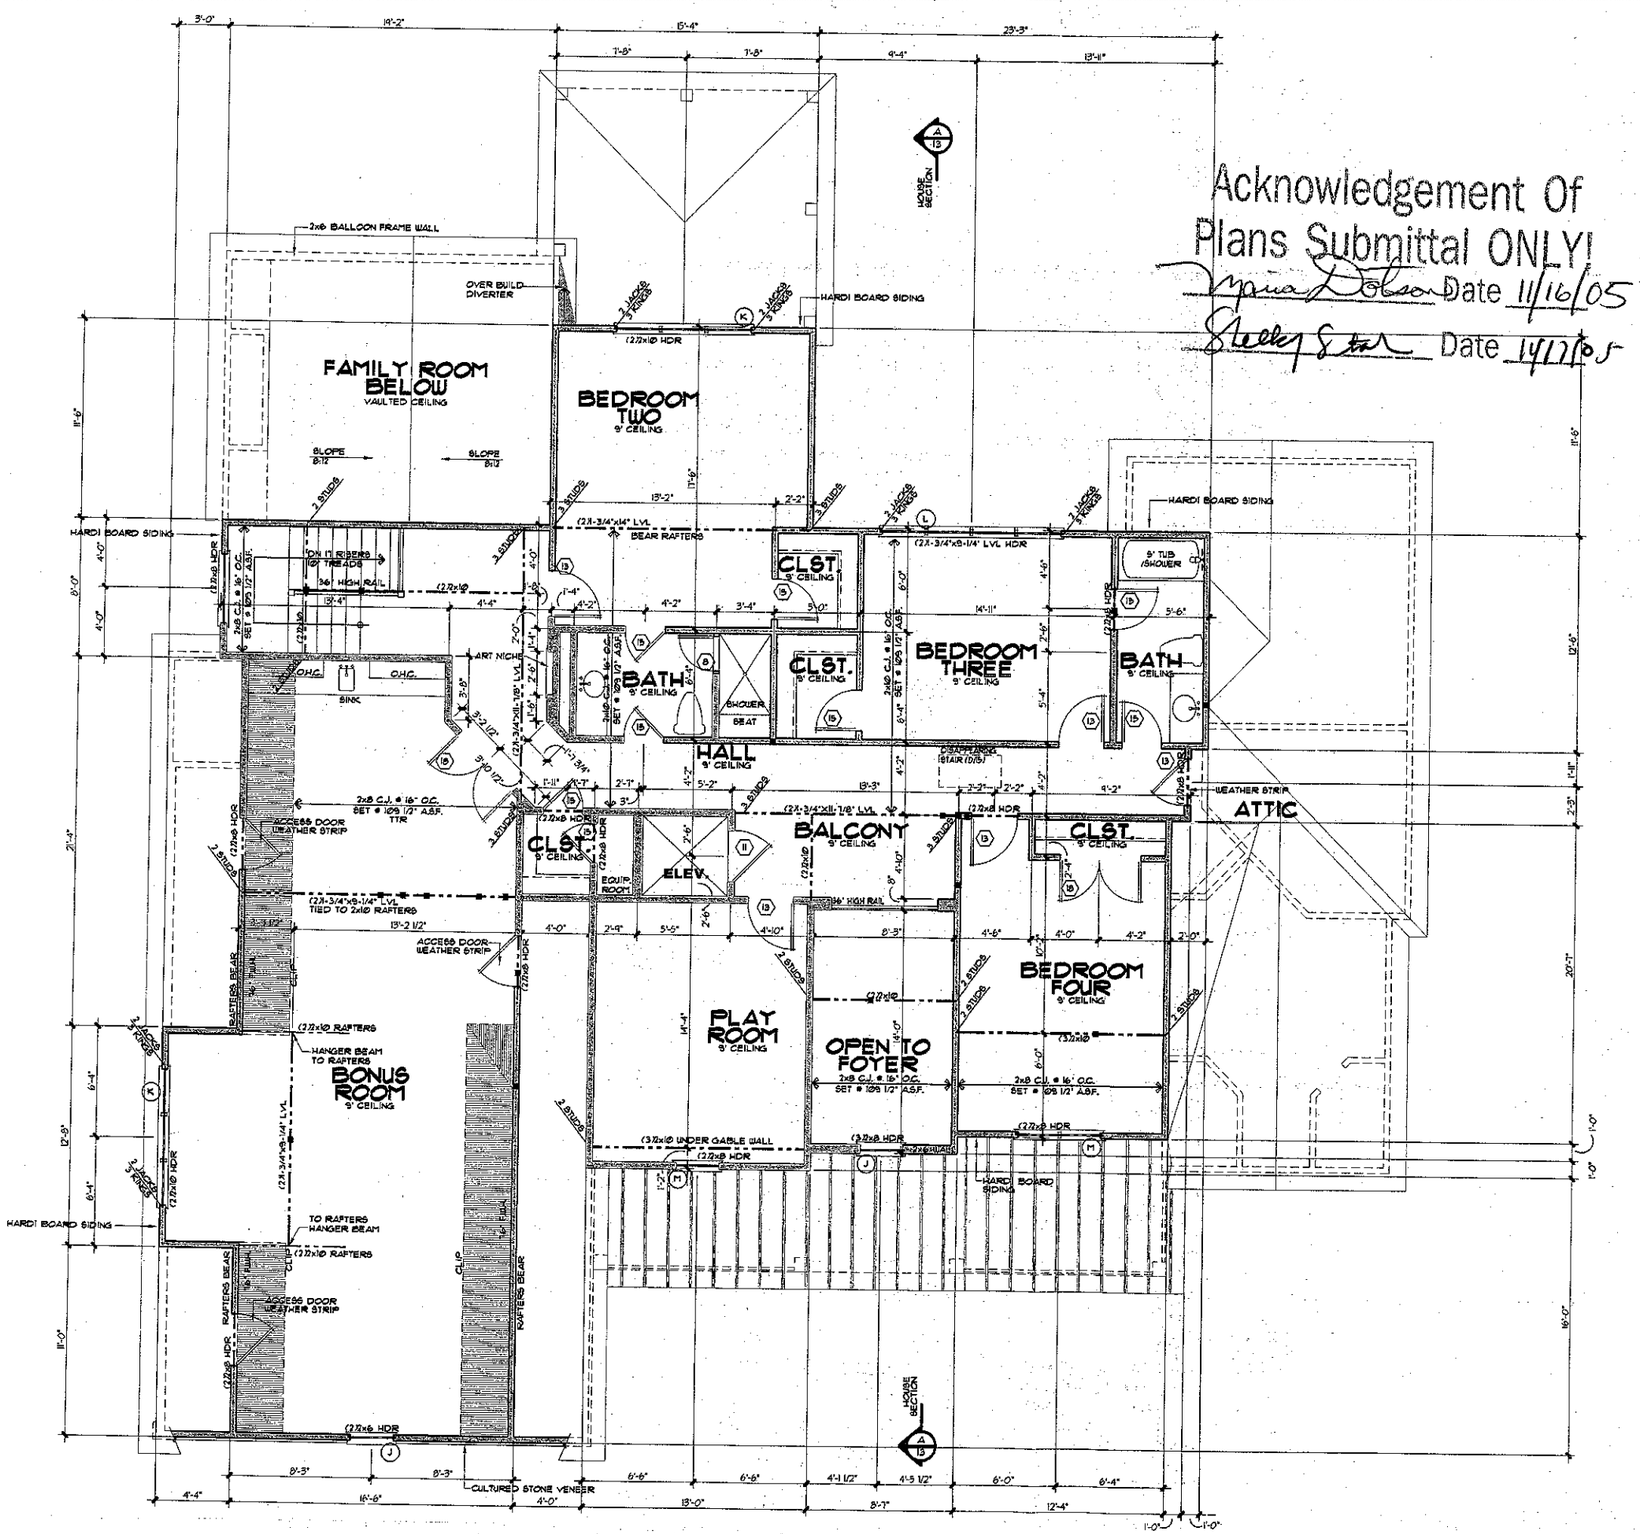

Acknowledgement Of Plans Submittal ONLY!

Maria Dotson Date 11/16/05

Stacey Starr Date 11/17/05

DOOR SCHEDULE

	SIZE	DESCRIPTION
1	2-3⁰ x 8⁰	HALF-LITE
2	8⁰ x 8⁰	CASED OPENING
3	2-2⁰ x 8⁰	FRENCH
4	3⁰ x 8⁰	CASED OPENING
5	9⁰ x 8⁰	CASED OPENING
6	2⁰ x 8⁰	SOLID PANEL DOOR
7	2⁰ x 8⁰	SOLID PANEL DOOR
8	2⁰	GLASS SHOWER DOOR
9	4-2⁰ x 8⁰	FRENCH (ONE OPERABLE)
10	3⁰ x 8⁰	SCREEN DOOR
11	3⁰ x 8⁰	SOLID PANEL DOOR
12	3⁰ x 8⁰	20 MINUTE FIRE DOOR
13	2⁰ x 6⁰	SOLID PANEL DOOR
14	3⁰ x 6⁰	CASED OPENING
15	2⁰ x 6⁰	SOLID PANEL DOOR
16	3⁰ x 6⁰	SOLID PANEL DOOR
17	3⁰ x 6⁰	POCKET DOOR
18	2-2⁰ x 6⁰	SOLID PANEL DOOR
19	2⁰ x 8⁰	SOLID PANEL DOOR
20	2⁰ x 8⁰	FRENCH
21	5-2⁰ x 8⁰	FRENCH W/ ONE OPERABLE

WINDOW SCHEDULE

	SIZE	DESCRIPTION
A	3-2⁰ x 5⁰	DOUBLE HUNG W/ 18" TRANSOM
B	2⁰ x 6⁰	DOUBLE HUNG
C	2⁰ x 5⁰	DOUBLE HUNG
D	4⁰ x 3⁰	FIXED (TEMPERED)
E	2⁰ x 1⁰	FIXED
F	4-2⁰ x 6⁰	DOUBLE HUNG
G	2-2⁰ x 4⁰	DOUBLE HUNG (TEMPERED)
H	2-2⁰ x 6⁰	DOUBLE HUNG
J	2⁰ x 6⁰	DOUBLE HUNG W/ ARCHED TOP
K	3-2⁰ x 5⁰	DOUBLE HUNG
L	4-2⁰ x 5⁰	DOUBLE HUNG
M	2-2⁰ x 5⁰	DOUBLE HUNG
N	2⁰ x 6⁰	DOUBLE HUNG

Square Footage

10/14/05
R.W.A.

Main Level Heated	2,636 Sq.Ft.
Upper Level Heated	2,250 Sq.Ft.
Total Heated	4,886 Sq.Ft.
Three Car Garage	936 Sq.Ft.
Screen Porch	205 Sq.Ft.
Covered Porch	231 Sq.Ft.
Total Under Roof	6,258 Sq.Ft.

NOTES:

- ALL ANGLED WALLS ARE 45⁰ U.N.O.
- ■ INDICATES BLOCKING FOR ABOVE CONCENTRATED LOADS AND ROOF BRACING POINT LOADS U.N.O.
- SEE FRAMING NOTE 16 FOR HEADER SIZES UNLESS NOTED ON PLAN
- ALL DOORS ARE 6" FROM WALL UNLESS DIMENSIONED OTHERWISE
- WEATHERSTRIP ALL DOORS INTO ATTIC SPACE

EXTERIOR WALL HEIGHT (h)	STUD SIZE/ SPACING
h ≤ 10'	2x4 @ 16" oc
10' < h ≤ 11'	2x4 @ 12" oc
11' < h ≤ 18'	2x6 @ 16" oc
h > 18'	CONSULT ENG.

GARAGE WALL TO BE 2x6 @ 16" O.C. IF EXCEEDING 10' IN HEIGHT

© Copyright, Carolina Design Group, Inc. - 2005

CAROLINA DESIGN GROUP
a residential design firm
18602 Bailey Road Suite A, Cornelius NC 28031
voice: 704.895.7805 fax: 704.895.0599
www.carolinadesigngroup.com

ZANDE HOMES

A NEW RESIDENCE FOR
Mr. & Mrs. White
LOT 294 THE POINTE

SEAL
NORTH CAROLINA PROFESSIONAL SEAL 24578 ENGINEER CHRISTOPHER W. PHILBRICK
10/14/05
STRUCTURAL INTEGRITY ENGINEERING, P.A.
585 N. Poplar St.
Plainville, NC 28134
Seal for Structural Only

DRAWN BY	DATE
R.W.AUSTIN	10-14-05
CHECKED BY	JOB NUMBER
C.T.	HHZ-280-05

DRAWING TITLE:
UPPER LEVEL FLOOR PLAN

SCALE: 1/4" = 1'-0"

SHEET NO: 7 OF 17 SHEETS