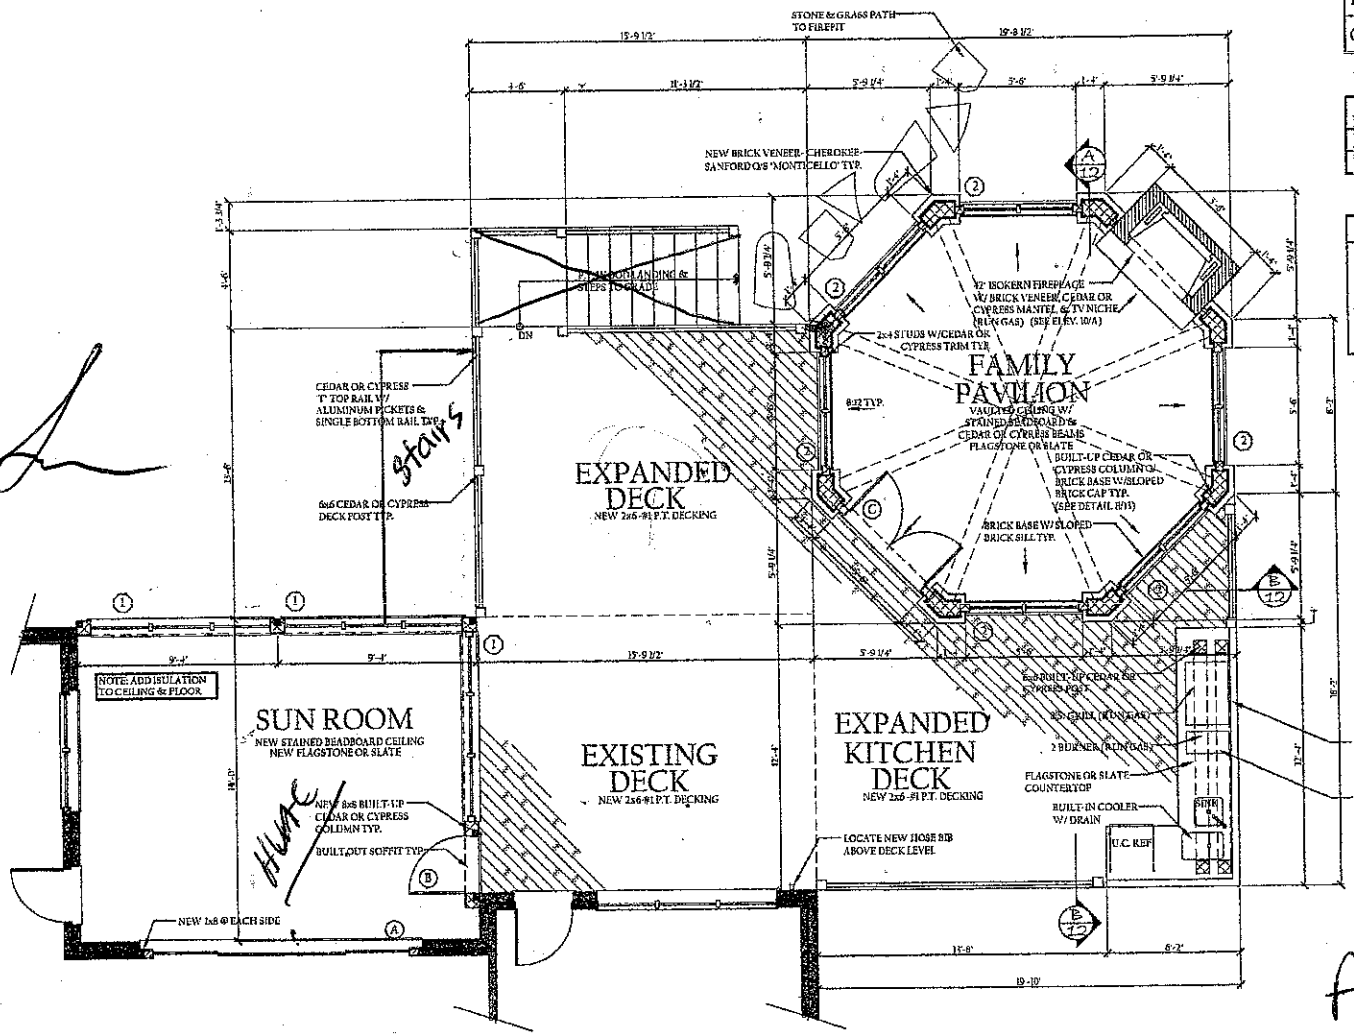


DOOR SCHEDULE		
A	12'0"x8'0"	FULL GLASS STAIN GRADE SLIDING EXTERIOR DOOR
B	3'0"x8'0"	FULL GLASS STAIN GRADE EXTERIOR DOOR
C	2-2'6"x8'0"	FULL GLASS STAIN GRADE EXTERIOR DOOR

WINDOW SCHEDULE		
1	3-2'6"x6'0"	DOUBLE HUNG W/ T' TRANSOM
2	2-2'4"x6'0"	DOUBLE HUNG W/ T' TRANSOM


SQUARE FOOTAGE	
SUNROOM	280 SQ.FT.
FAMILY PAVILION	336 SQ.FT.
DECK	336 SQ.FT.
LOWER LEVEL	615 SQ.FT.

WALL SCHEDULE	
	EXISTING WALL
	NEW WALL
	NEW BRICK

Approved
ICHD
11-23-10
gm

DRAWN BY:
ashley j design
custom homes and renovations
P.O. BOX 8425 CHARLOTTE, NC 28299 WWW.ASHLEYJDESIGN.COM 704-953-0631

SEAL:

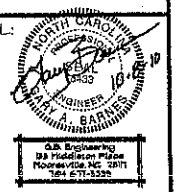

PROJECT:
OUTDOOR LIVING ADDITION

9/7/10	FLOORS & ELEVS PRESENTATION
9/30/10	PRE-ENGINEER TO CLIENT
10/8/10	FINAL SEALED SET

DRAWING:
MAIN LEVEL FLOOR PLAN

SCALE:
1/4"=1'-0"

PAGE:
7
OF 15